


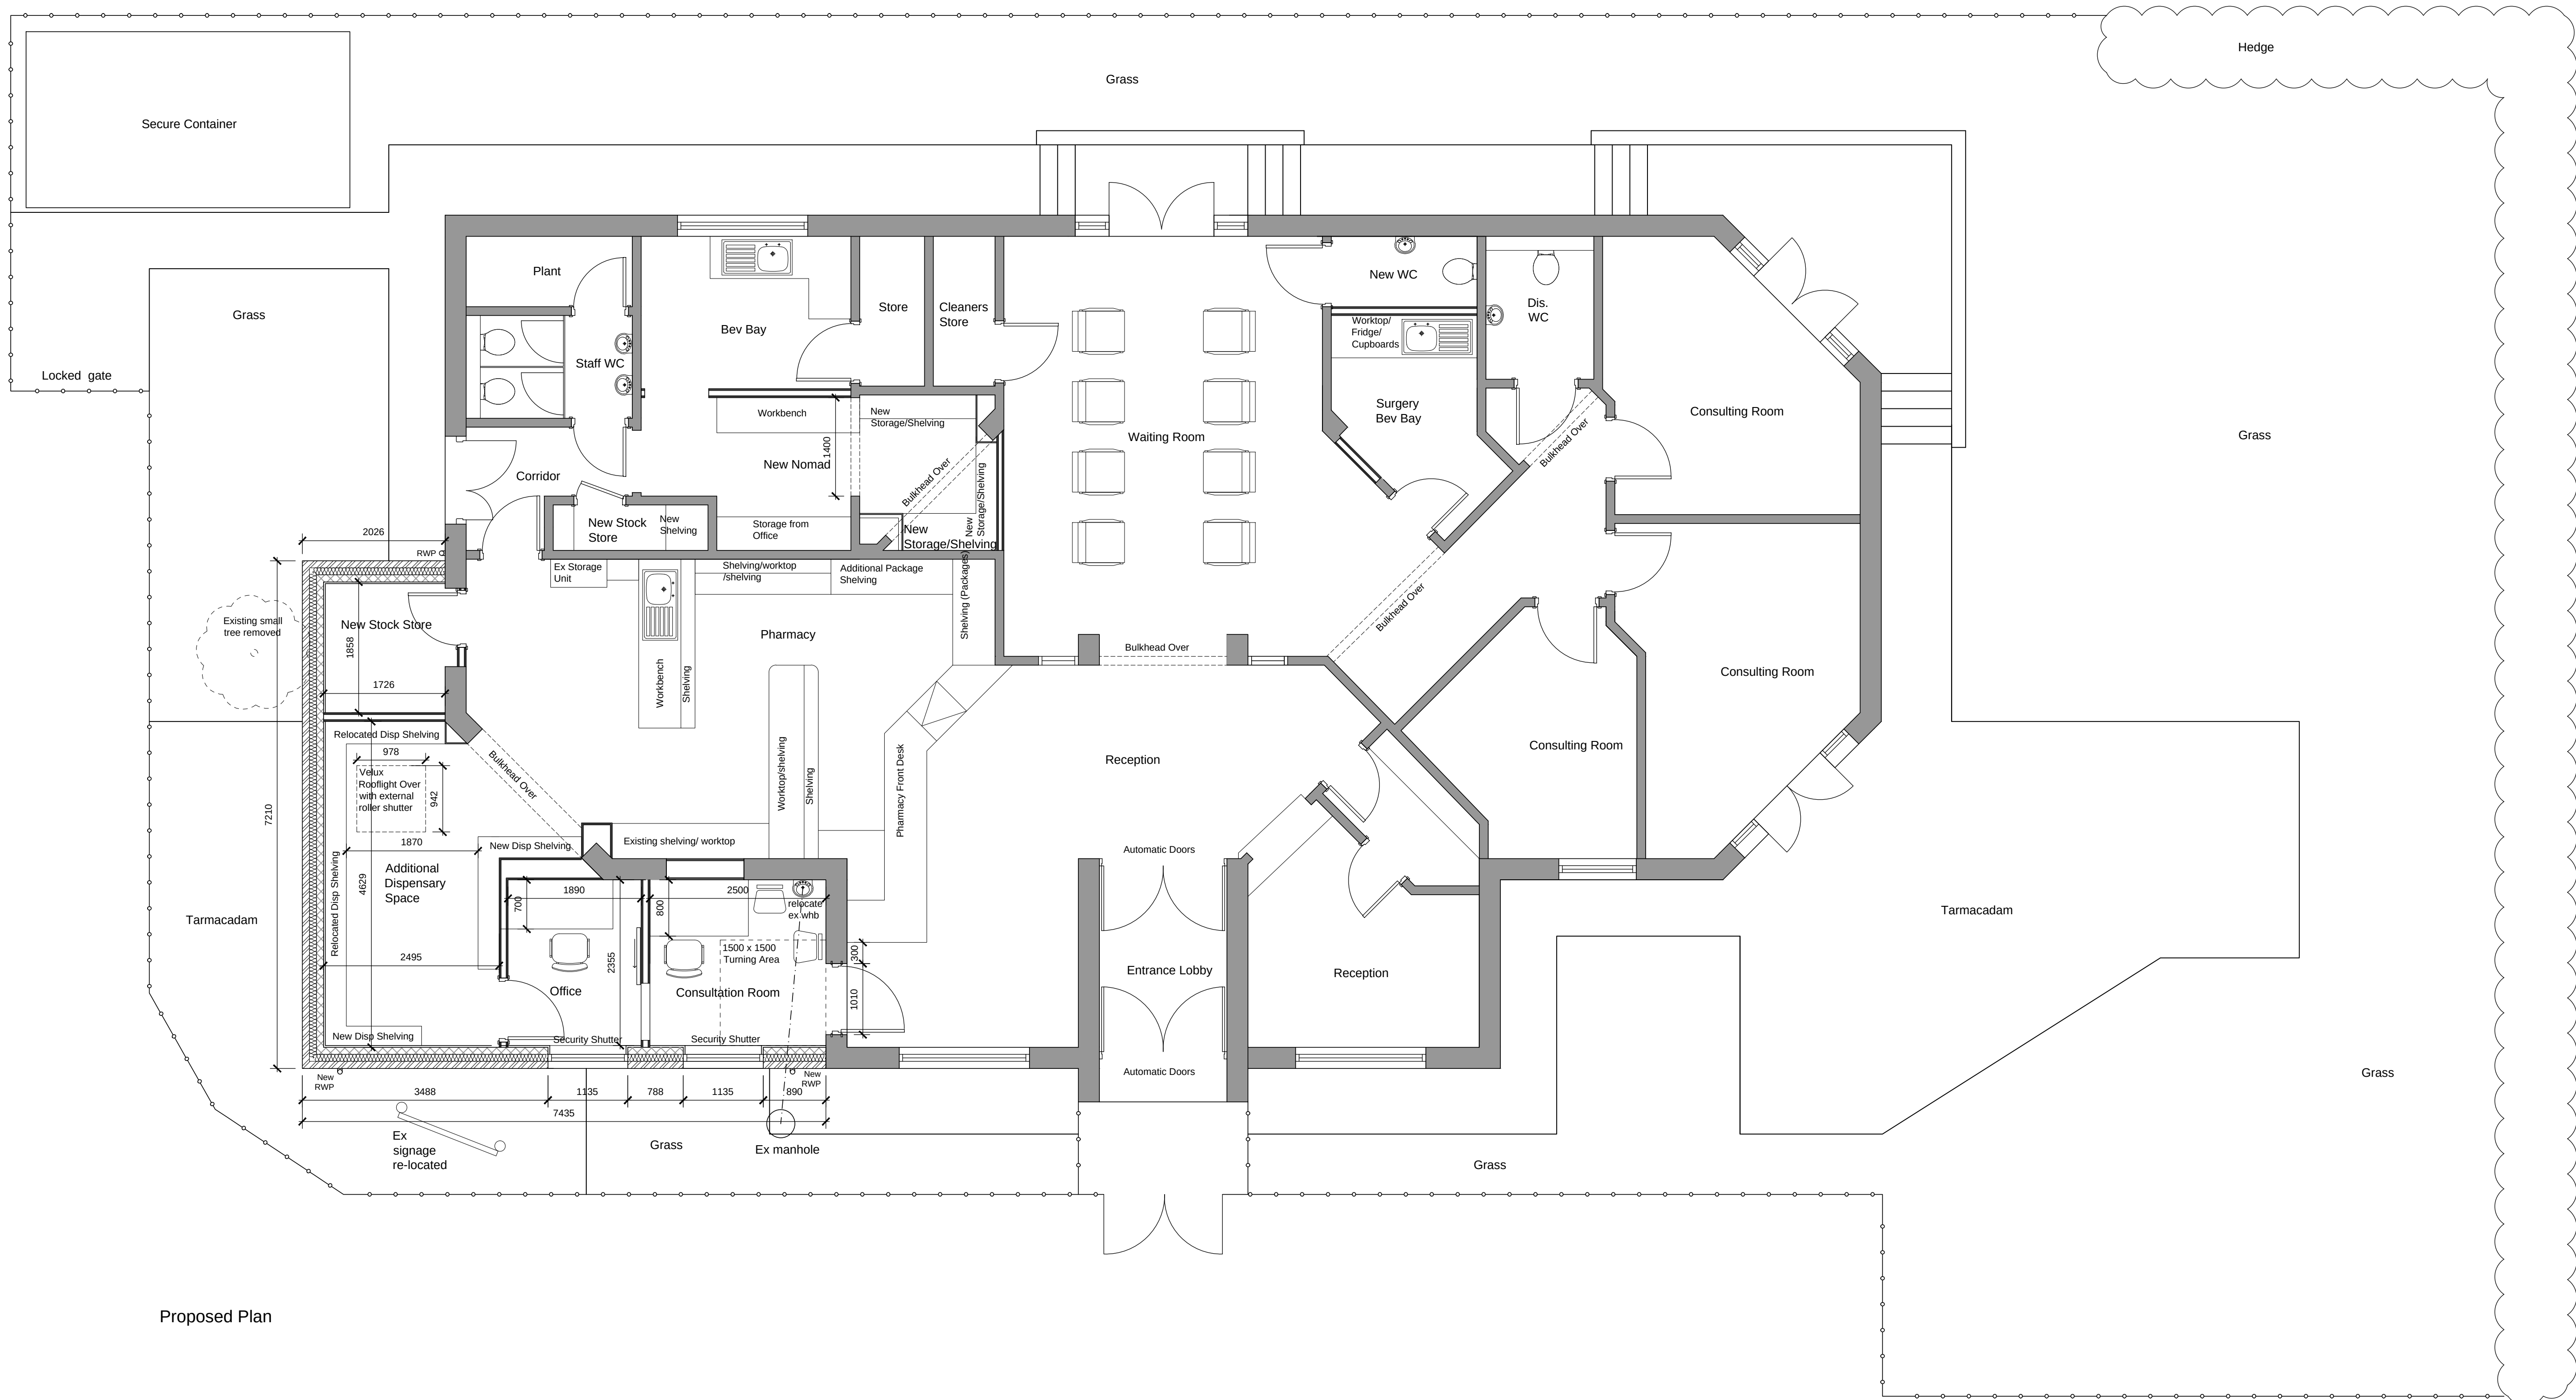

Proposed Plan

- Key
- Denotes Existing Walls
 - Denotes New partitions/boxing out
 - Denotes New Cavity Wall Construction

Rev P2 - 2017.08.23 : JH : PJS : Indicative drainage run for relocated wash hand basin indicated.
Rev P1 - 2017.08.17 : JH : PJS : Revised as client comments 16th August

Issue Purpose: INFORMATION

P+HS Architects
84 Albion Street
Leeds
LS1 6AG
0113 2454332

The Old Station
Station Road
Stokesley TS9 7AB
01642 712684

Design Works
William Street
Gateshead NE10 0JP
0191 4692585

P+HS
architects

www.pandhs.co.uk

Client	Ken Yam	Issued From	Leeds
Project	Gatehouse Pharmacy Extension & Reconfiguration	Date	Aug 2017
Title	Proposed Plan	Scale	1:50 @ A1
Drawn	JH	Auth	PB

Drawing Number
2867 - D - 22 - 002

Revision
P2

Stage Identification: Design - D Construction - C

Do not scale from this drawing. Work to figures dimensions, and any discrepancy to be reported to the Architects.
Refer to larger scale drawings where available. © P+HS Architects Limited