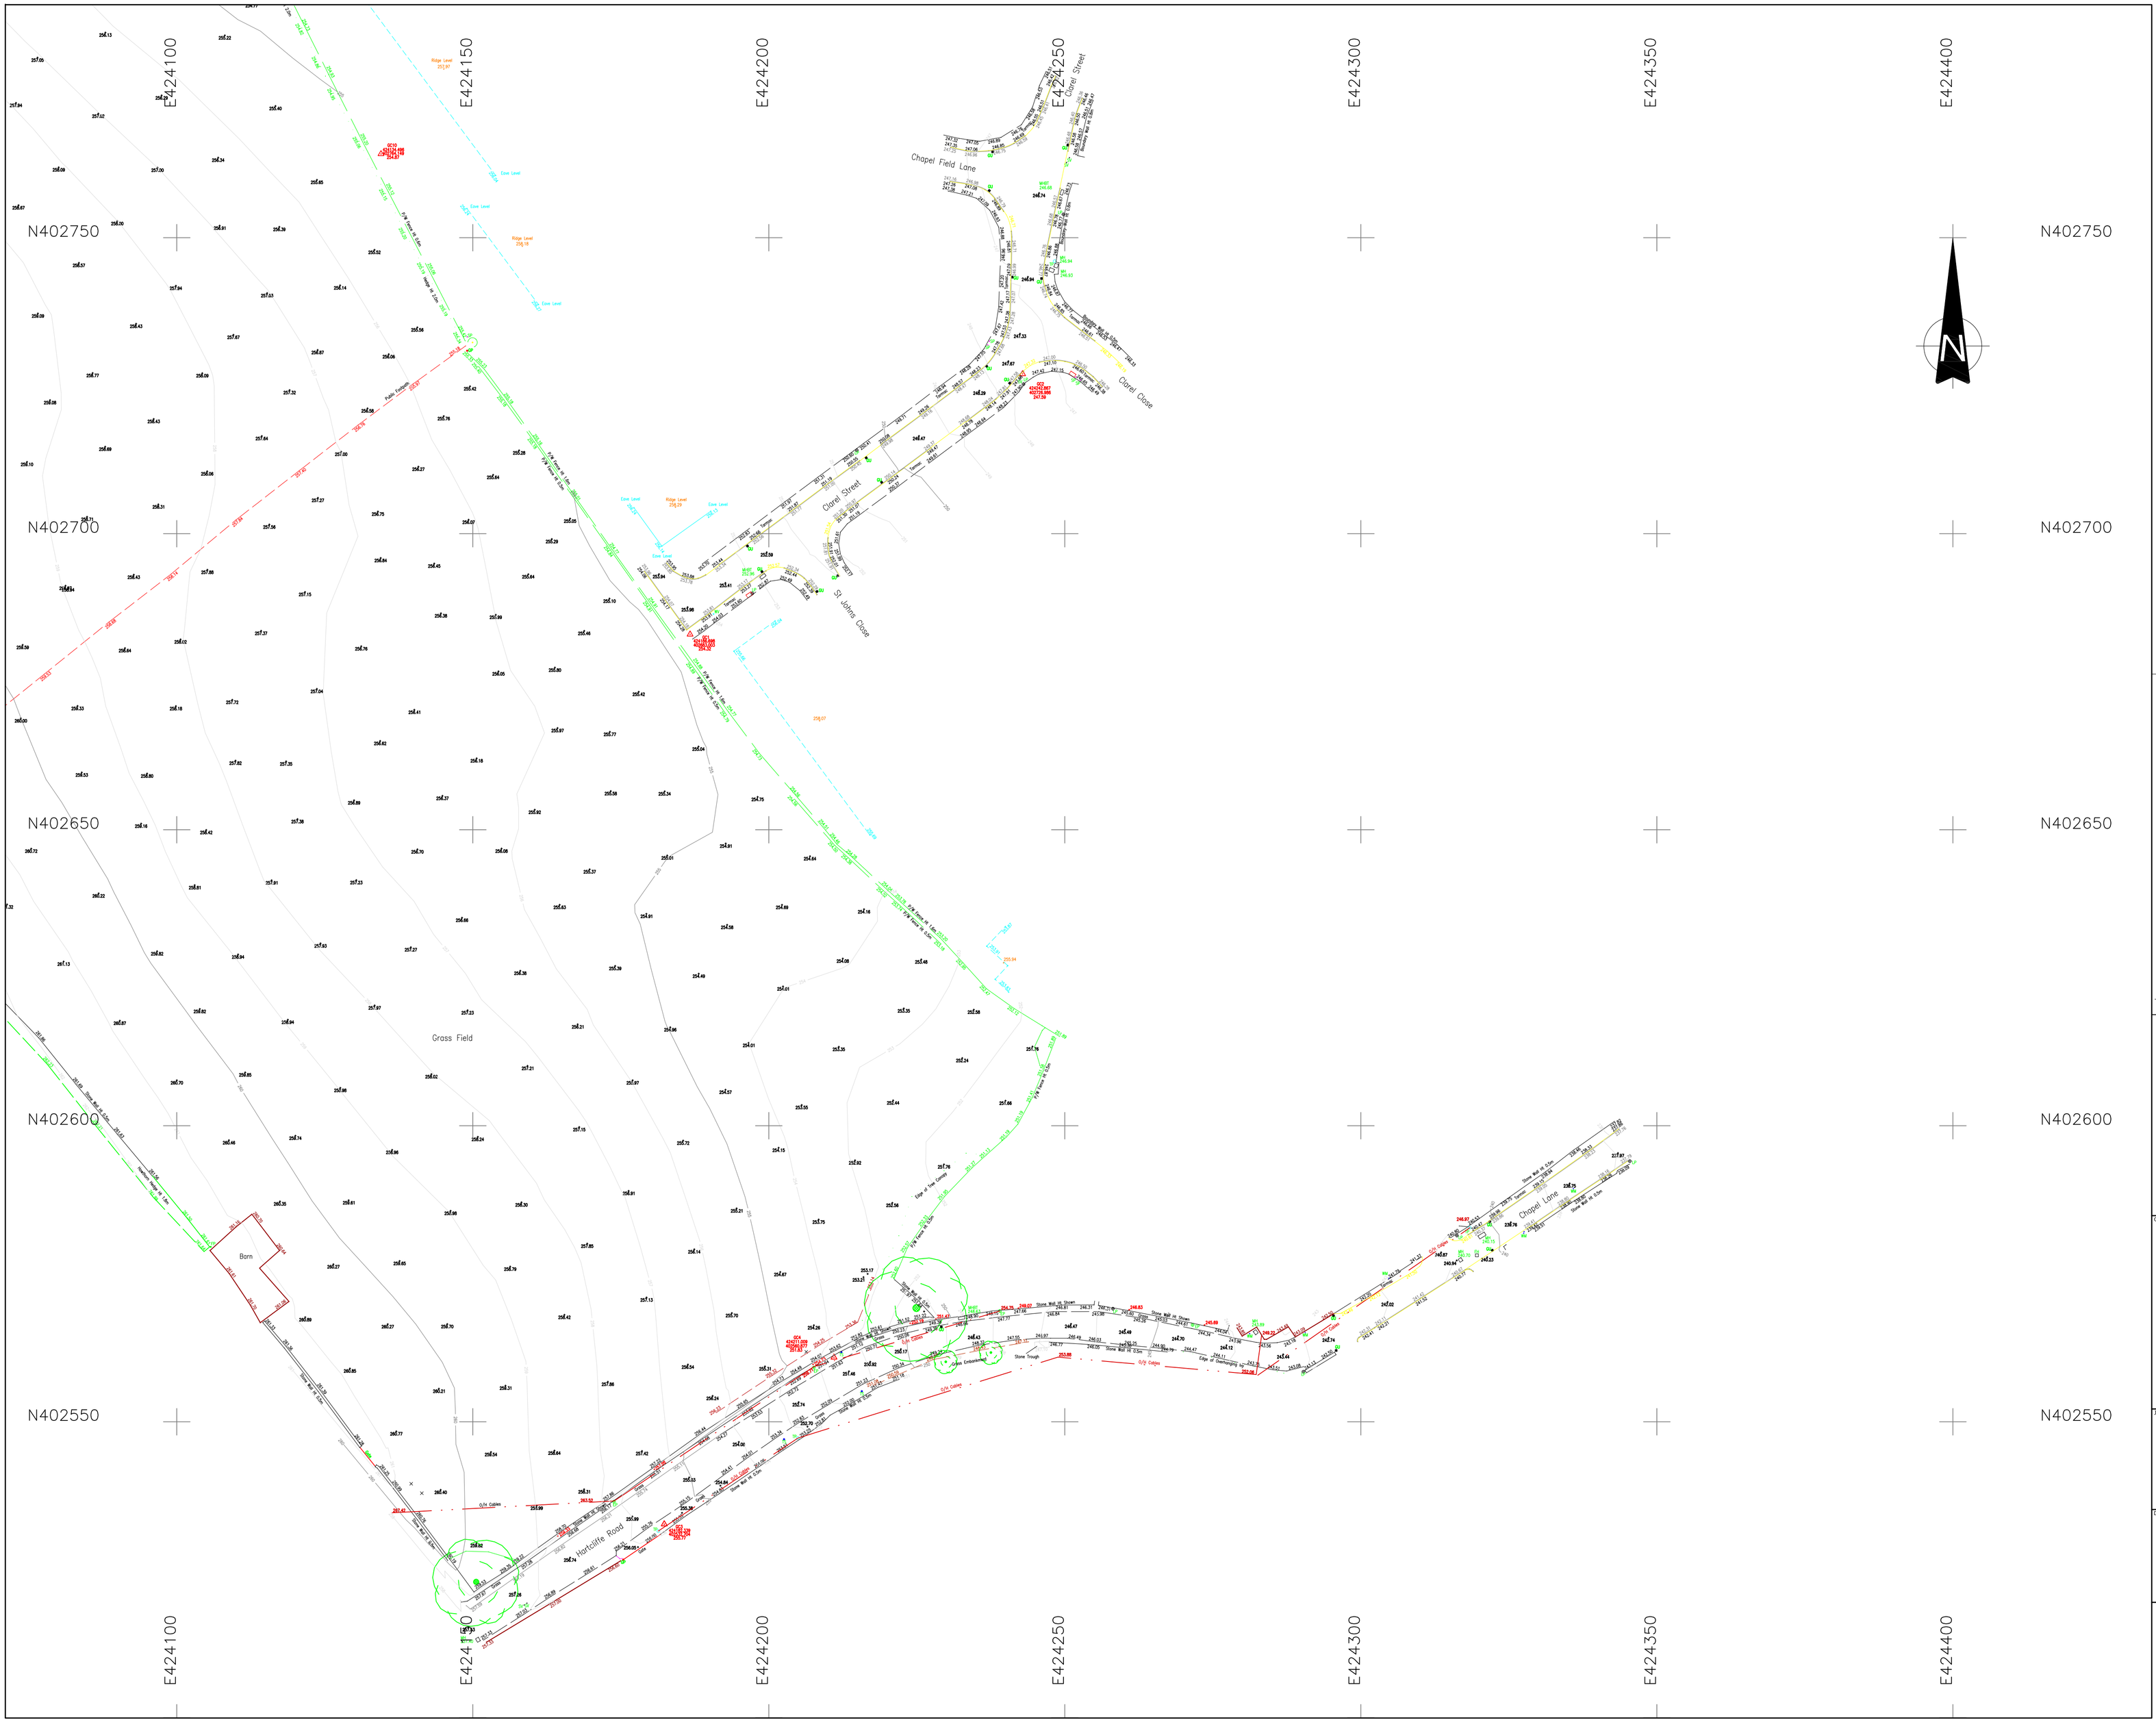


SYMBOL LEGEND

- Borehole
- Benchmark
- Bollard
- Bus Stop
- Electric Box
- Electricity Pole
- Fence Post
- Gas Stop Valve
- Gate Post
- Gas Marker
- Gully
- Gas Well
- Kerb Outlet
- Litter Bin
- Leachate Chamber
- Lamp Post
- Manhole Point
- MH Triangular
- Wooden Peg
- Ground Marker
- Marker Post
- Pylon
- Rodding Eye
- Sample Point
- Sign Post
- Spot Height
- Eave Level
- Ridge Level
- Stile
- Survey Station
- Traffic Camera
- Telephone Box
- Trial Pit
- Telegraph Pole
- Deckduous Tree
- Road Sign
- Valve
- Vent
- Water Meter
- Letter Box
- MH Circular
- Knockout Pot

MANHOLE LEGEND

| | |
|---|---|
| MHCT | Cable Television |
| MHEL | Electricity |
| MHGA | Gas |
| MHSW | Surface Water |
| MHFW | Foul Water |
| MHBT | British Telecom |
| MHWT | Water |

LINETYPE LEGEND

- Bridge
- Bottom of Bank
- Building
- Canopy Edge
- Concrete Edge
- Ditch
- Drop Kerb
- Overhead Cable
- Fence
- Gate
- Kerb
- Path
- Pipe Line
- River
- Surface Water Drain
- Railway Line
- Road Centre Line
- Tarmac Edge
- Top of Bank
- Track
- Wall
- Verge
- Flagstone Paving
- Stone
- Hedgeline
- Grass Edge

ABBREVIATIONS

| | |
|---|---|
| LP. | Lamp Post |
| TP. | Telegraph Pole |
| EP. | Electricity Pole |
| SP. | Sign Post |
| TS. | Tariffic Sign |
| BS. | Bus Stop |
| GM. | Gas Marker Monument |
| MH. | Manhole |
| GU. | Gully |
| FH. | Fire Hydrant |
| CATV. | Cable Television Point |
| WM. | Water Meter |
| WSV. | Water Stop Valve |
| GSV. | Gas Stop Valve |
| RE. | Rodding Eye |
| GU. | Gully |
| FH. | Fire Hydrant |
| CATV. | Cable Television Point |
| WM. | Water Meter |
| WSV. | Water Stop Valve |
| GSV. | Gas Stop Valve |
| RE. | Rodding Eye |

SURVEY IS ORIENTED TO ORDNANCE SURVEY NATIONAL GRID. POSITIONS FIXED BY GPS ACTIVE NETWORK TO OS FLAT PLANE. LEVELS TO OSGM02.

THIS SURVEY SHOWS PHYSICAL SITE BOUNDARIES ONLY. CONFIRMATION OF LEGAL OWNERSHIP BOUNDARIES SHOULD BE OBTAINED BY REFERENCE TO THE H.M. LAND REGISTRY TITLE PLAN

THE PLAN SCALE IS FOR GUIDANCE ONLY.
DO NOT SCALE DIRECTLY .
IF IN DOUBT, CONSULT LATITUDE SURVEYS

| REV. | DESCRIPTION | DATE |
|---|---|---|

LATITUDE SURVEYS | Chartered Land Surveyors

RICS the mark of property professionalism worldwide

CLIENT

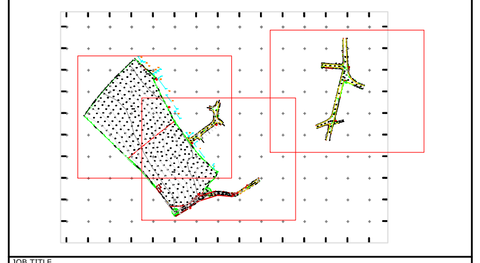

JOB TITLE

# CHAPEL HILL FARM PENISTONE

DRAWING TITLE

# DETAILED TOPOGRAPHIC SURVEY

| | | | |
|---|---|---|---|
| DRAWN: GC | SIGNATURE: | DATE: 12/11/12 | STATUS: FOR COMMENT ☐ FOR APPROVAL ☐ DRAFT ☐ FINAL ☑ |
| APPROVED: | SIGNATURE: | DATE: | |

| SCALE | SHEET | DRAWING NO. | REVISION |
|---|---|---|---|
| 1:500 | A1 | PS1015-001(ii) | |