


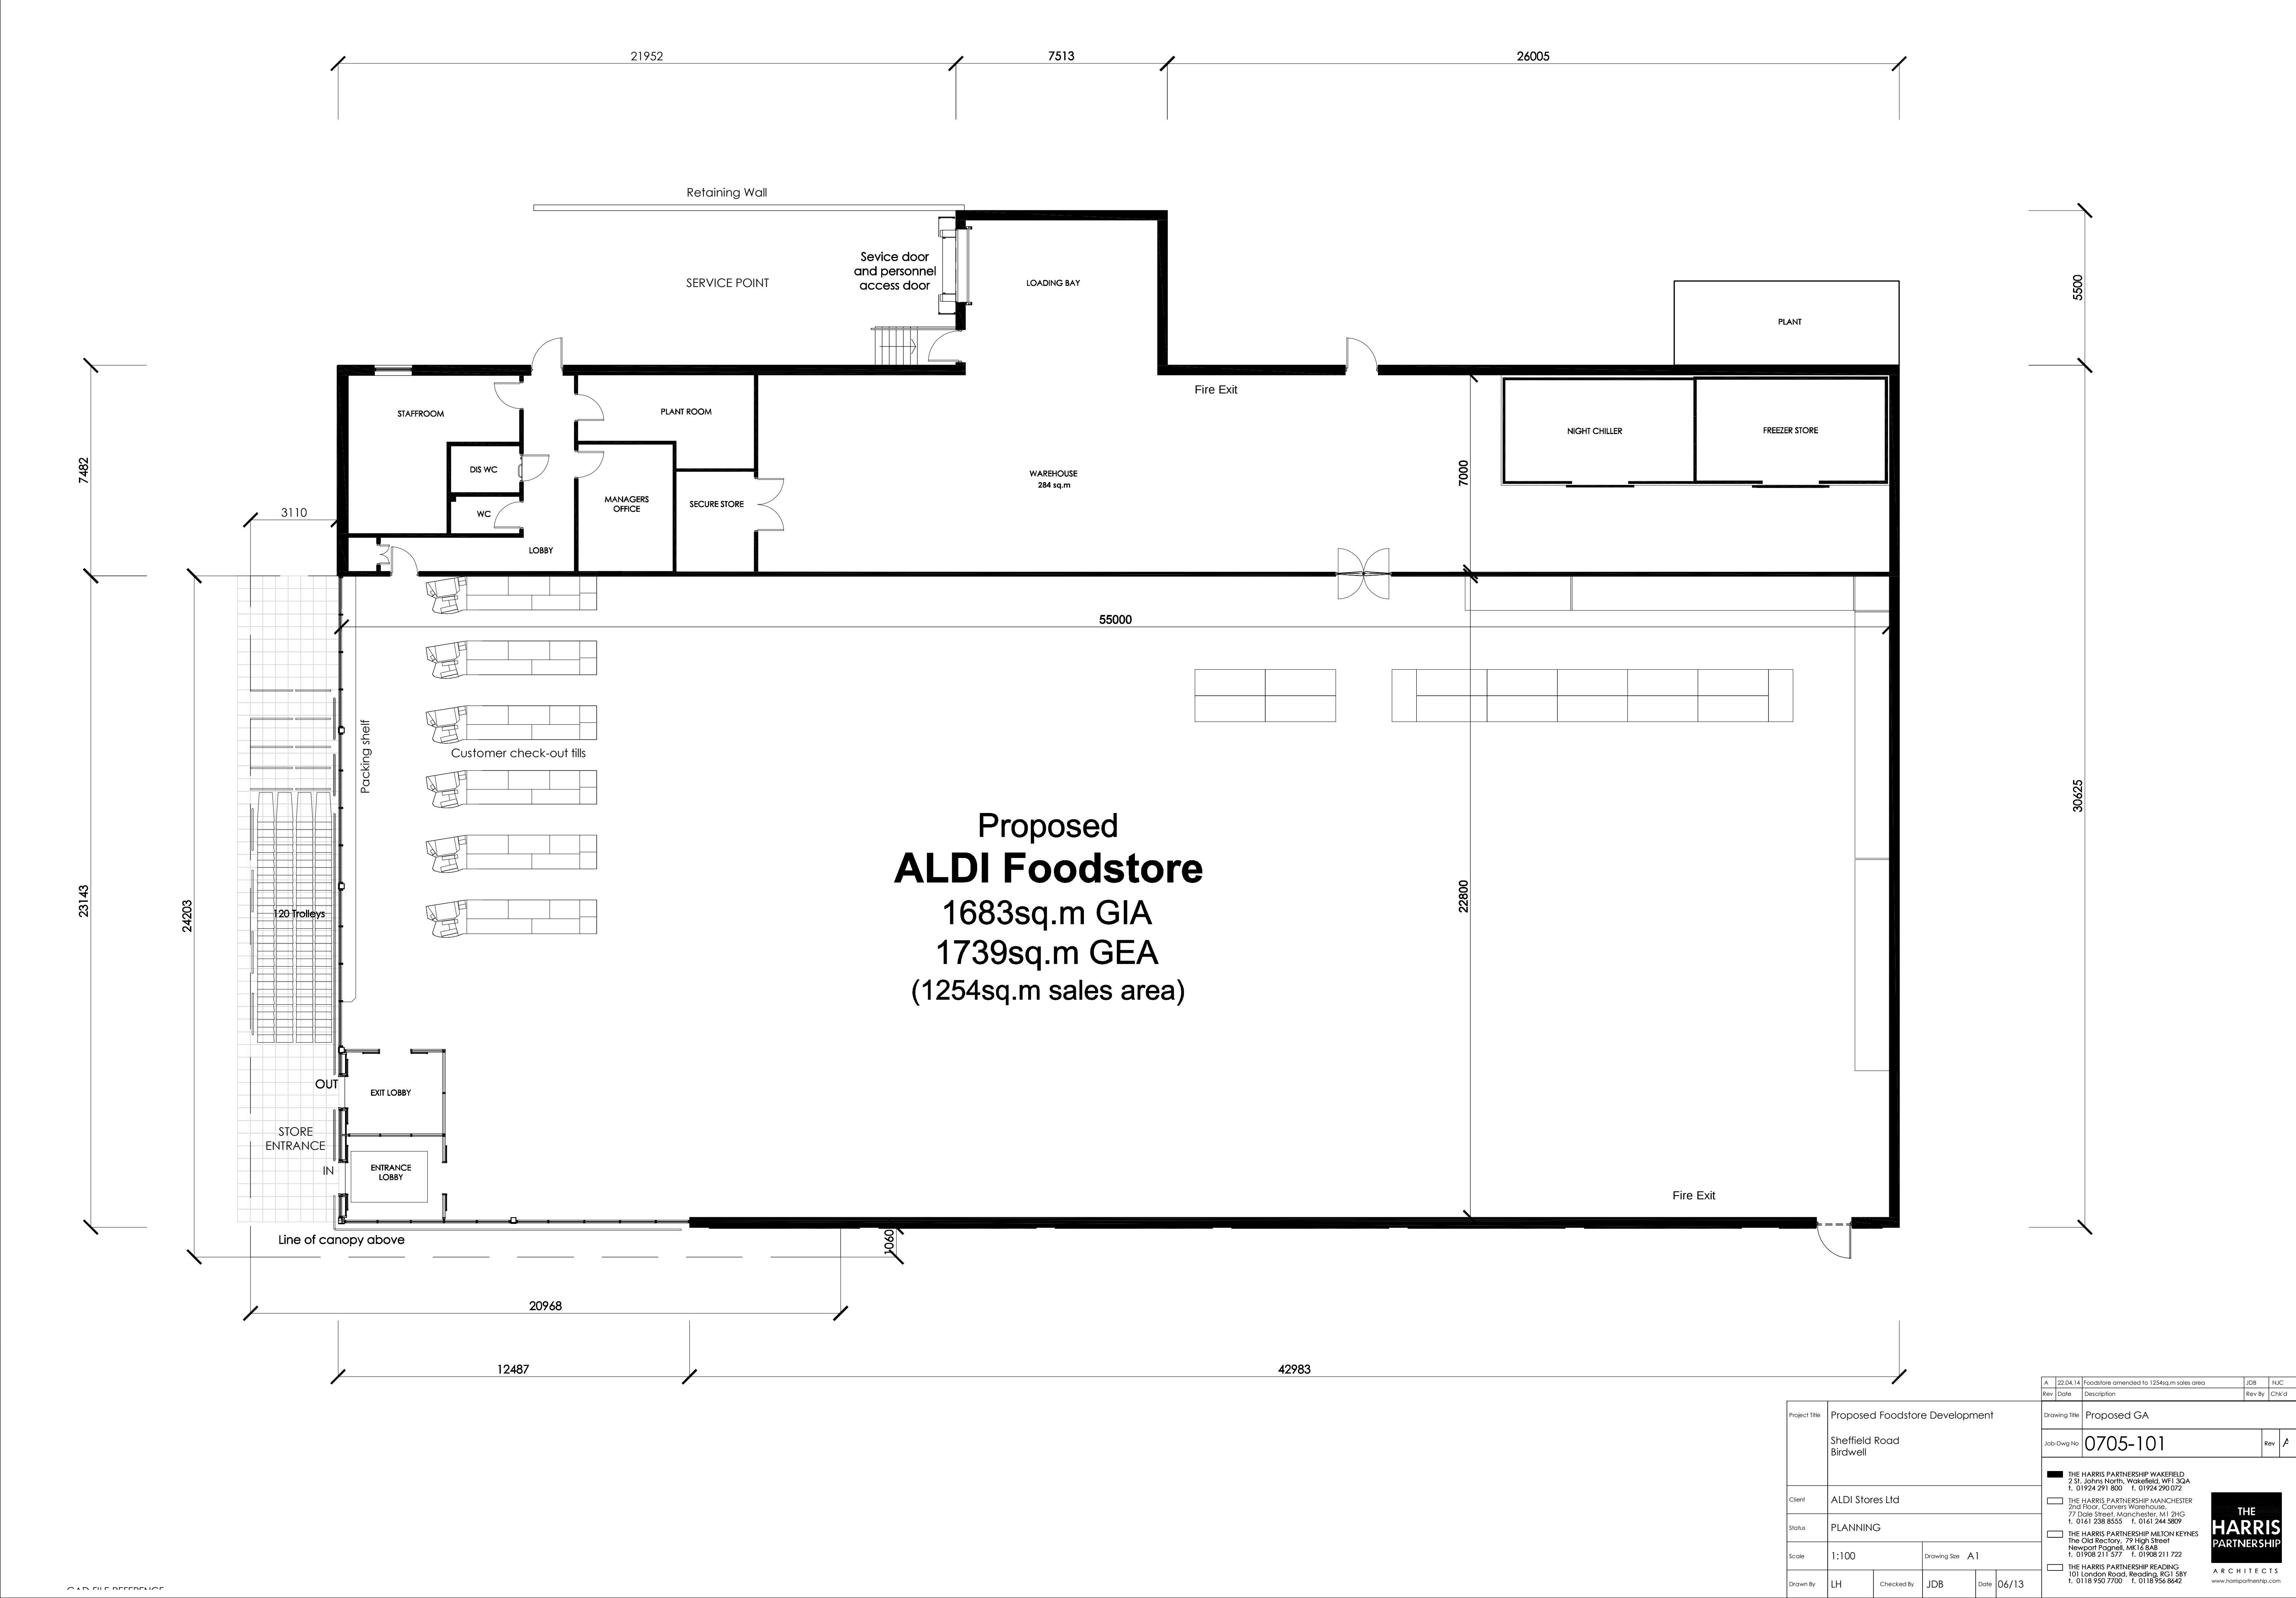

Proposed
ALDI Foodstore
1683sq.m GIA
1739sq.m GEA
(1254sq.m sales area)

Project Title		Proposed Foodstore Development	
Client		ALDI Stores Ltd	
Status		PLANNING	
Scale		1:100	Drawing Size A1
Drawn By		LH	Checked By JDB Date 06/13
Drawing Title		Proposed GA	
Job-Dwg No		0705-101	Rev A
THE HARRIS PARTNERSHIP WAKEFIELD 2 St. John's North, Wakefield, WF1 3QA t. 01924 291 800 f. 01924 290 072		THE HARRIS PARTNERSHIP MANCHESTER 2nd Floor, Corners Warehouse, 77 Dale Street, Manchester, M1 2HG t. 0161 238 8555 f. 0161 244 5809	
THE HARRIS PARTNERSHIP MILTON KEYNES The Old Rectory, 79 High Street Newport Pagnell, MK16 6AS t. 01908 211 577 f. 01908 211 722		THE HARRIS PARTNERSHIP READING 101 London Road, Reading, RG1 5BY t. 0118 950 7700 f. 0118 956 8642	
ARCHITECTS		THE HARRIS PARTNERSHIP	