


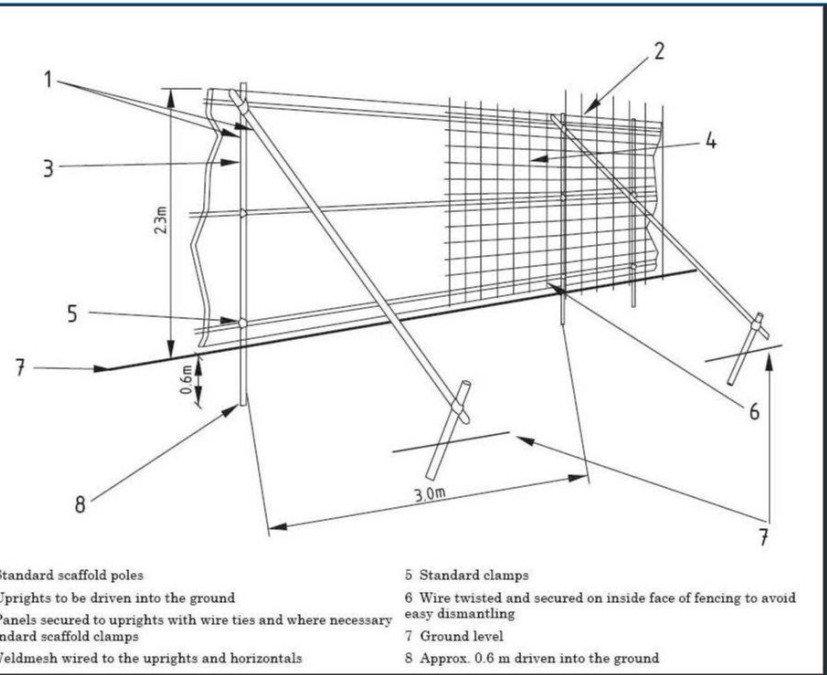

EXISTING MATURE TREES & HEDGEROWS

TREE PROTECTION FENCING TO BS 5837

ASGF Construction	
Title; Tree Protection Plan	
Development; Monk Bretton, Barnsley	
Drawing Number; MB-TPP-001	Revision; /
Scale; Not to scale	