
NET AREA



SALES AREA



DENBY = 16% FREE SALES UNIT
MAIDSTONE = 12% FREE SALES UNIT

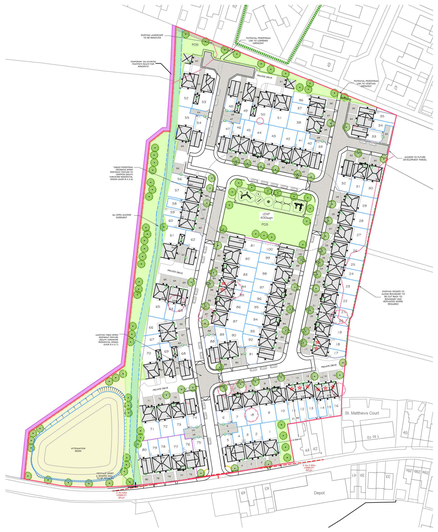

SCHEDULE OF ACCOMMODATION

AFFORDABLE	HOUSETYPE	AMOUNT
	TYPE 67 2 STOREY 2 BED/4 PERSON	3 No.
	TYPE 69 2 STOREY 3 BED/5 PERSON	7 No.
	AFFORDABLE TOTAL	10 No

FREESALE	HOUSETYPE	AMOUNT
	MAIDSTONE 2 STOREY 3 BED/5 PERSON	12 No.
	ELLERTON 2 STOREY 3 BED/5 PERSON	17 No.
	MORESBY 2 STOREY 3 BED/5 PERSON *EV CHARGE POINT PLOT SPECIFIC	21 No.
	DENBY 2 STOREY 3 BED/5 PERSON	13 No.
	WINDERMERE 2 STOREY 4 BED/8 PERSON	13 No.
	HALTON 2 STOREY 4 BED/8 PERSON	6 No.
	KINGSLEY 2 STOREY 4 BED/7 PERSON *EV CHARGE POINT IN DETACHED GARAGE	3 No.
	RADLEIGH 2 STOREY 4 BED/8 PERSON *EV CHARGE POINT IN DETACHED GARAGE	5 No.
	FREESALE TOTAL	90 No
	TOTAL	**100 No**

KEY

- SITE BOUNDARY
- 1.800m BRICK WALL
- 1.800m BRICK WALL & FENCE
- 1.800m TIMBER FENCE (CLOSE BO
- 1.800m TIMBER FENCE (HIT & MIS
- 900mm METAL RAILINGS
- 450MM KNEE HIGH RAIL
- 1.500mm POST & RAIL FENCE WITH WIRE HORSE NETTING
- 900mm FEATURE WALL
- ACCESS EASEMENT
- REAR ACCESS GATES (LOCKABLE)
- AFFORDABLE
- BIN COLLECTION POINTS
- BLOCK PAVING
- VISIBILITY SPLAYS
- REMOVED TREE
- ELECTRIC VEHICLE CHARGING POINT
- CYCLE STORAGE
- TEMPORARY 2M FOOTPATH WITH FENCING

REV	DATE	DESCRIPTION	BY	CHECK
G	12.10.21	REVISIONS TO FOOTPATH CONNECTIONS	JP	LM
F	29.09.21	ATTENUATION BASIN AMENDED TO SUIT NEW DESIGN	THS	LM
E	24.09.21	LAYOUT UPDATED FOLLOWING FEEDBACK AND DISCUSSIONS WITH PLANNING & HIGHWAY OFFICERS. OVERALL UNITS REDUCED TO 100 & SHARED SURFACES TO PLOTS 62-65 & 69-73 CHANGED TO PRIVATE DRIVES	THS	LM
D	20.09.21	LAYOUT UPDATED FOLLOWING FEEDBACK AND DISCUSSIONS WITH PLANNING & HIGHWAY OFFICERS. POST AND RAIL FENCE WITH WIRE HORSE NETTING ADDED ALONG THE WESTERN BOUNDARY. ADDITIONAL LANDSCAPING INCLUDED	THS	LM
C	24.08.21	PLOT 1 DOUBLE GARAGE REMOVED AND SALES AREA RELOCATED TO PLOTS 80-84	THS	LM
B	19.08.21	LAYOUT AMENDED TO INCREASE DISTANCES BETWEEN DEVELOPMENT AND 42-44 PITT STREET. ACCESS TO FUTURE DEVELOPMENT PARCEL SHOWN. PLOTS 18-37 AMENDED TO SUIT	THS	LM
A	29.06.21	TEMPORARY 2M FOOTPATH WITH FENCING ADDED TO WESTERN BOUNDARY	THS	VS

jrp ARCHITECTURE | PLANNING | LANDSCAPE

NORTH

1:500 SCALE
10m 50m

CLIENT: BARRATT LEEDS

PROJECT: PITT STREET, WOMBWELL BARNSLEY

DRAWING: PROPOSED SITE LAYOUT

DRAWING NUMBER: 20:5429:01G

SCALE @ A0: 1:500

DRAWN: THS **DATE:** 13.04.21

CHECKED: LM/SD **DATE:** 13.04.21

14 MARINER COURT / CALDER PARK / WAKEFIELD / WF4 3FL
01924 383322 / www.jrpassoc.co.uk / info@jrpassoc.co.uk
jrpassociates is a trading style of Jan-Pro Associates Limited

Do not scale off this drawing - Only figured dimensions to be taken from this drawing. Drawings based on Ordnance Survey and/or existing record drawings - Design and Drawing content subject to Site Survey, Structural Survey, Site Investigations, Planning and Statutory Requirements and Approvals.
Authorised reproduction from Ordnance Survey Map with permission of the Controller of Her Majesty's Stationery Office. Crown Copyright reserved.

01 / PROPOSED SITE LAYOUT