



1 Ground Floor 1 : 75

- | | | | |
|----|--|--|-----------------------------------|
| 1 | Folded aluminium tray fixed in stairwell 450(h) x 450(w) mm | | Positions to be allocated on site |
| 2 | Icon Room ID Signs top panel 150(h) x 210(w) Directional panel 60(h) x 210(w) mm Black panel with lacquer finish Scale 15% | | |
| 3 | Icon Room ID Signs top panel 150(h) x 210(w) Directional panel 60(h) x 210(w) mm Black panel with lacquer finish Scale 15% | | |
| 4 | Icon Room ID Signs top panel 150(h) x 210(w) Directional panel 60(h) x 210(w) mm Black panel with lacquer finish Scale 15% | | |
| 5 | Main Directory for main entrance To comprise of 1 off 150mm x 600 mm header panel, painted silver 9006 with screen printed text and logo. 15 off 60mm x 540 mm text panels, painted grey 7016 with screenprinted text 15 off 60mm x 60mm floor level panels painted PMS227C or grey 7016 with screenprinted text Font: Frutiger 55 Roman | | |
| 6 | Room / Door ID Signs Info panel 20(h) x 210(w) mm Black panel with lacquer finish Scale 15% | | |
| 7 | Panels 150x150mm Modular Signage | | |
| 8 | Panels 60x180mm Modular Signage Door / information signage | | |
| 9 | Panels 60x180mm Modular Signage Door / information signage | | |
| 10 | Panels 60x180mm Modular Signage Door / information signage | | |
| 11 | Panels 60x180mm Modular Signage Door / information signage | | |
| 12 | Panels 60x180mm Modular Signage Door / information signage | | |
| 13 | Panels 60x180mm Modular Signage Door / information signage | | |
| 14 | Panels 60x180mm Modular Signage Door / information signage | | |
| 15 | Panels 60x180mm Modular Signage Door / information signage | | |
| 16 | Panels 60x180mm Modular Signage Door / information signage | | |
| 17 | Panels 60x180mm Modular Signage Door / information signage | | |
| 18 | Icon Room ID Signs Panel 150(h) x 150(w) Black panel with lacquer finish Scale 15% | | |
| 19 | Directory / Directional Signage Panels 90 x 600mm Modular sign Multiple panels can be used. Sign available in Welsh / English Scale 15% | | |
| 20 | Panels 150x150mm Modular Signage | | |
| 21 | Directory sign for front lift /s tairwell To comprise of 1 off 150mm x 600 mm header panel, painted PMS 227C All text screen printed. 4 off 60mm x 600 mm text panels, painted grey 7016 Font: Frutiger 55 Roman | | |
| 22 | Fascia Signage Size to suit - survey will be required Black 3mm aluminium folded tray with 50mm returns 3M cast film applied with clear over lacquer Sign available in Welsh / English | | |


- | | | | |
|----|---|--|-----------------------------------|
| 23 | Panels 600 x 350mm Folded aluminium sign By Appointment Only Scale 15% | | Positions to be allocated on site |
| 24 | Icon Room ID Signs Panel 150(h) x 150(w) Black panel with lacquer finish Scale 15% | | |
| 26 | Panels 150x150mm Modular Signage | | |
| 27 | Folded aluminium tray fixed in stairwell 450(h) x 450(w) mm | | |
| 28 | Panels 60x180mm Modular Signage Door / information signage Advise the text when ordering. Product Code ASFW13 | | |
| 29 | Panels 60x180mm Modular Signage Door / information signage Advise the text when ordering. Product Code ASFW13 | | |
| 30 | Panels 150x150mm Modular Signage | | |

NOTE.
PLEASE ALLOW A NOMINAL FEE AMOUNT IN THE COSTING FOR THE INCLUSION OF UNIVERSAL CREDIT BRANDING, SIGNAGE AND COLOUR WALLS

This drawing, the works and concepts depicted are the copyright of Stephen George + Partners and may not be reproduced or made use of, either directly or indirectly without express written consent.

DO NOT SCALE OFF THIS DRAWING

All heights, levels, sizes and dimensions to be checked on site before any work is put to hand.

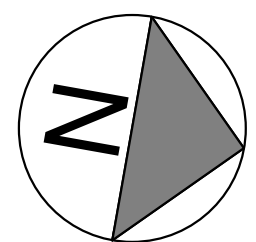

SCALE 1:100
1m 5m 10m



Stephen George + Partners LLP

Architects + Masterplanners

33 Park Place
Leeds LS1 2RY
t: +44 (0)113 246 7969

www.stephengeorge.co.uk

Barnsley, John Rideal House

Ground Floor
Signage Layout and Colour Wall

CDE Reference:
PRJ-SGP-ZN-B031-H

Drawing Status:	Planning	Status:	Rev:
Model Reference:	16-265		
Drawn:	ADH / VKY		
Team:	Leeds		
Date:	12.07.2017		
Scale:	1 : 75@A1		
Project:	16-265	Dwg no:	B031