


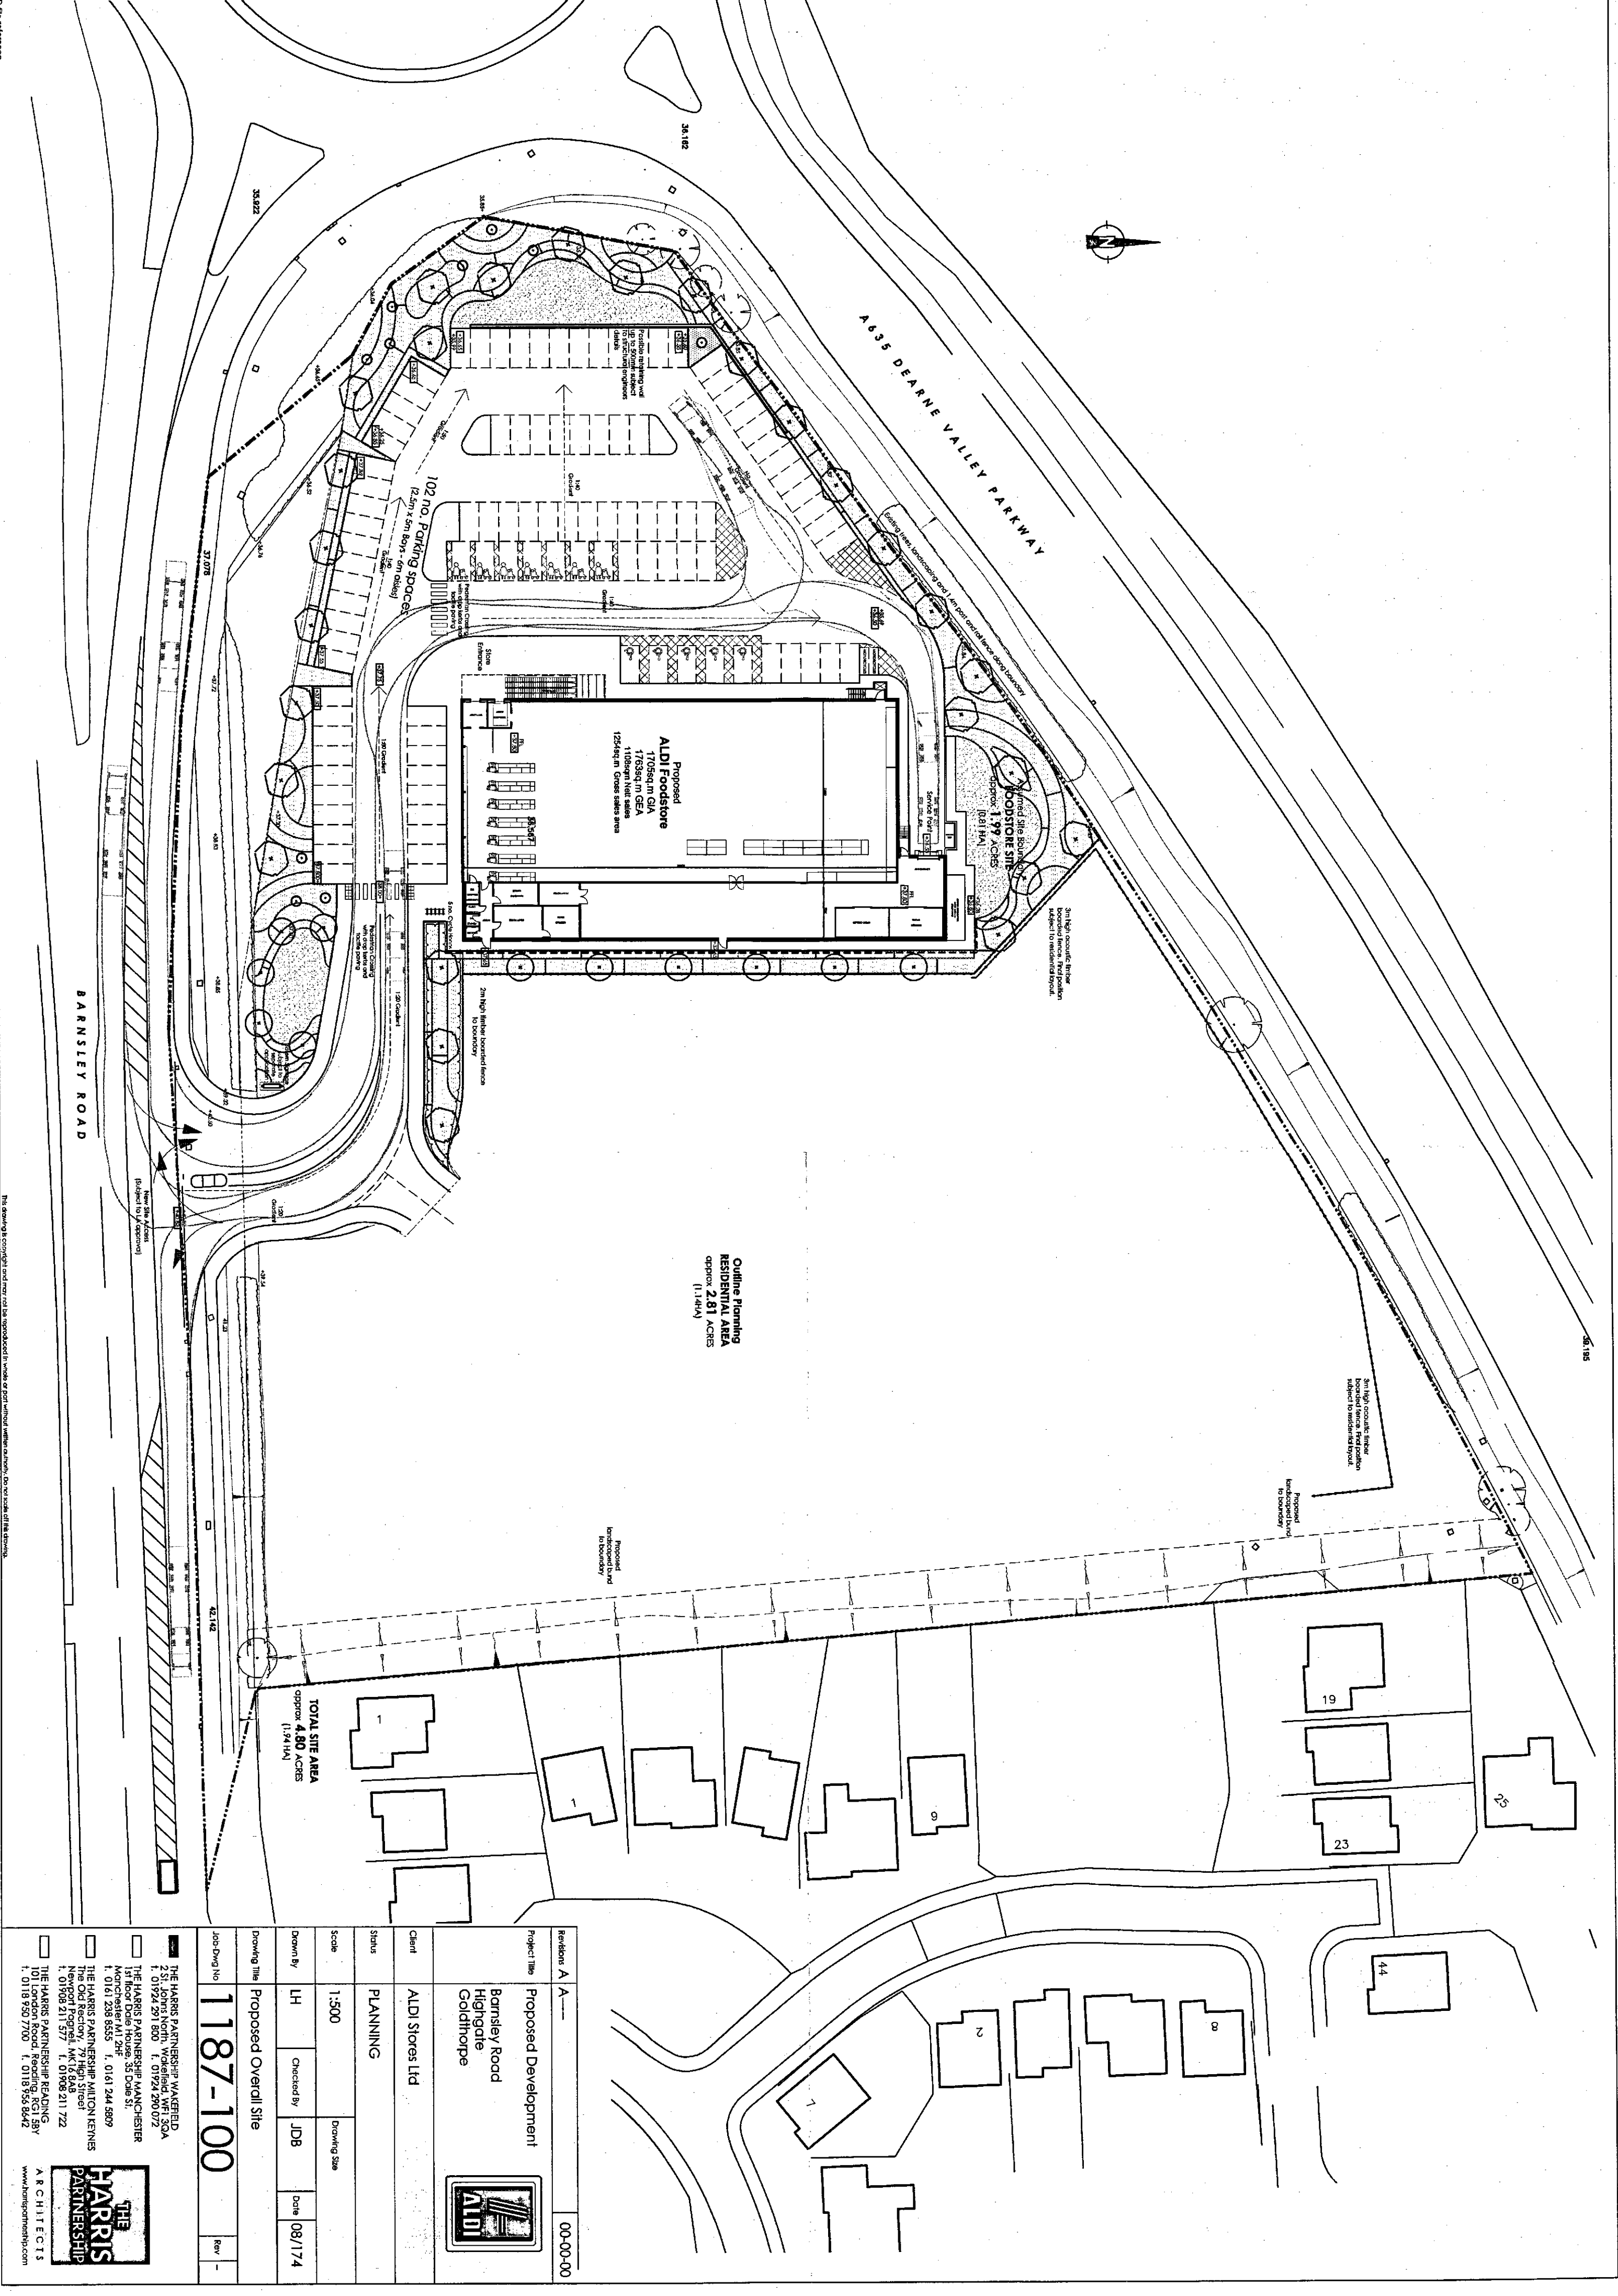

Revision A		A----		00-00-00	
Project Title	Proposed Development				
	 Barnsley Road Higgiate Goldthorpe				
Client	ALDI Stores Ltd				
Status	PLANNING				
Scale	1:500	Drawing Size			
Drawn By	LH	Checked By	JDB	Date	08/1/74
Drawing Title	Proposed Overall Site				
Job Dwg No	1187-150				Rev -

☐ THE HARRIS PARTNERSHIP, MAESTFIELD
111 Rood, Dole House, 33 Dole St,
I. 01924 271 800 F. 01924 270 072

☐ THE HARRIS PARTNERSHIP, MAANCHESTER
Manchester M1 2HF
I. 0161 238 8555 F. 0161 244 4809

☐ THE HARRIS PARTNERSHIP, MILTON KENNES
The Old Rectory, 79 High Street
Newport, Pogoell, Wk16 6AB
I. 01906 211 577 F. 01906 211 722

☐ THE HARRIS PARTNERSHIP, READING
101 London Road, Reading, RG1 5BY
I. 01879 520 700 F. 01879 536 8442



ARCHITECTS

www.harrispartnership.com


ALL LEVELS ARE IN METRES DERIVED FROM GPS TRANSFORMATION OSTN02
COORDINATES ARE ORDNANCE SURVEY DATUM NATIONAL GRID DERIVED FROM GPS
TRANSFORMATION OSTN02

OVERHEAD CABLES ARE INDICATED USING REMOTE SURVEY METHODS AND ARE SUBJECT TO SEASONAL VARIATION, AND SHOULD BE TREATED AS APPROXIMATE.

[illegible]

rw - rain water pipe
wp - waste pipe
svp - soil vent pipe

STATION	EASTINGS	NORTHINGS	LEVEL
ST01	446071.457	404207.144	42.144
ST02	444937.535	404206.928	37.070
ST03	444871.304	404241.863	36.565
ST04	444891.794	404213.452	35.929
ST05	444883.627	404267.839	36.162
ST06	445037.771	404381.548	39.199

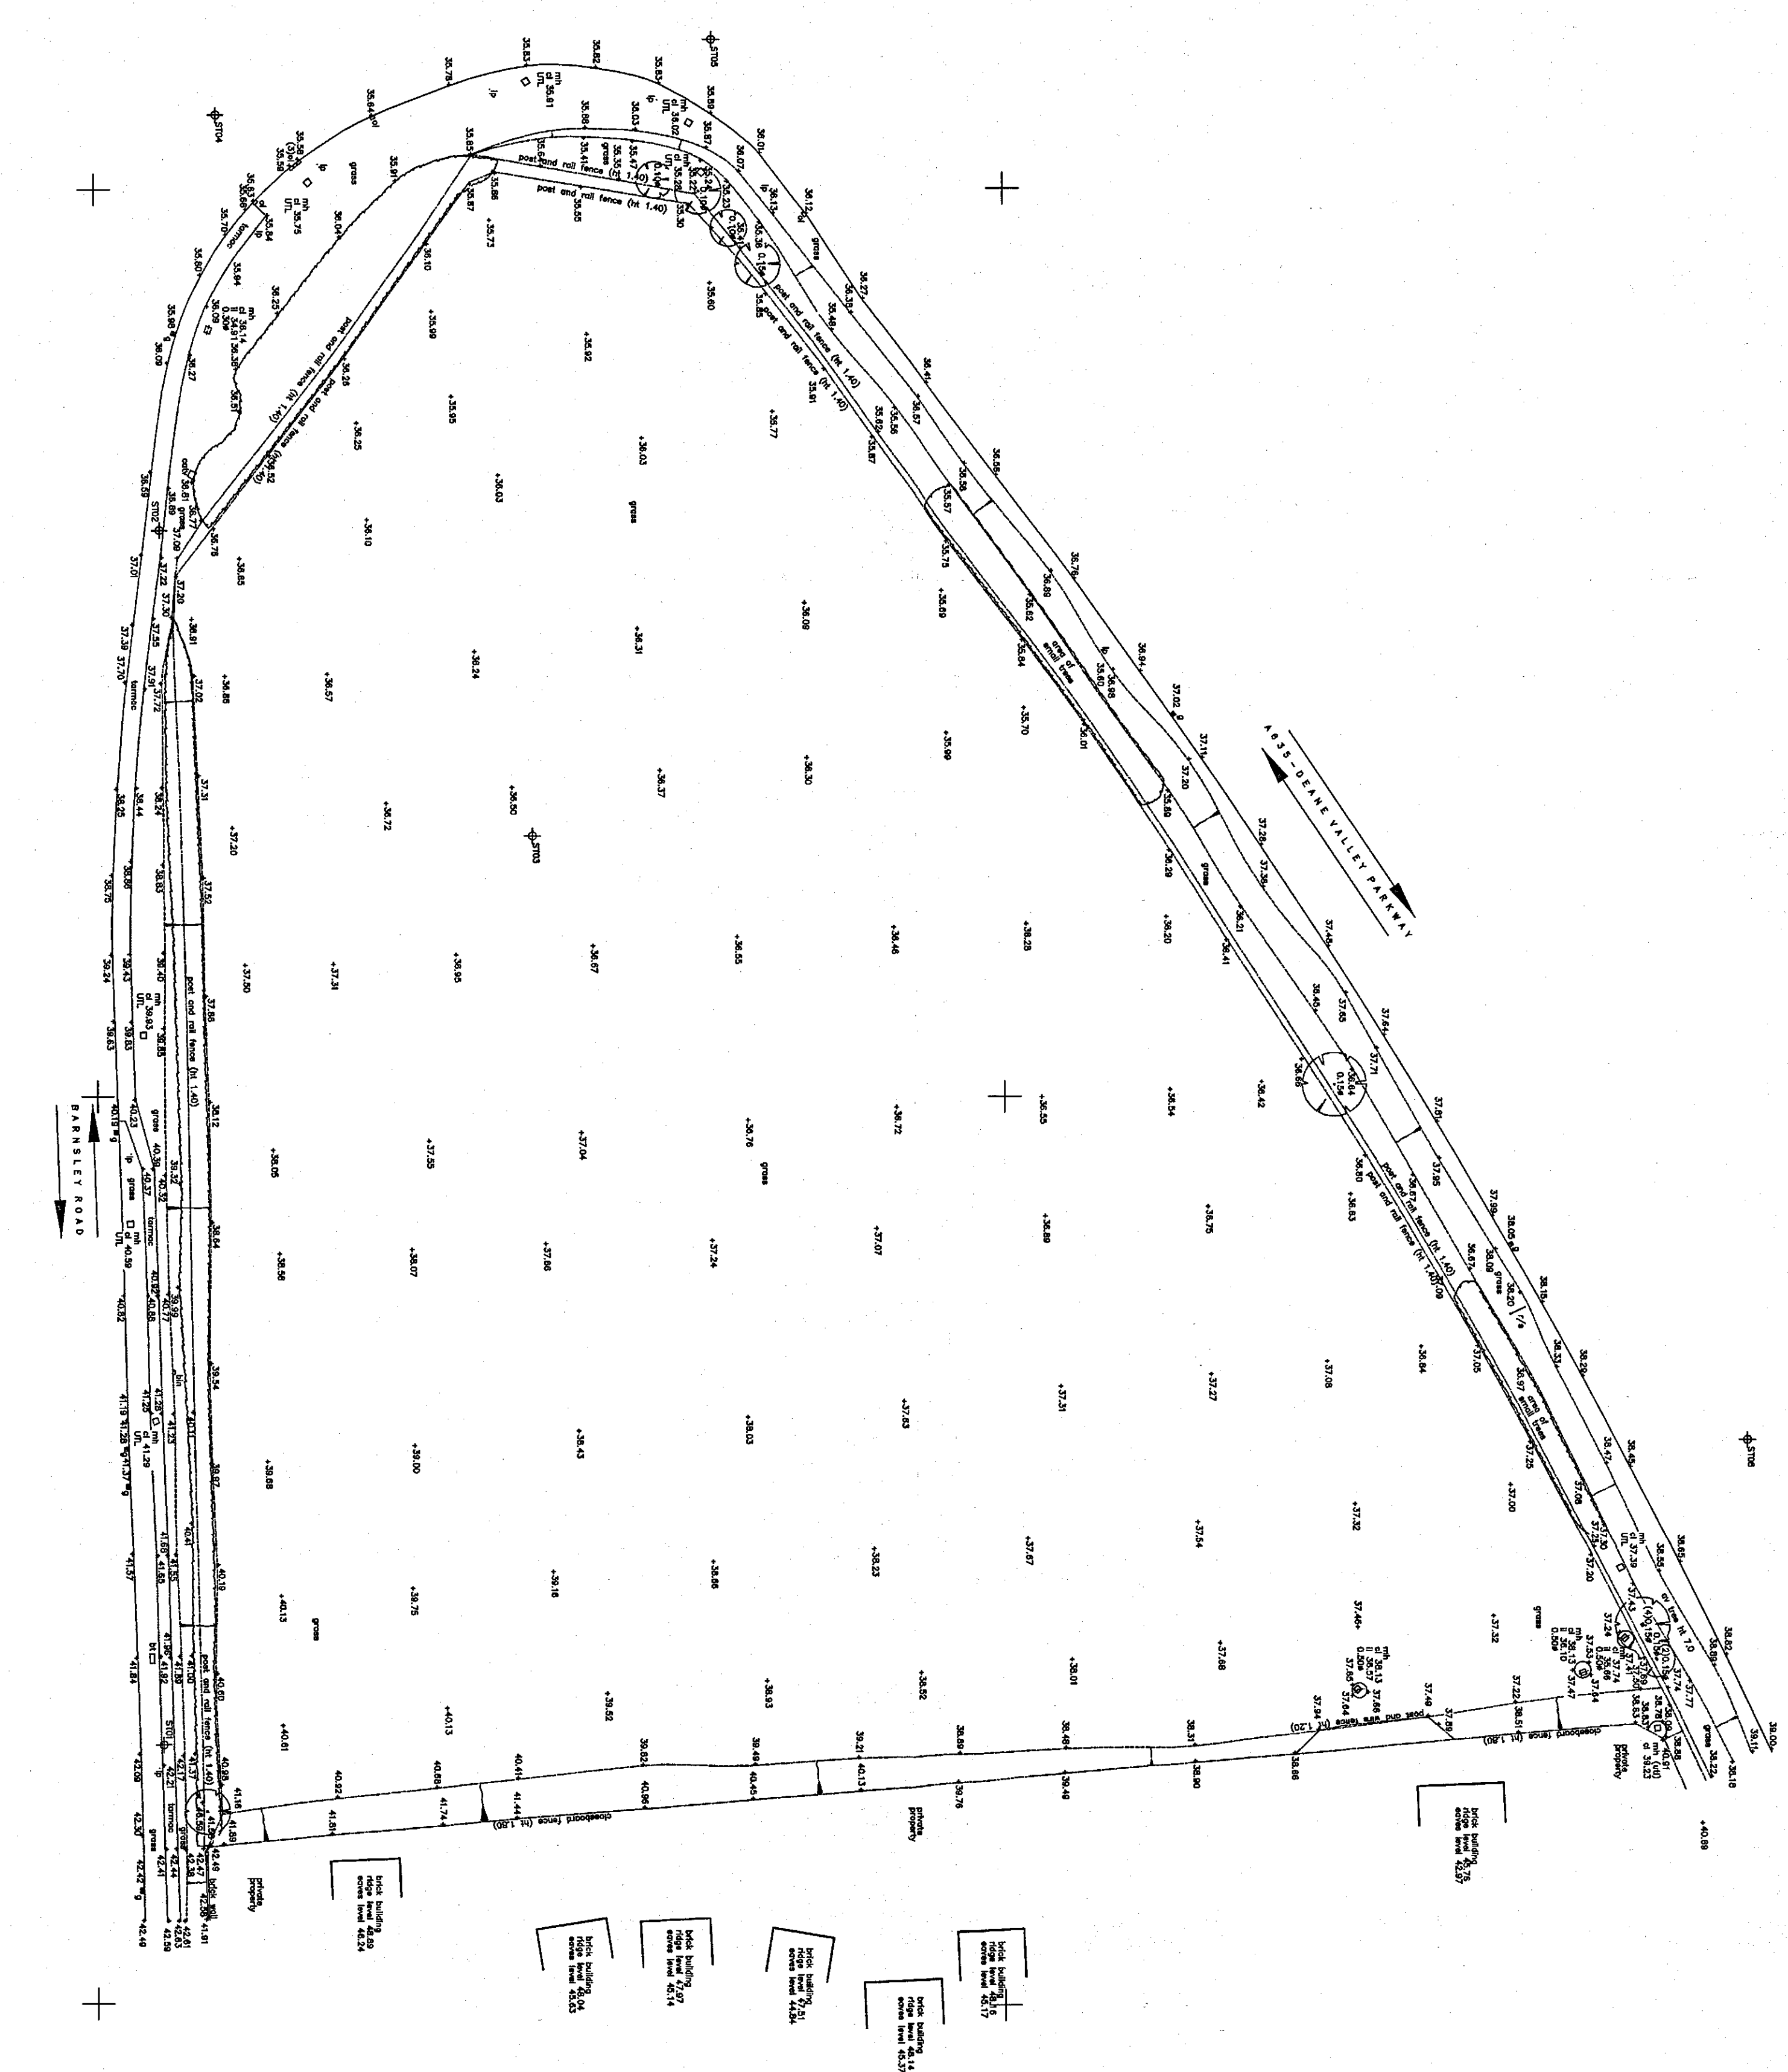

© Copyright Midland Survey Ltd. . Reproduction of this information prohibited without written authorisation from Midland Survey Ltd.


Client JWH PLANNING CONSULTANTS LIMITED


Site Address
LAND OFF BARNSELEY ROAD, GOLDTHORPE, ROTHERHAM

Date	Scale	Dwg No
DECEMBER 2012	1:5000A1	16901/3

Tel: 01926 810811 Fax 01926 810812

E-Mail: mail@midlandsu
www.midlandsurvey.co.uk

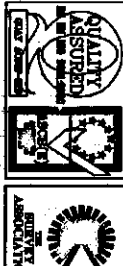

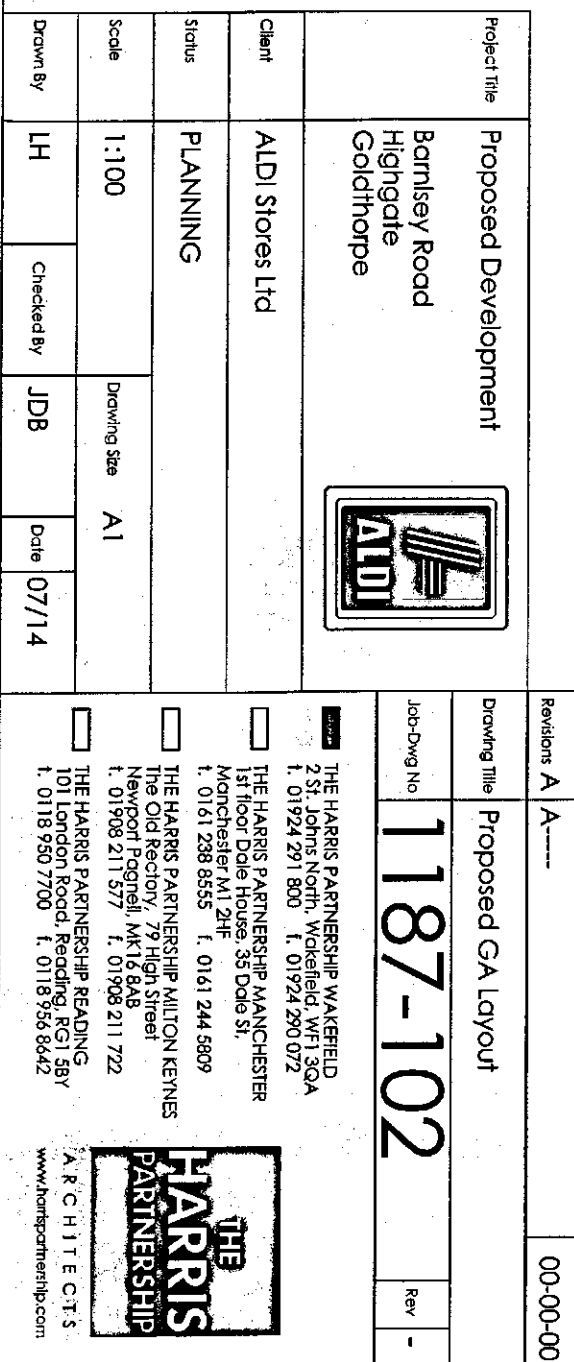

[illegible]

