

DENOTES 900MM HIGH TIMBER
POST & 3 RAIL BOUNDARY
FENCE.

DENOTES 1800MM HIGH TIMBER
POST & SCREEN FENCE.
DETAIL.

ROTARY DRIVE LOCATION.

PATIO AREA

PATIO.

FOOT PATH

DENOTES
800MM HIGH
STONE WALL

CAR
PORT

DRIVEWAY -
BLOCK
PAVED.

DENOTES DROP
CROSSING & FOR
VEHICLE ACCESS

LOCATION OF
REFUSE &
RE-CYCLING
STORAGE
AREAS.

800MM HIGH STONE
WALL WITH
SHRUBS BEHIND.

Rev	Notes	Date

**Garry
Greetham
Associates Ltd**

Residential
Design Consultant

Westwood House
18 Carr Lane
Tankersley

Barnsley S75 3BE
Tel(01226)746573

PROJECT **Detached Dwelling**

CLIENT **Mr. Neil Anthony**

TITLE **External Works Layout**


ADDRESS
Land adj. Gate Inn, Chapel
Rd, Pilley, Barnsley. S75 3AR

DRAWN BY **ggg**

SCALE **1:200** DATE **Mar 14**

DRAWING No **751-17** REV

Member of the Chartered Institute
of Architectural Technologists

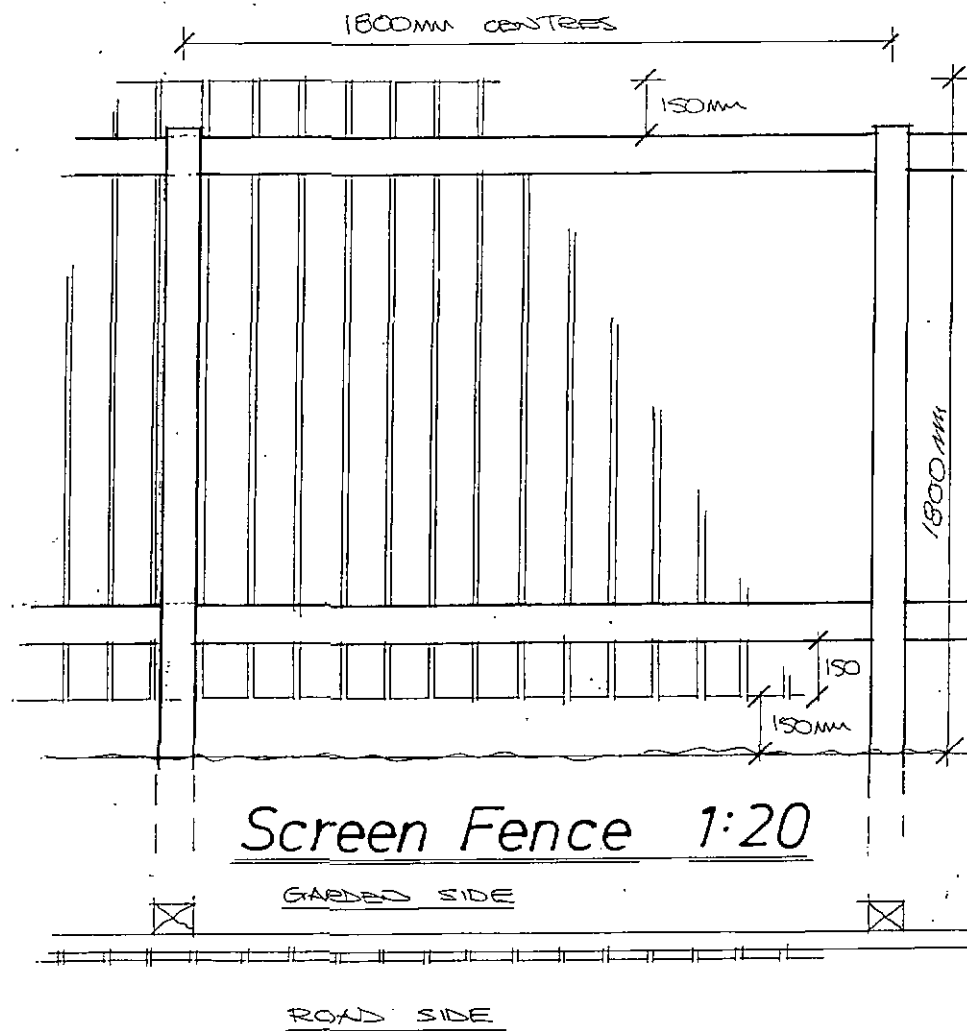

100 x 50mm TANKISED
SOFTWOOD SAWN
RAIL C/W GALVANISED
COACH BOLT FIXING
TO POST.

100 x 25mm TANKISED
SOFTWOOD SAWN
BOARDS FIXED WITH
GALVANISED STAPLES.


100 x 100mm TANKISED
SOFTWOOD POST AT
1800mm C/C.

Screen Fence 1:20

GARDED SIDE

ROAD SIDE

ALL FENCING WOODWORK TO BE
STAINED WITH WATERPROOF COLOURED
PRESERVATIVE

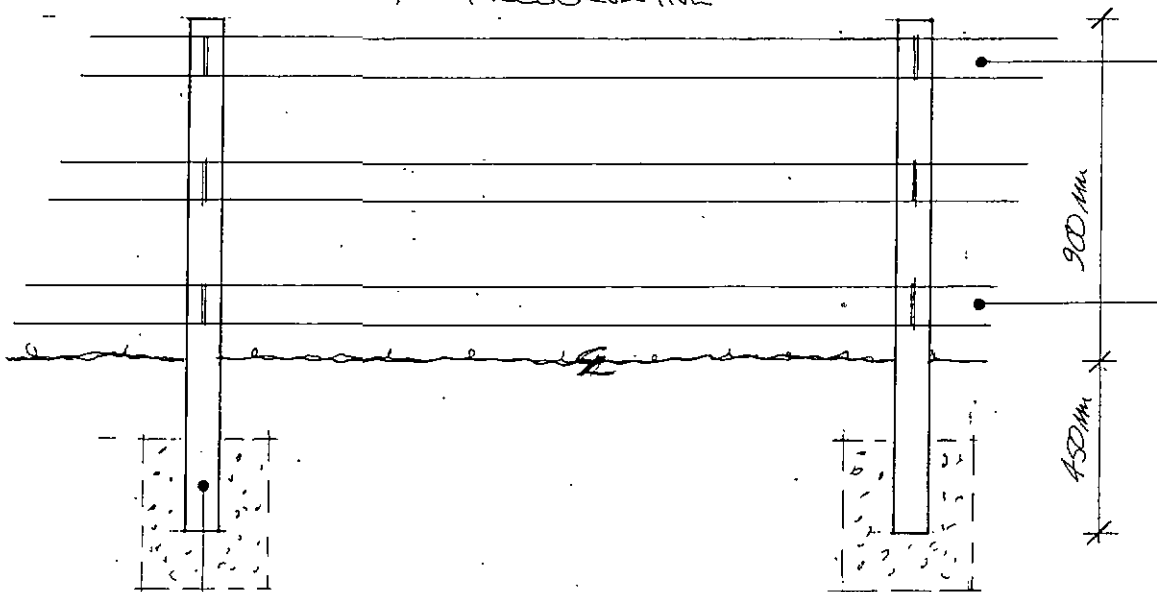

100 x 25mm
HORIZONTAL
RAILS - EQUAL
SPACED - 3 N.P.
FIXED TO
VERTICAL POSTS.

100mm SQ. VERTICAL POSTS
~ SET INTO CONCRETE
BASE - SET INTO GROUND
450mm (Min).

Timber Post & 3 Rail

Boundary Fence 1:20