



EXISTING SHOP ELEVATION

EXISTING SHOPFRONT AND SIGNAGE

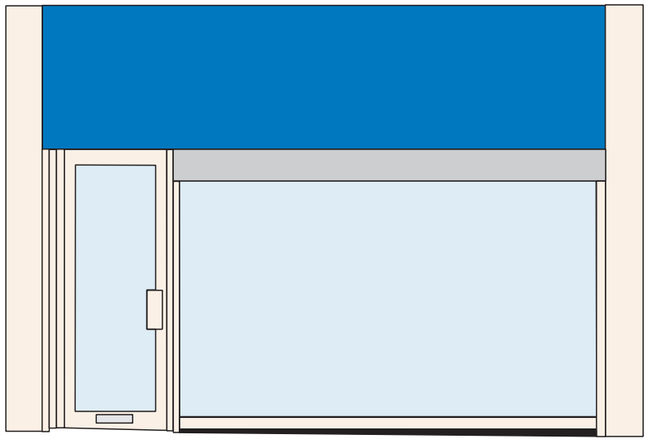

NOTE: The maximum luminescent output based on the illumination area is less than 100 cd/m2. or 9.2903 cd/ft2. which categorised as E2, Low district brightness areas. (e.g. rural or small village locations.)


SECTION A-A

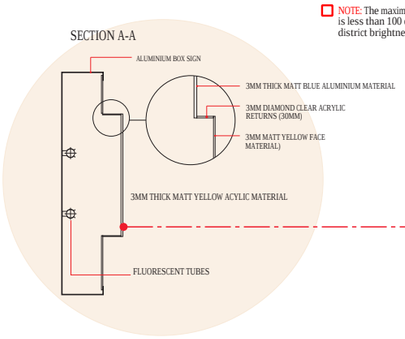

ILLUMINATION TO INDIVIDUAL LETTERING ONLY


NOTE: Existing shop front to be prepared/ undercoated and fully re-sprayed in white exterior grade semi matt paint finish all surfaces and joints to be prepared and filled accordingly. (final site signing off will be undertaken prior to payment settlement)

EXISTING SHOPFRONT AND PROPOSED SIGNAGE

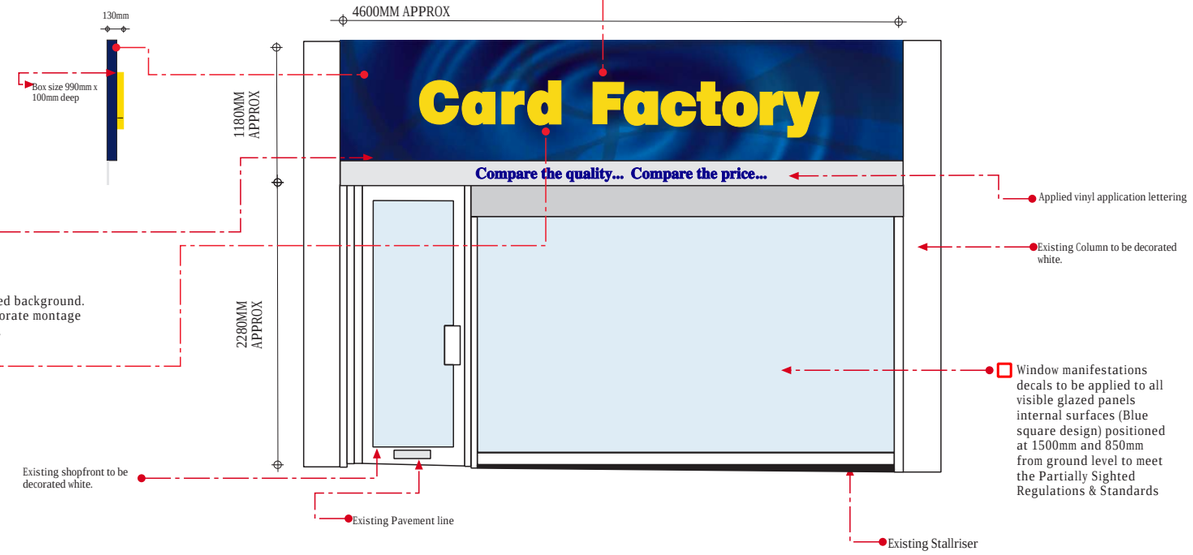

Aluminium back plate powder coated in Ral 5002 (matt) incorporating individual 3D lettering (matt)

Perspex cast acrylic Ref: Reflex Blue 750 (matt) Corporate Blue Ref Ral 5002
3D lettering in Perspex cast acrylic (matt)
Ref: Yellow 229 (matt)
Incorparting Diamond cut effect clear edges

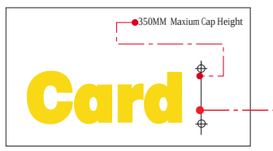

Warrant Number	
Applicant	Sportswift Ltd T/A Card Factory
Address	See below
Works Discription	Illumination to individual letters only, mounted on alluminium back panel. Decorate existing shop front
Dated Presented	17/02/2012
Drawing Numbers	17022012
Drawing Enclosed	1 of 1 Drawings

NOTES:
WE HEREBY CERTIFY THAT THIS PLAN IS A TRUE COPY OF THE PLAN REFERRED TO IN CONNECTION WITH THE APPLICATION FOR BUILDING WARRANT PLANNING CONSENT AND APPROVAL

SIGNED: J.C. PAYNE DATED: 17/02/2012

SCALE 1:50 1000mm

Due to the method of reproduction these plans may not be exact when using a calibrated scale rule, as a guide use the indicated bar which was shown on the original drawing at 1000mm

Proposed shopfront and signage layout for the Card Factory, Greeting Card Retailer:
58 High Street, Wombwell, Barnsley, S73 8DA

Concept design and schematic drawings prepared by J.C. Payne 17/02/2012 DRAWING NO 17022012

The original of this drawing is copyright and contains confidential information. It is the property of Sportswift Ltd. Trading as Card Factory, without whose permission may not be copied, shown or handed to a third party or otherwise used. Century House Brunel Road, Wakefield 41 Ind Park, West Yorkshire WF2 0XG

Tel: 01924 877846 Mail: jonathan.payne@cardfactory.eu.com

Version 1