

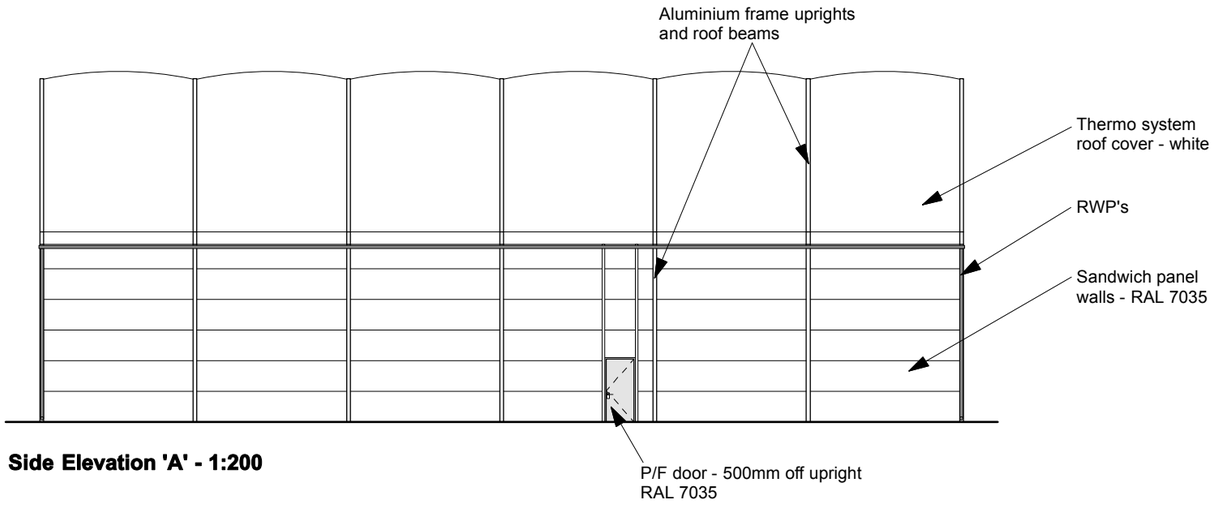



Side Elevation 'A' - 1:200

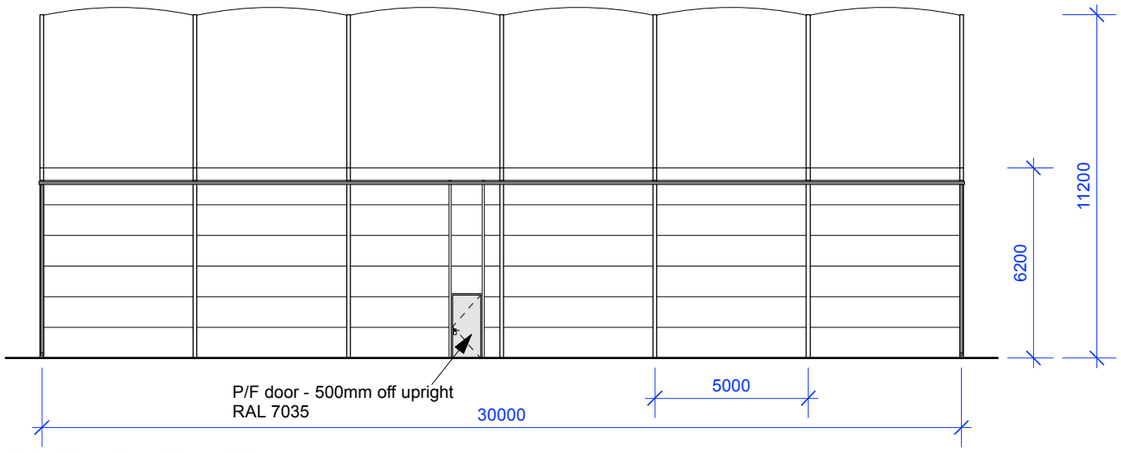

Side Elevation 'B' - 1:200

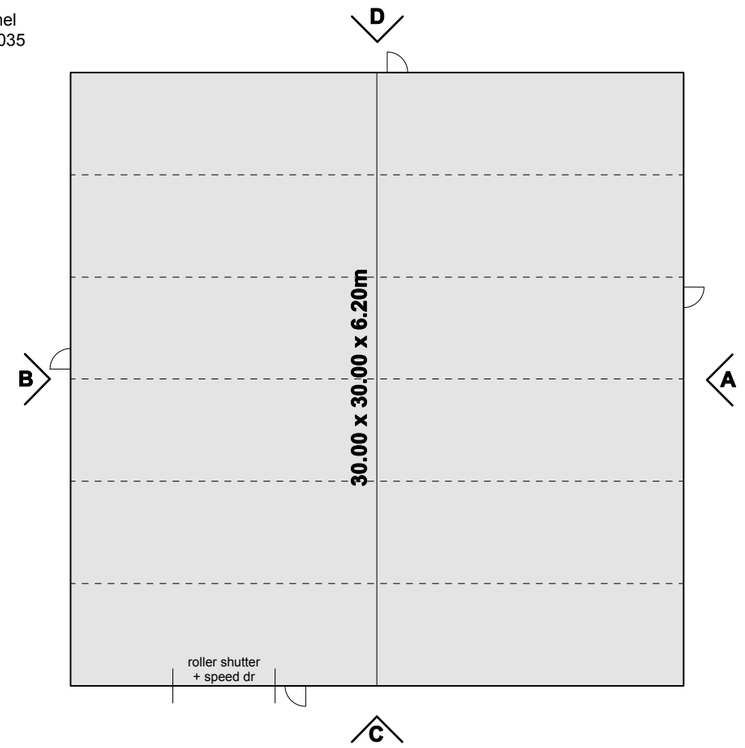

Plan Layout - not to scale

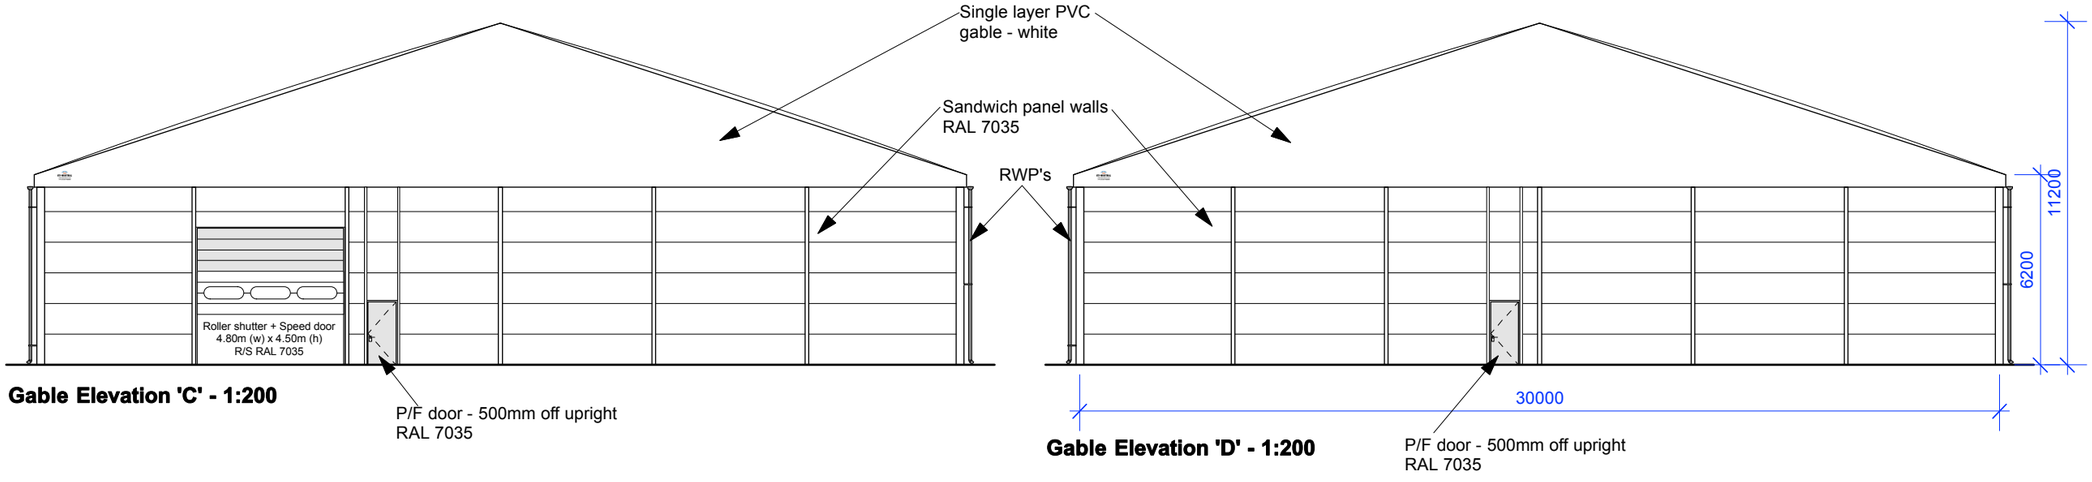

Gable Elevation 'C' - 1:200

Gable Elevation 'D' - 1:200

Issue:	Revision:	Date:
v-1		17/06/19

Specification:

Structure 1: L - Series
Roof: thermo system
Walls: sandwich panels RAL 7035
Structure width: 30.00m
Structure length: 30.00m
Bay width: 5.00m
Eave ht: 6.20m
Ridge ht: 11.20m
Roof pitch: 18˚

DO NOT USE THIS DRAWING FOR CONSTRUCTION PURPOSES. PLEASE ASK FOR TECHNICAL DRAWINGS

Scale: 1:200 @ A3
note: check scale after printing

Prepared for:

Lubrizol
L30.00 x 30.00 x 6.20m

HTS INDUSTRIAL BUILDING SPECIALISTS
Leading manufacturer of temporary demountable buildings for hire or sale

A Division of
HTS RÖDER HTS HÖCKER GMBH

Röder HTS Höcker GmbH
Unit 3, Lawrence Way
Yorktown Business park
Camberley, Surrey, GU15 3DL
website: roderhts.com

HEAD OFFICE AND PRODUCTION
Röder HTS Höcker GmbH
Hinter der Schlagmühle 1
Kefenrod, D-63699
Germany

© **Röder HTS Höcker GmbH 2019**
The content and images displayed are for illustration purposes only