




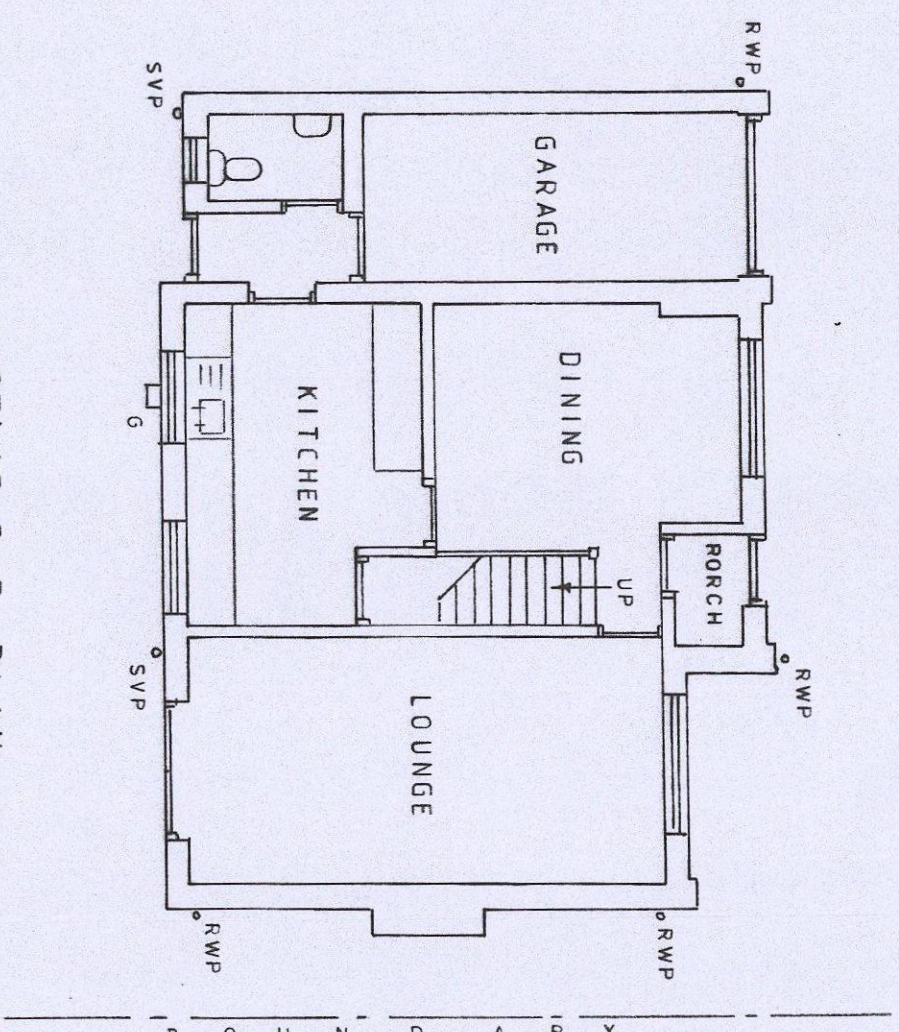


EXISTING G.F. PLAN

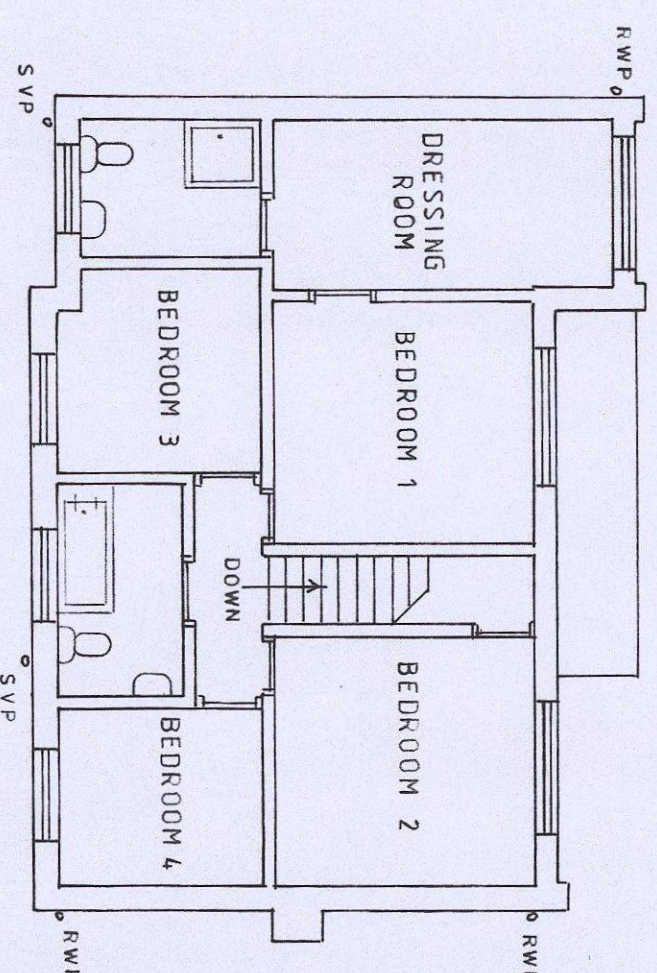



EXISTING F.F. PLAN

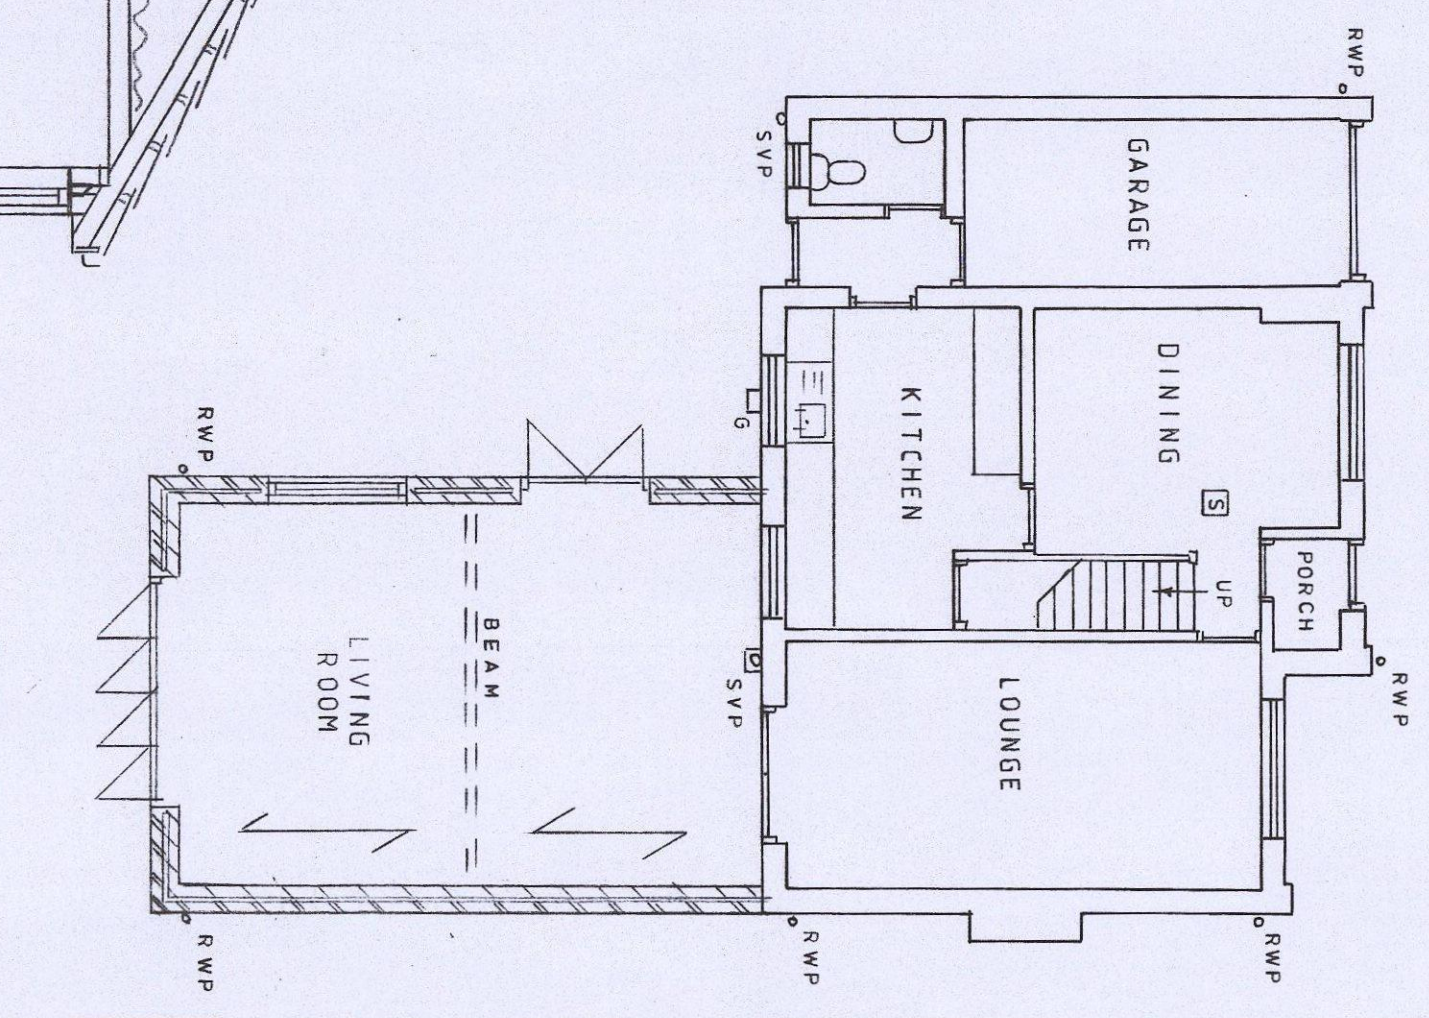


PROPOSED G.F. PLAN

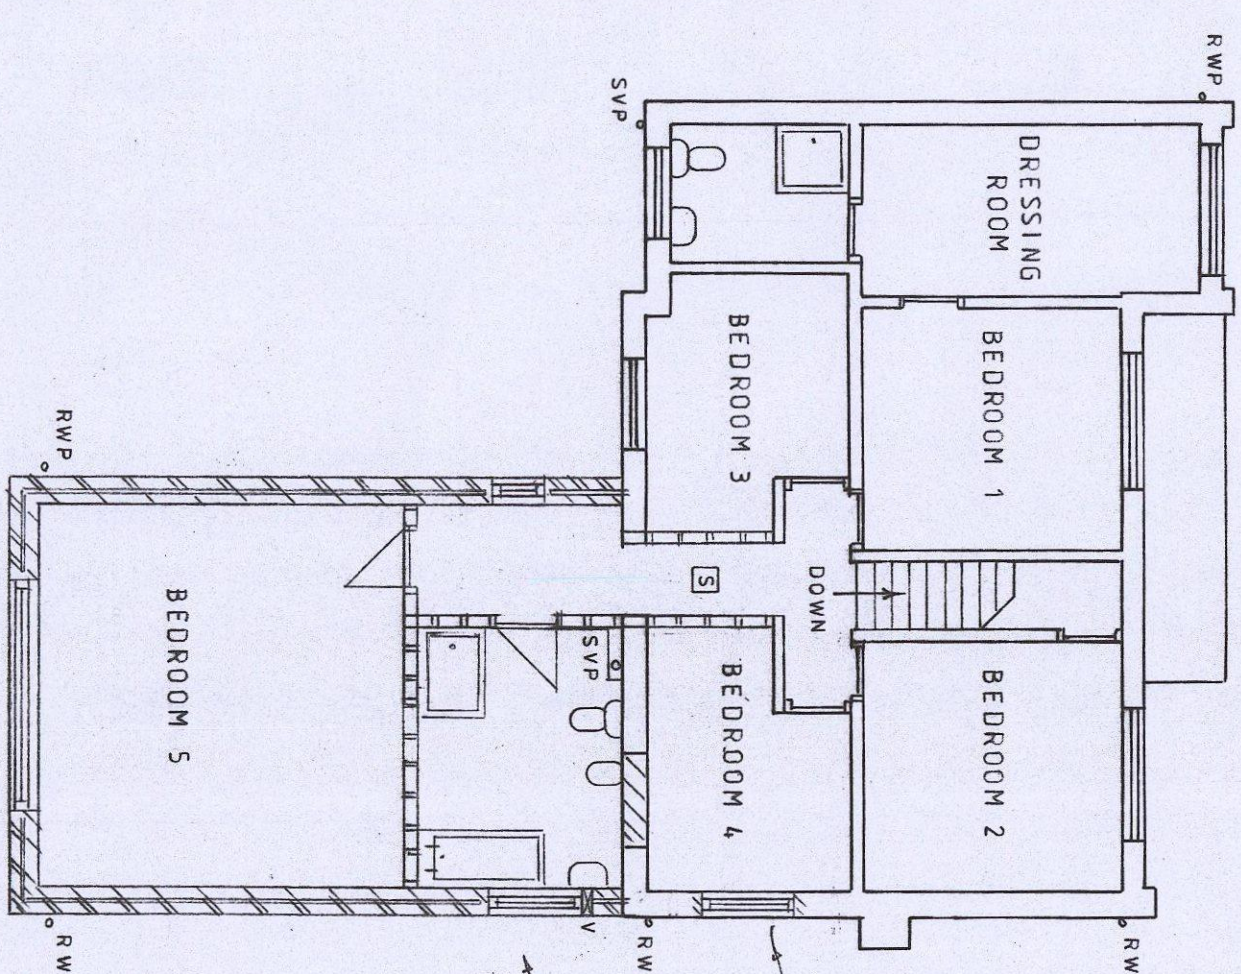


PROPOSED F.F. PLAN

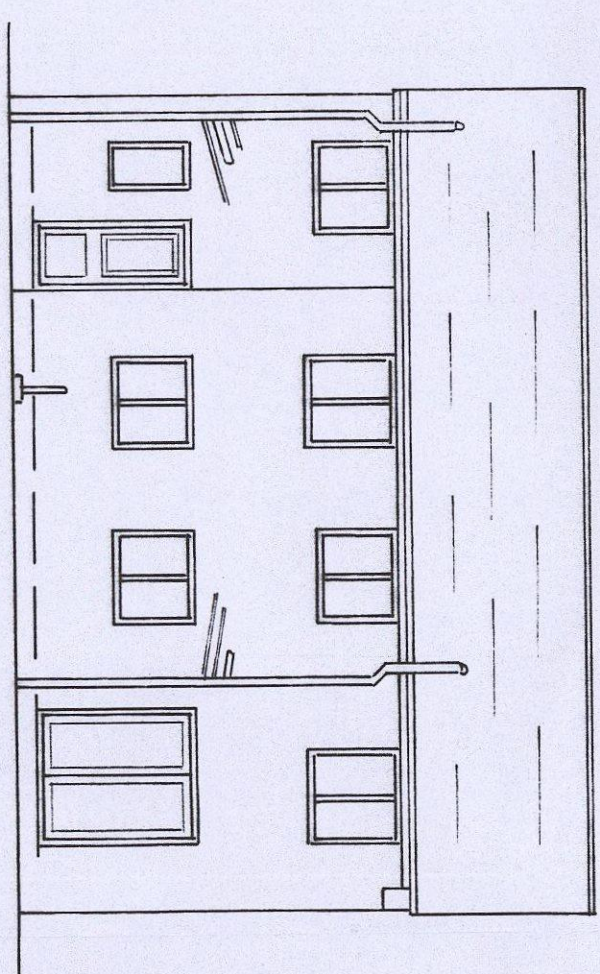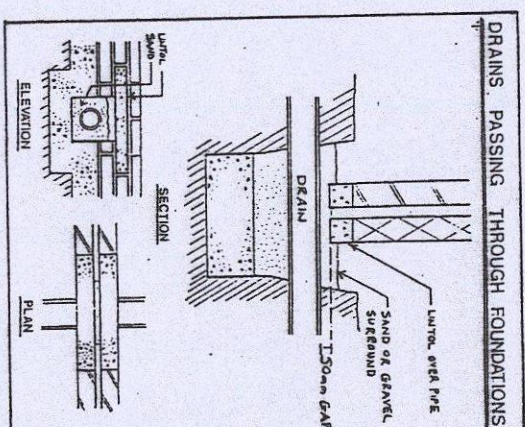


EXISTING REAR
WEST

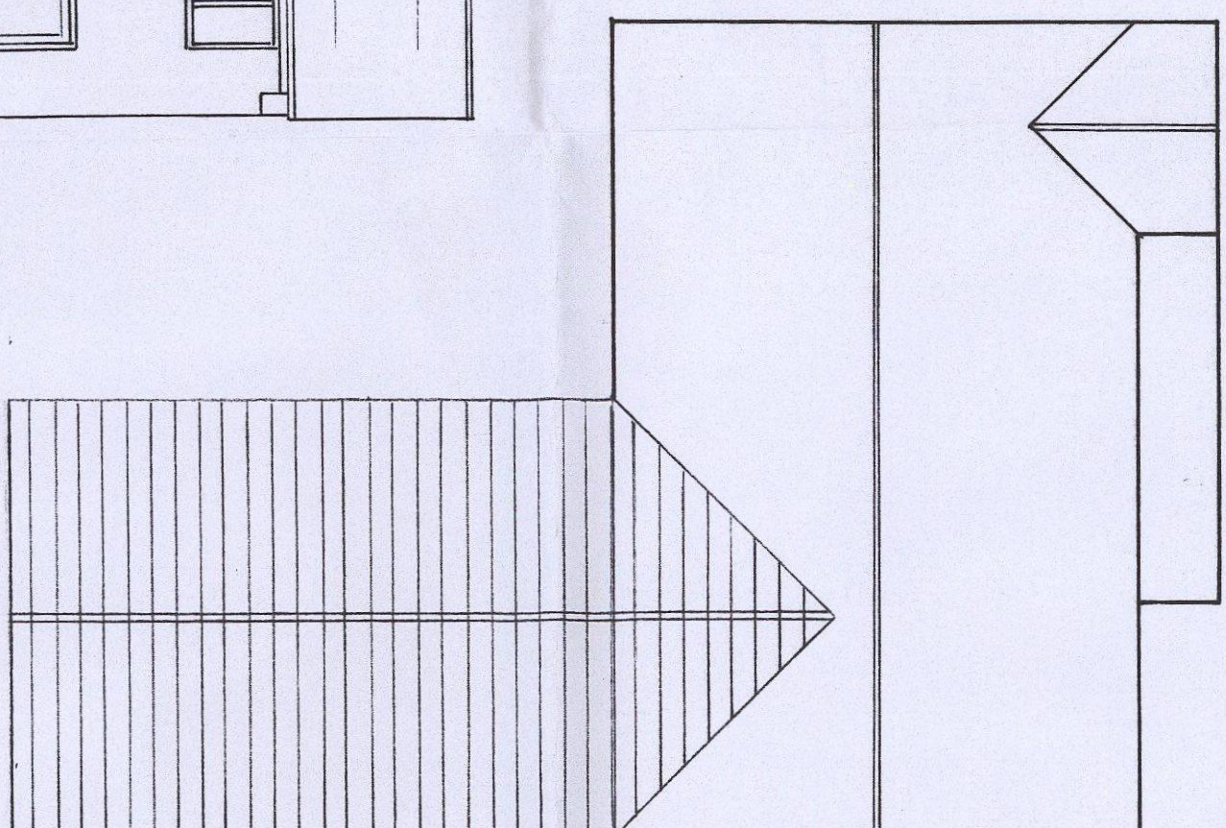


ROOF PLAN

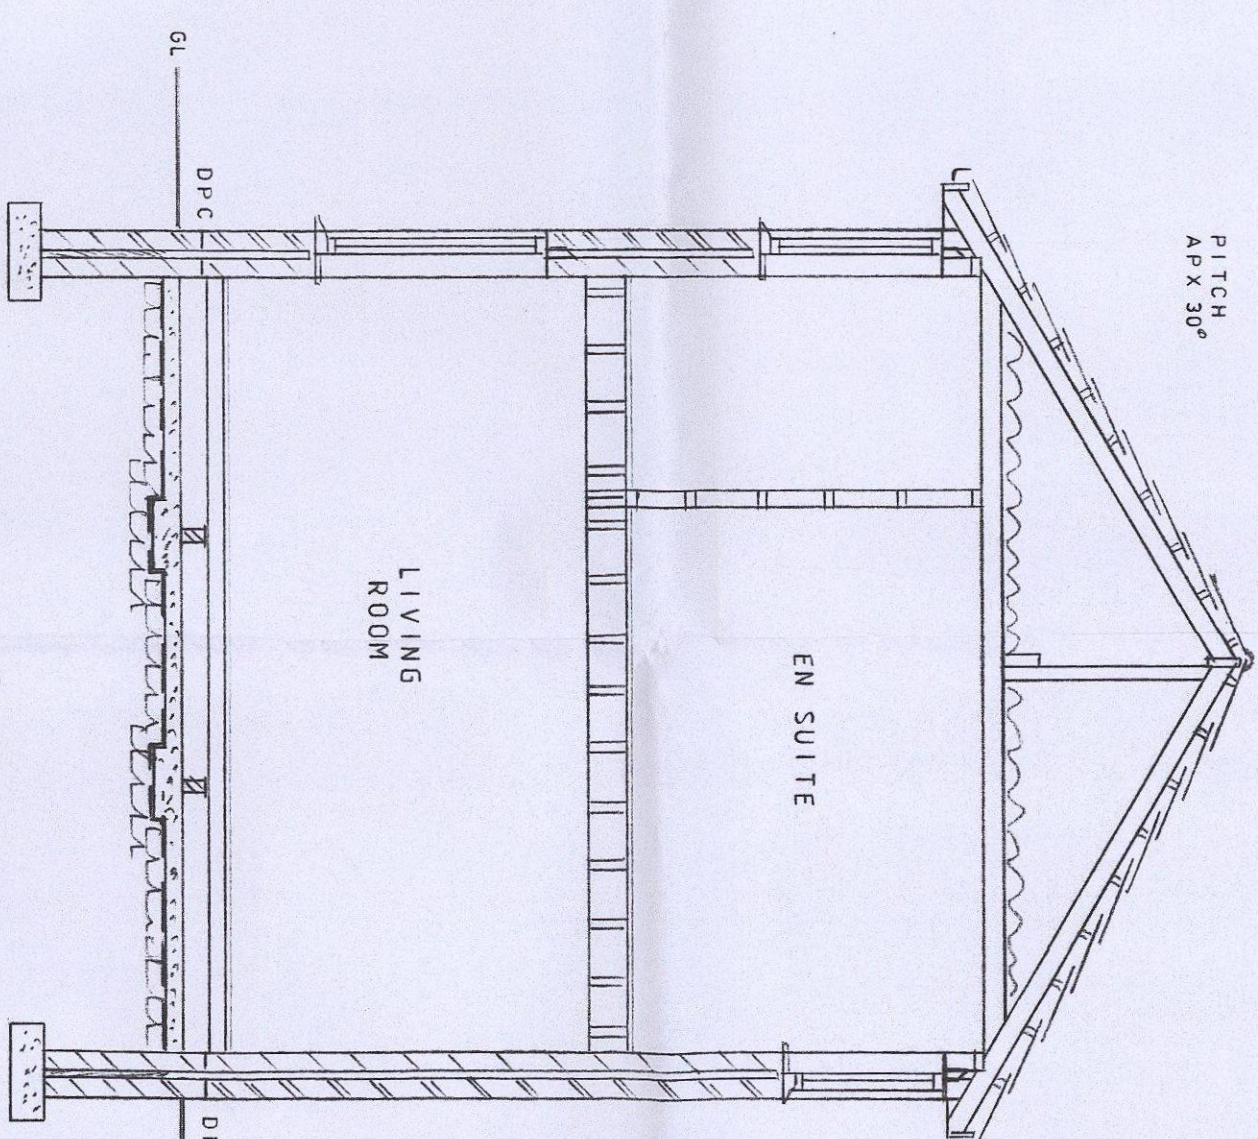


SECTION

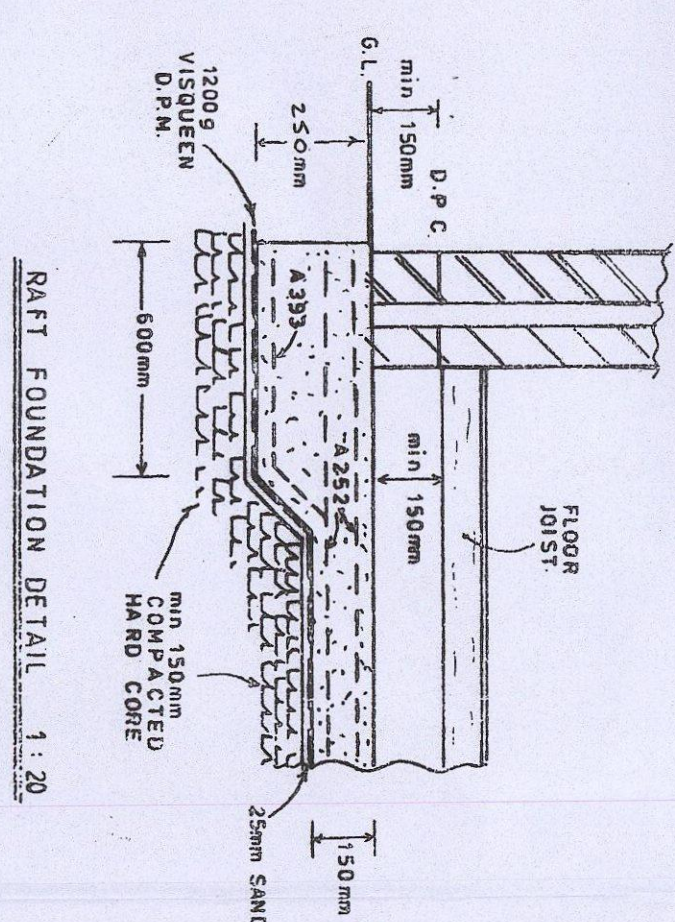


RAFT FOUNDATION DETAIL 1:20

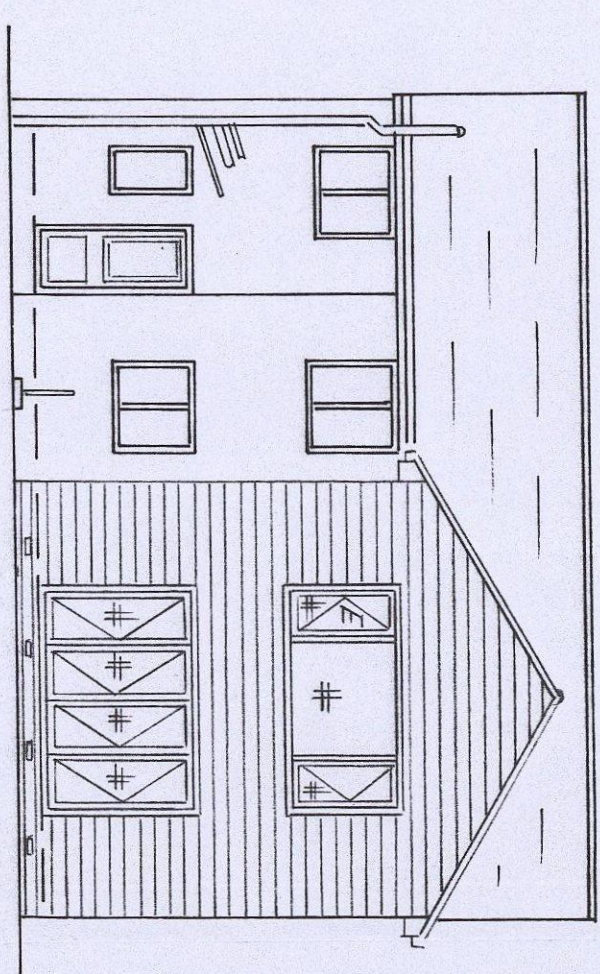


PROPOSED REAR
WEST

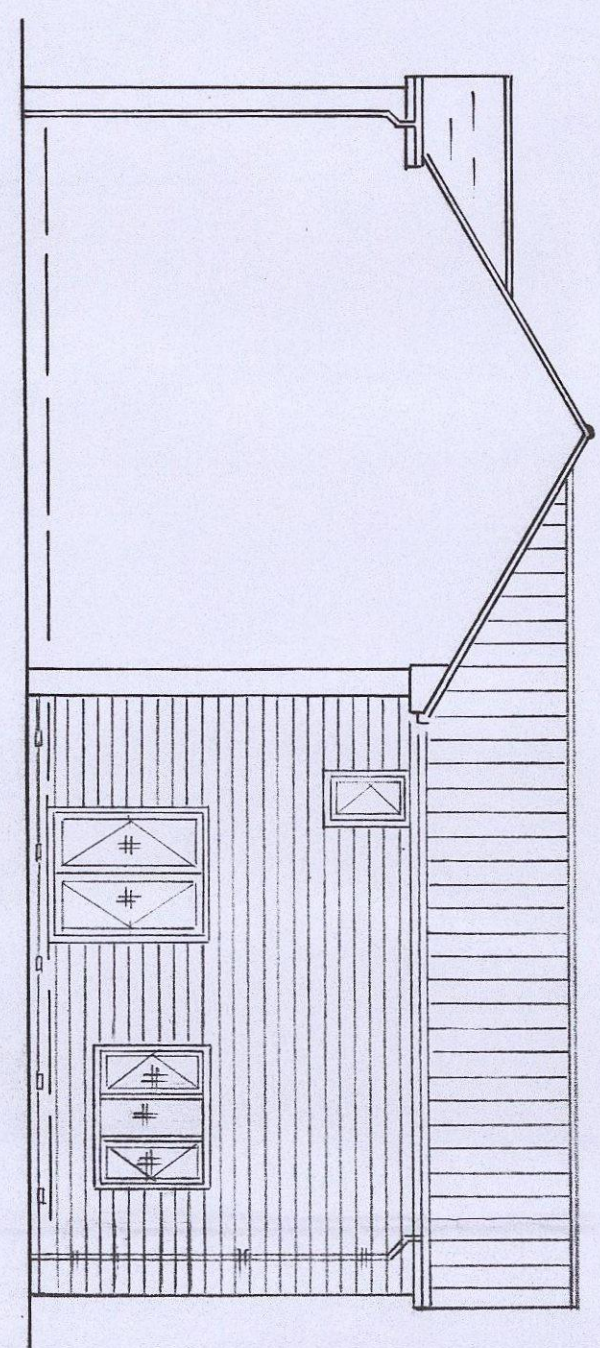

PROPOSED SIDE
NORTH

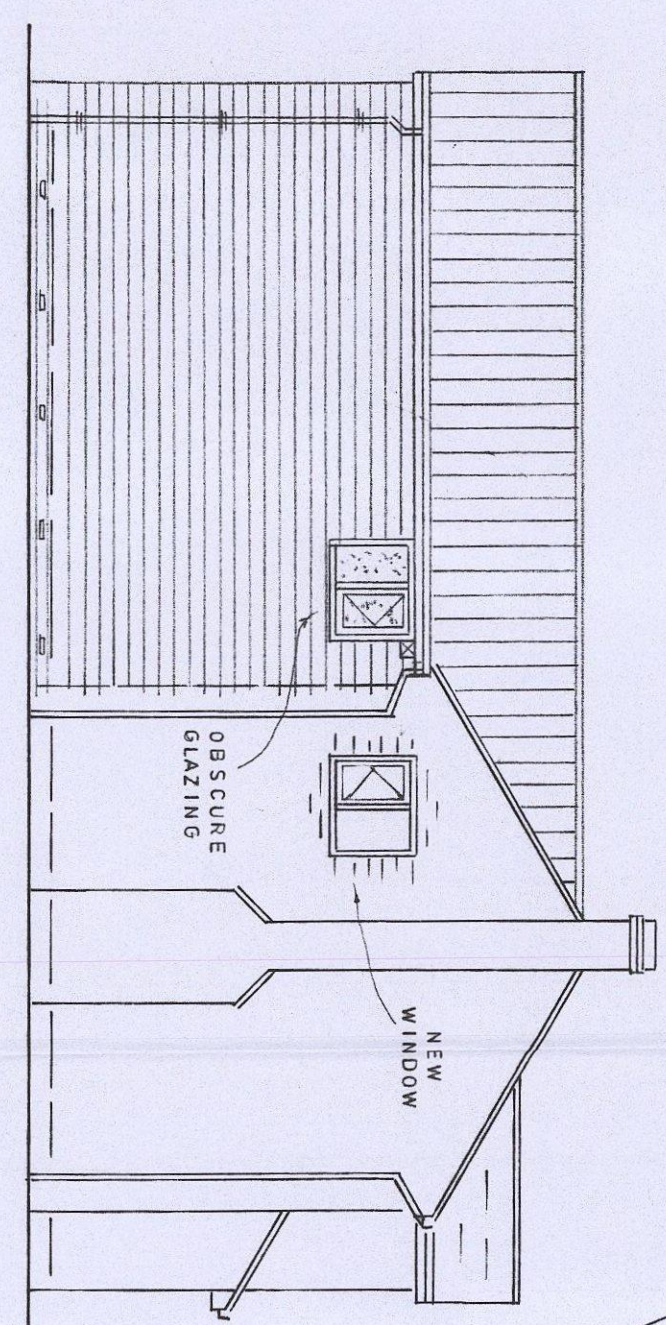

PROPOSED SIDE
SOUTH

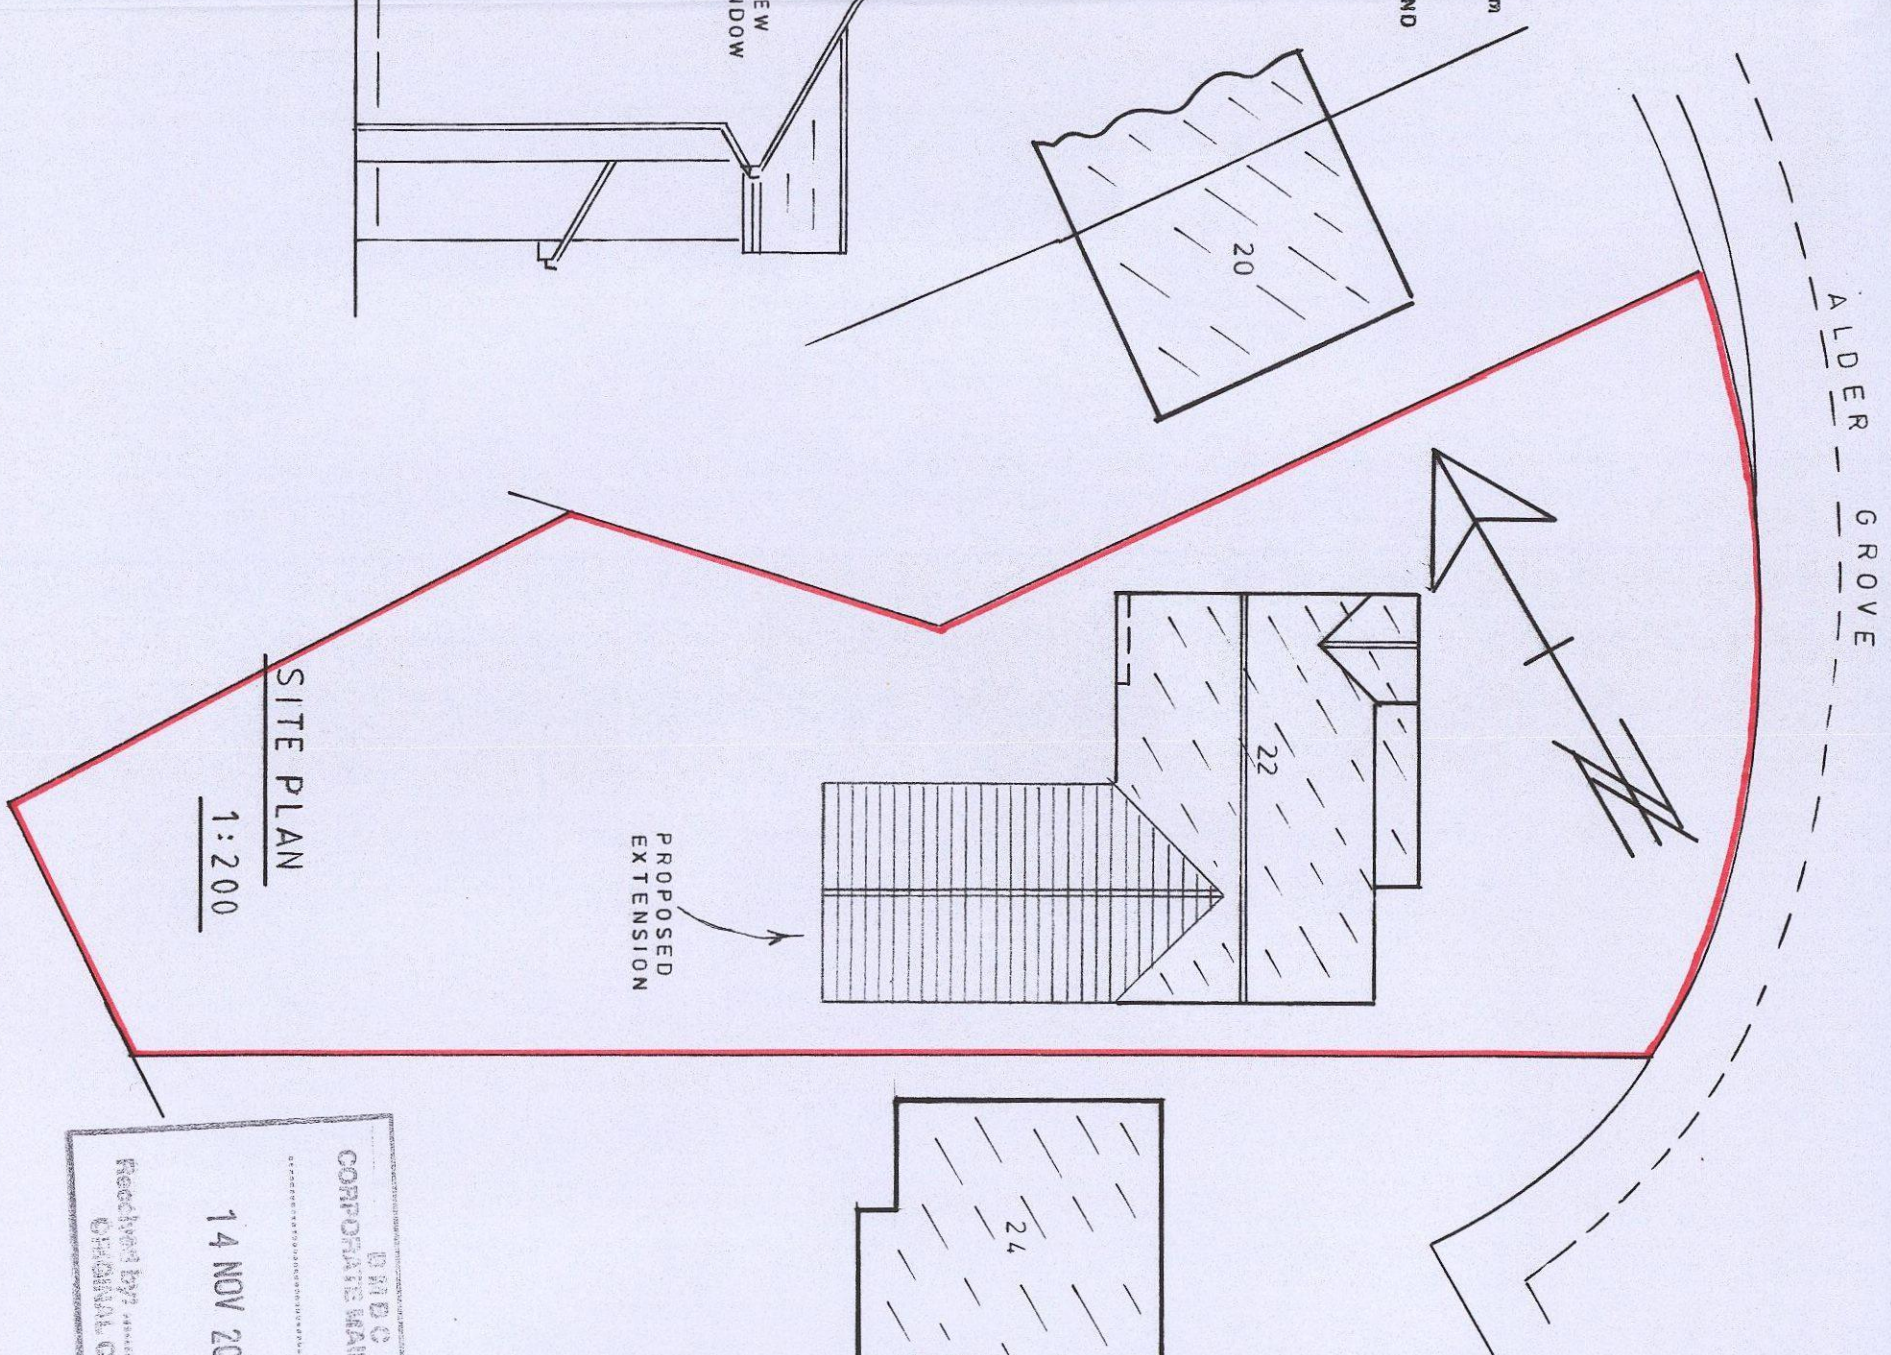

SITE PLAN
1:200