

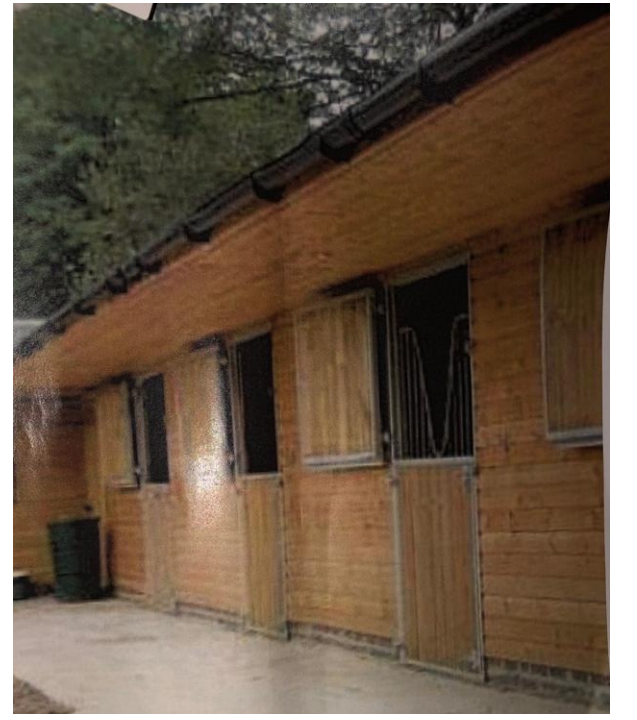
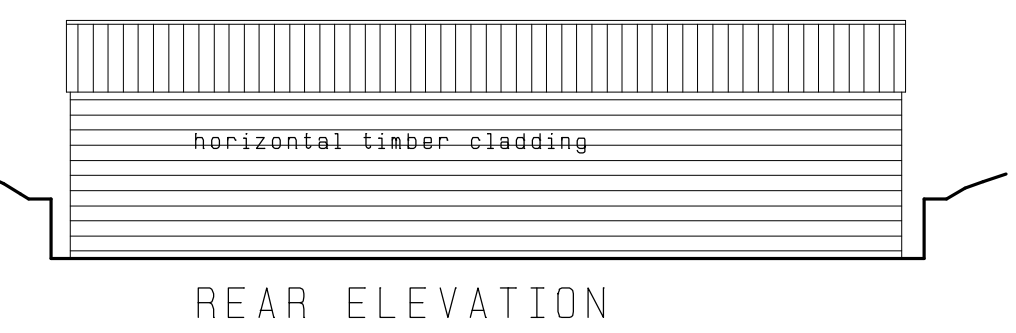
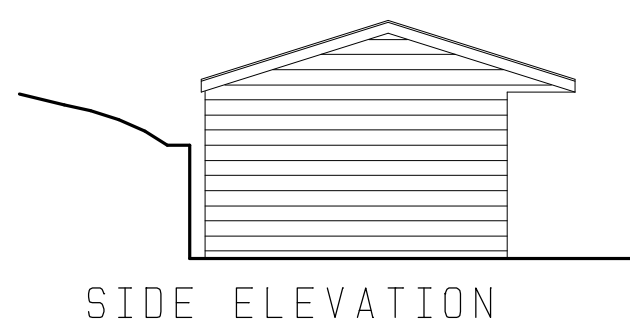
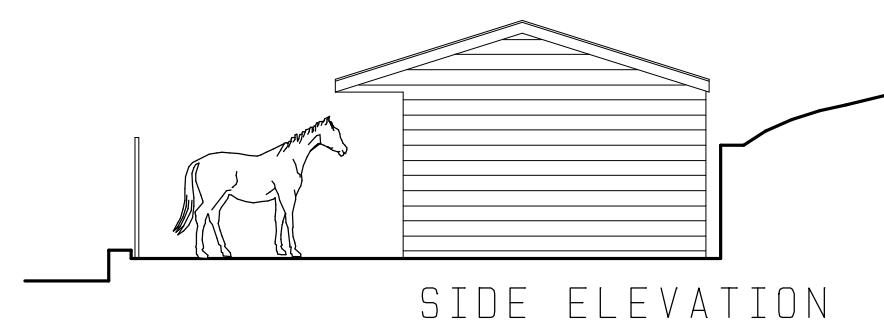
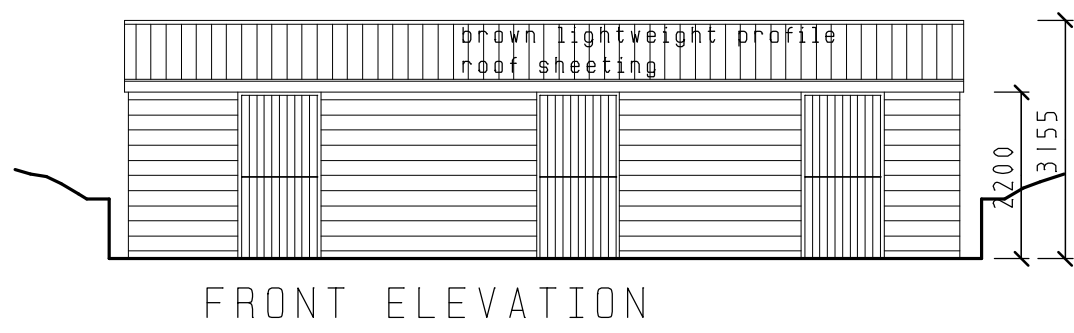


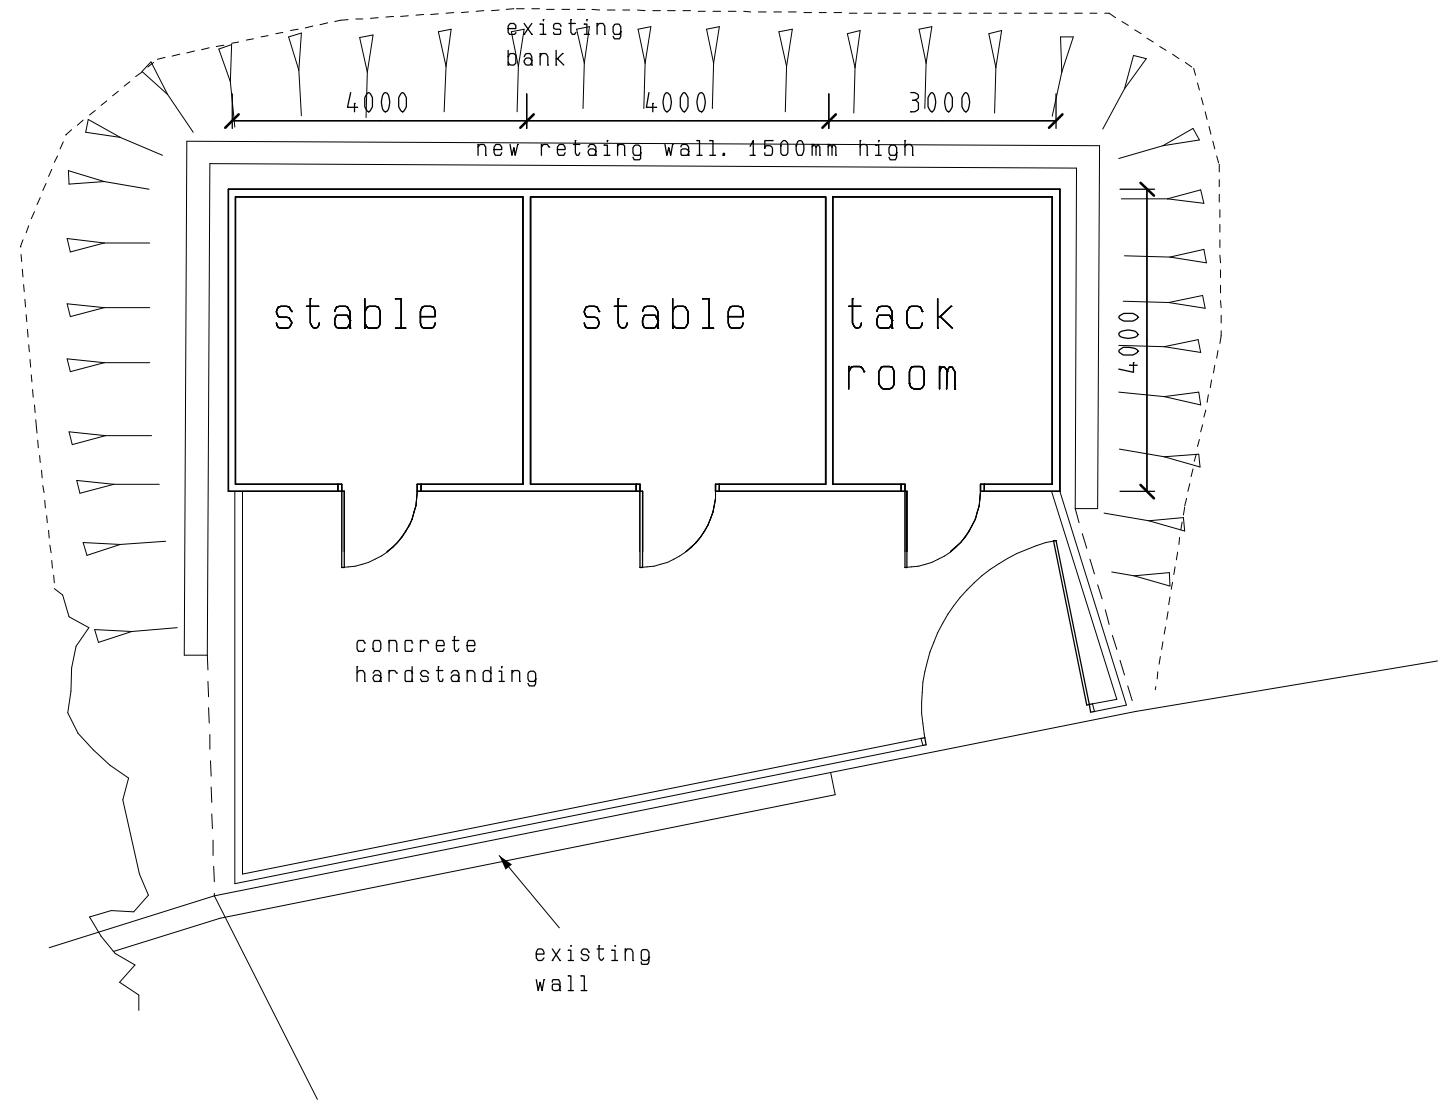

EXAMPLE OF STABLE

SITE PHOTOS

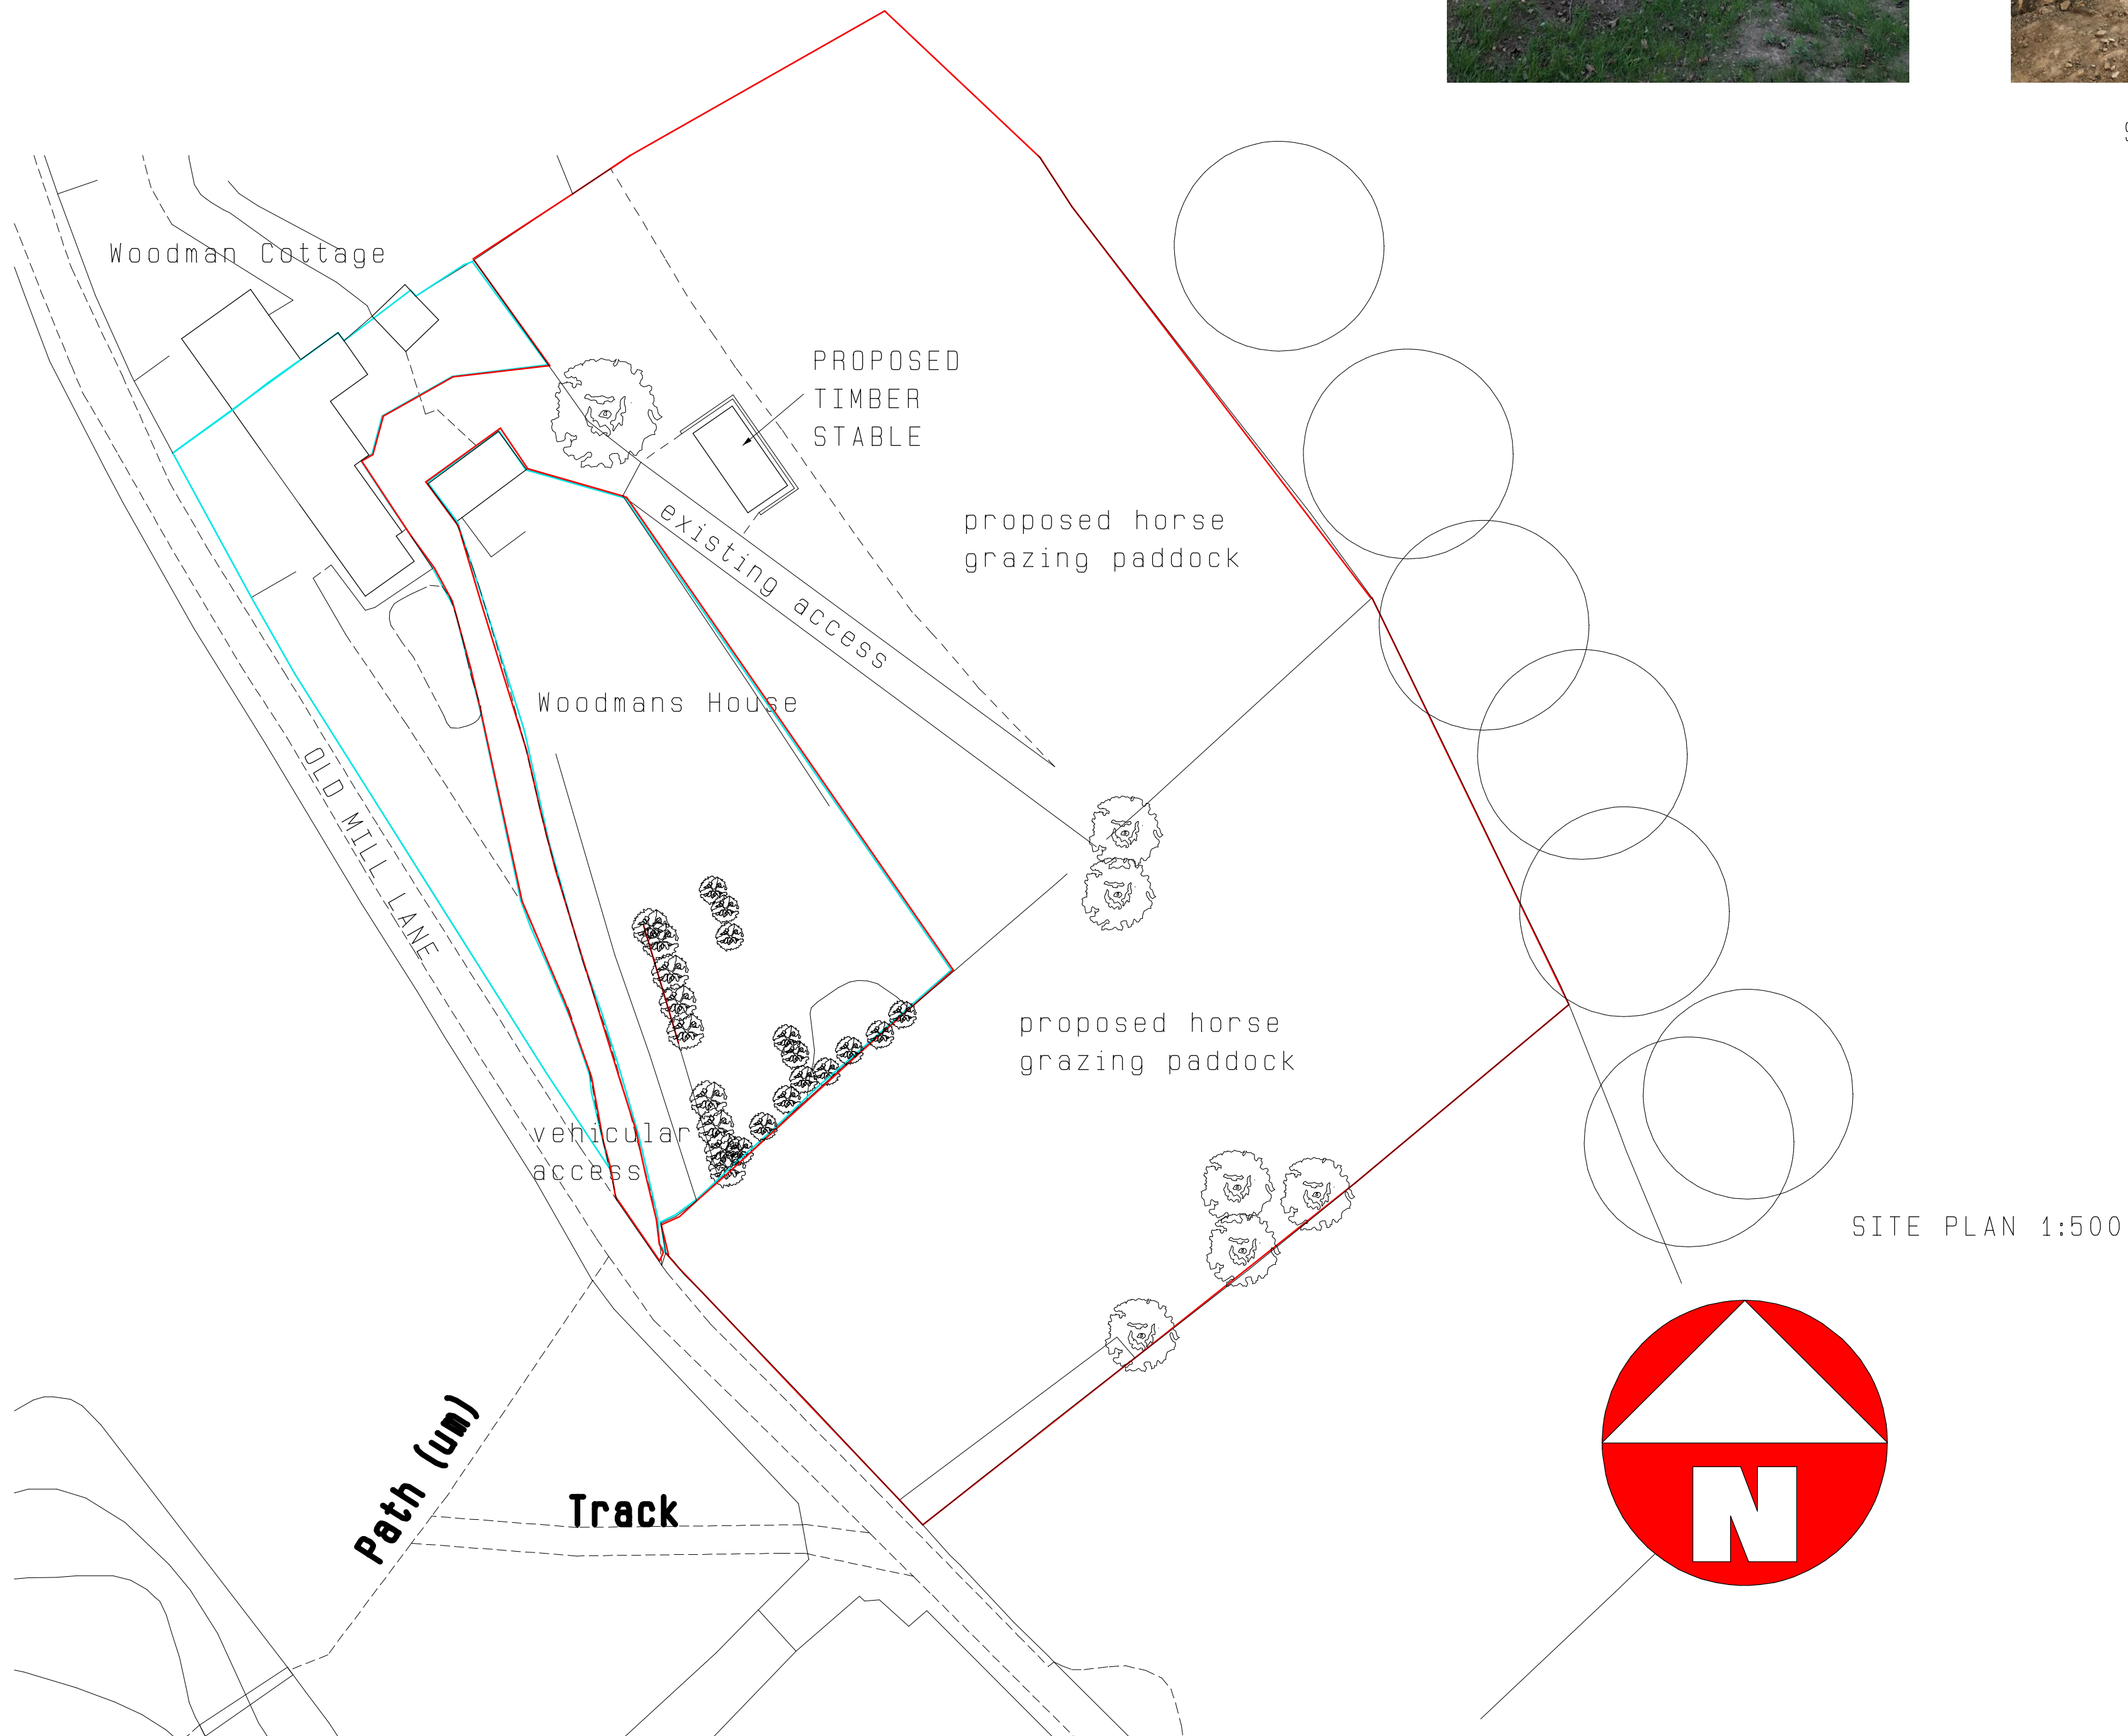


SITE PLAN 1:500

REV A HORSE SHELTER REMOVED 24/10/19

CLIENT MR & MRS PAGETT

TITLE
TIMBER STABLE
WOODMANS HOUSE
OLD MILL LANE
THURGOLAND

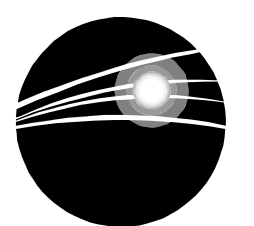

ANDY CUDWORTH ARCHITECTURE
4 Stoneylea Court
Western Street
Barnsley
S70 2BP
07931 365804
andycudworth@yahoo.com

SCALE	1:500	DATE	AUG 19	DRAWN	AMC
DRWG No	GPT-819-1	SHEET	A2	REV	A

This drawing is the sole property of the author (A Cudworth) and will not be used, copied in whole or in part, by any other individual, company or organisation without the consent of the author. All dimensions to be checked on site & not scaled from any drawing.