



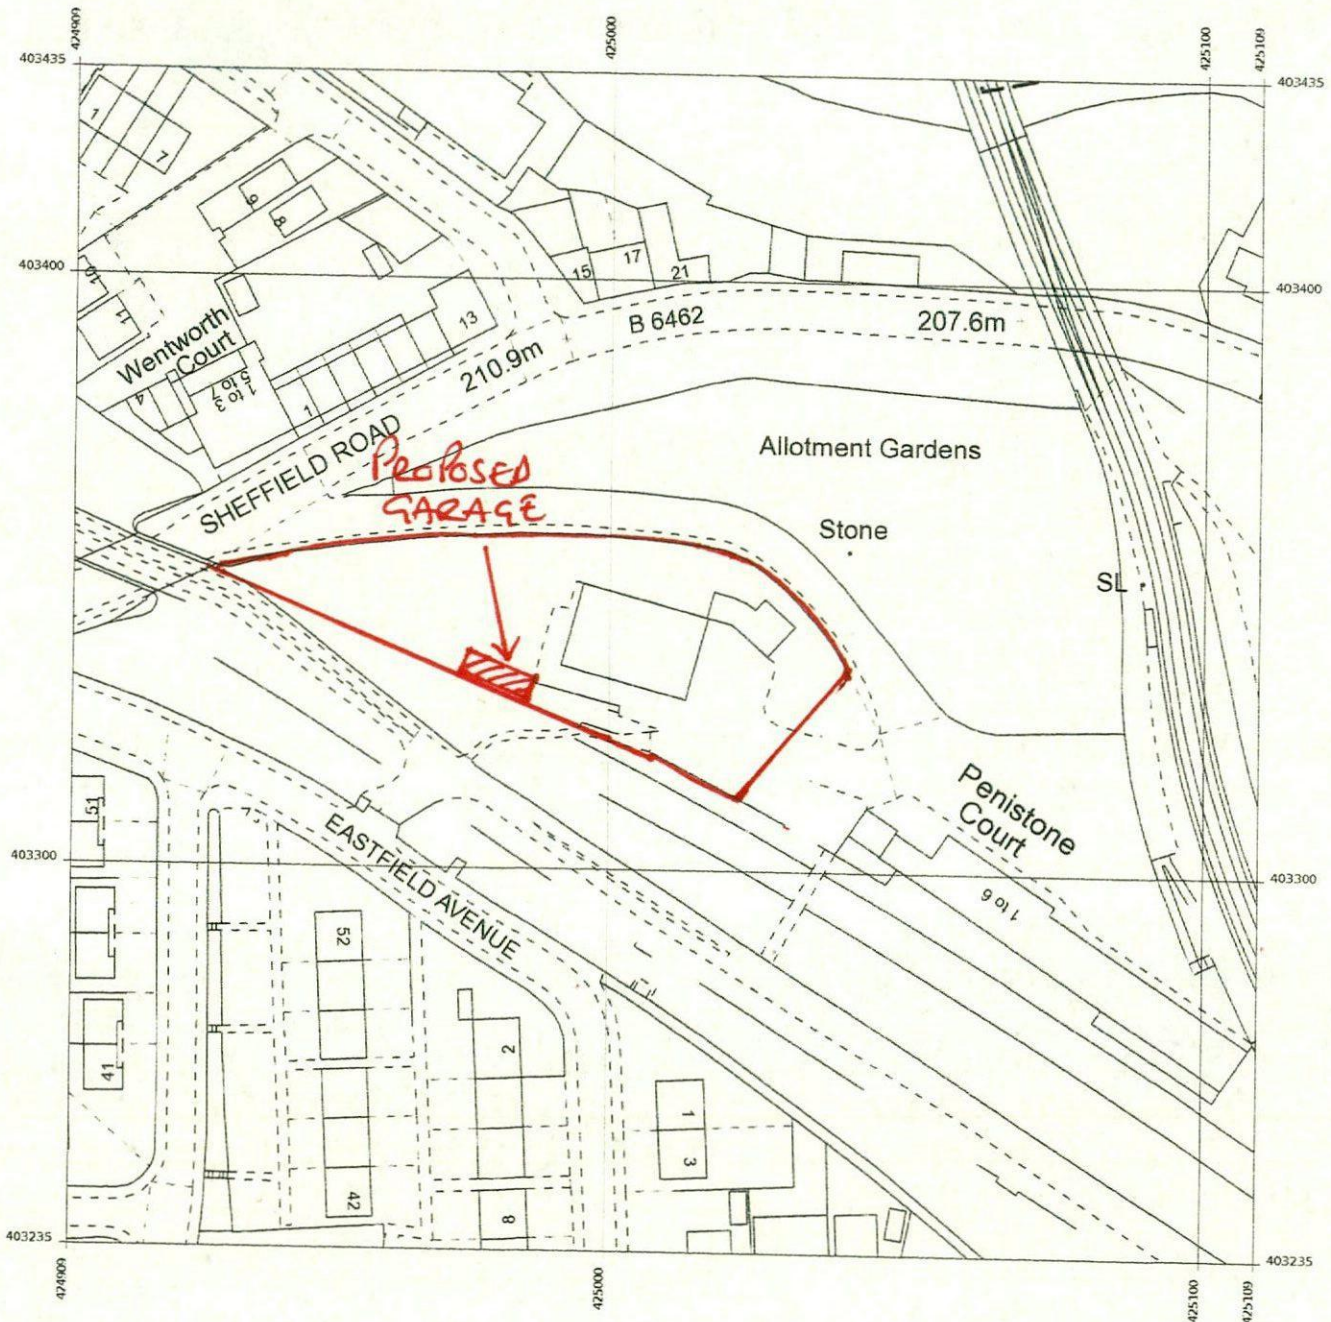


Produced 22 Aug 2018 from the Ordnance Survey MasterMap (Topography) Database and incorporating surveyed revision available at this date.

The representation of a road, track or path is no evidence of a right of way. The representation of features as lines is no evidence of a property boundary.

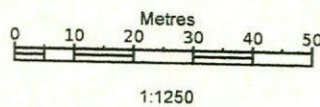


Lavender International Ndt Ltd, Unit 7,
Penistone Ct, Sheffield Rd, Penistone,
Sheffield
S36 6HP

Supplied by: **Stanfords 22 Aug 2018**
Licence: © Crown Copyright and
database rights 2018 OS100035409
Order Licence Reference: OI1257966
Centre coordinates: 425009 403335

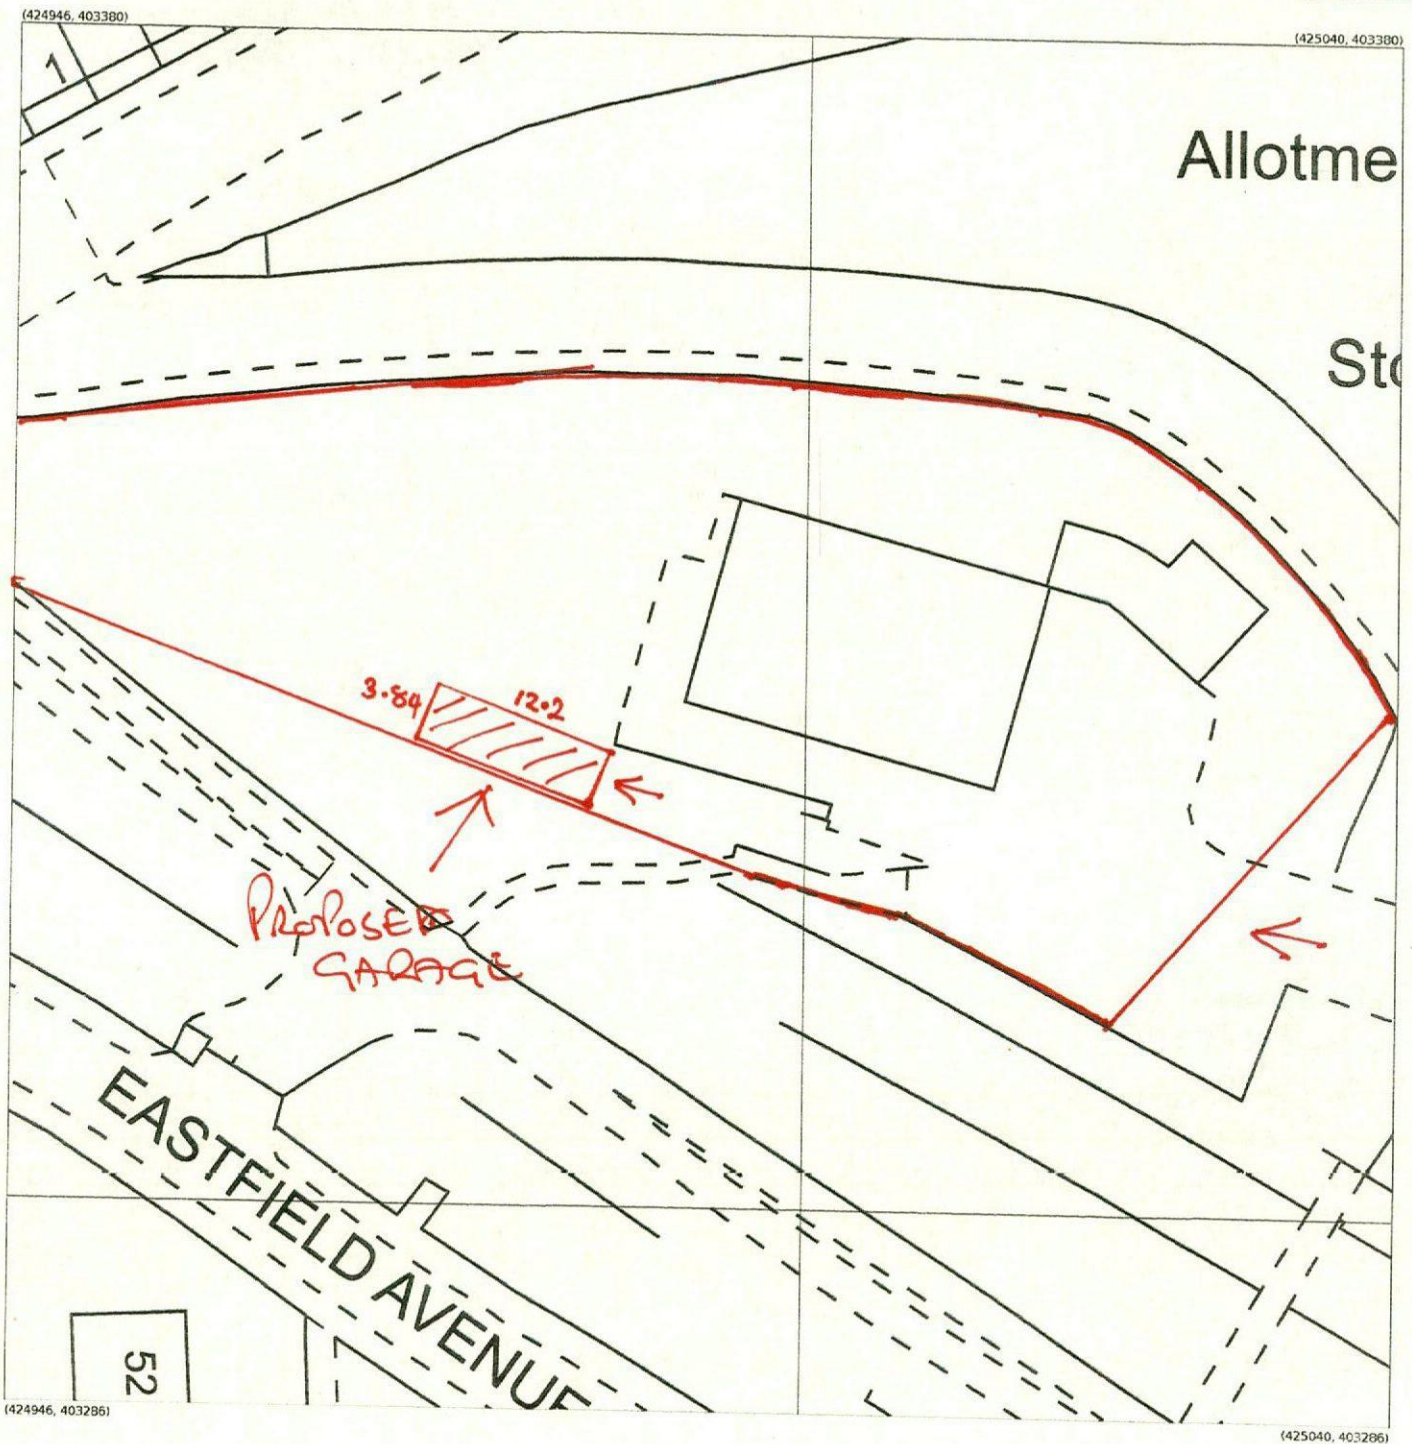

Produced 22 Aug 2018 from the Ordnance Survey MasterMap (Topography) Database and incorporating surveyed revision available at this date.

The representation of a road, track or path is no evidence of a right of way. The representation of features as lines is no evidence of a property boundary.

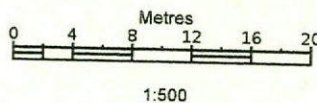


Lavender International Ndt Ltd, Unit 7,
Penistone Ct, Sheffield Rd, Penistone,
Sheffield
S36 6HP

Supplied by: **Stanfords 22 Aug 2018**
Licence: © Crown Copyright and
database rights 2018 OS100035409
Order Licence Reference: OI1257988
Centre coordinates: 424993 403333


DENCROFT CARLTON APEX

13/00

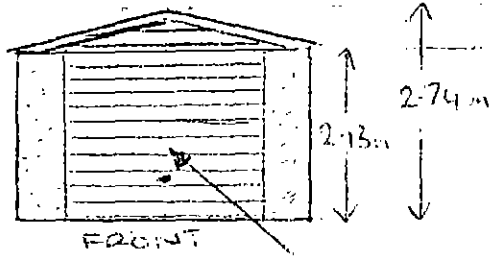


FRONT

HORIZONTAL RIB
STEEL UP + OVER
DOOR

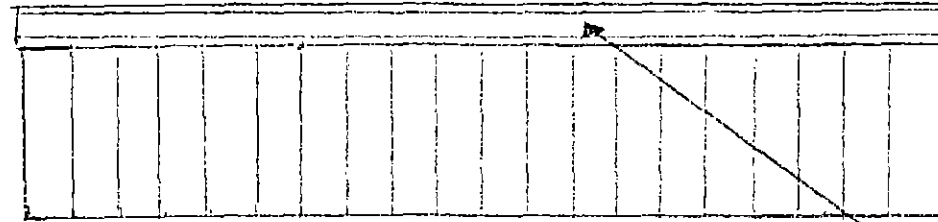


LEFT VIEW

5" HEAVY DUTY
CEMENT FIBRE
ROOF SHEETS

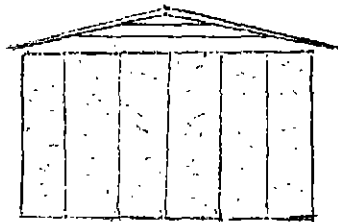

REAR

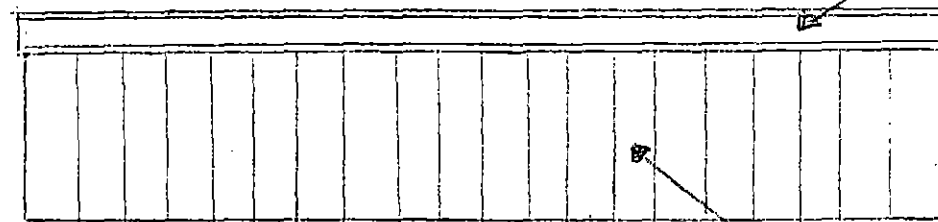

RIGHT VIEW


DENCROFT GARAGES LTD

230 BRADFORD ROAD
BATLEY, W. YORKSHIRE
WF17 6JD

TELE: 01924 461996

www.dencroftgarages.co.uk

STEEL REINFORCED
CONCRETE PANELS
WITH CANTERBURY SPA
FINISH.

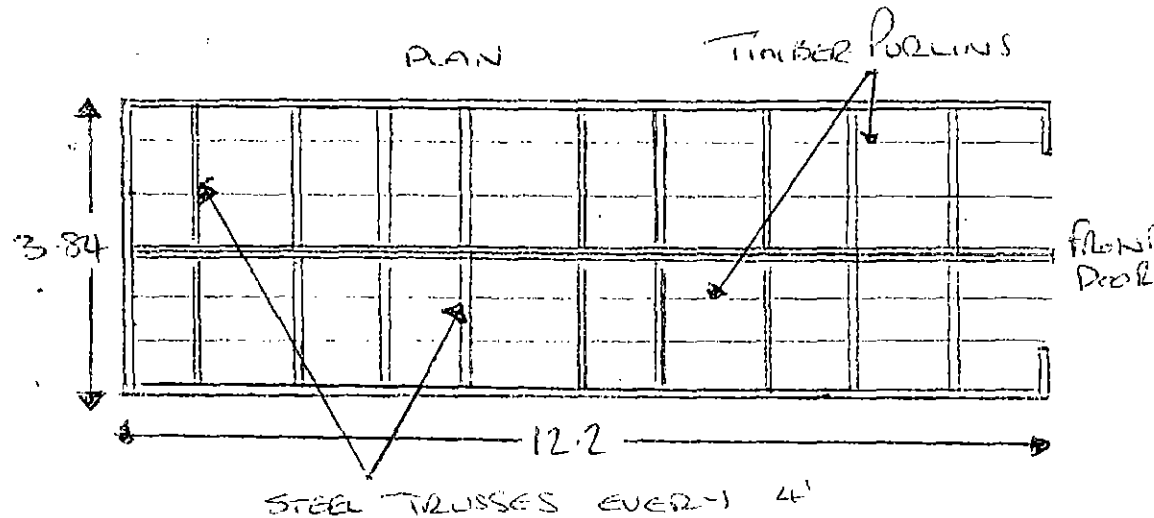

LAURENCE INTERNATIONAL

UNIT 7 PENISTONE STATION

SHEPHERD ROAD, PENISTONE

536 BHP

12.2m x 3.84m x 2.13m to EAVES

46.8m²