


DRAWN AT 1:1 ON A1 FRAME

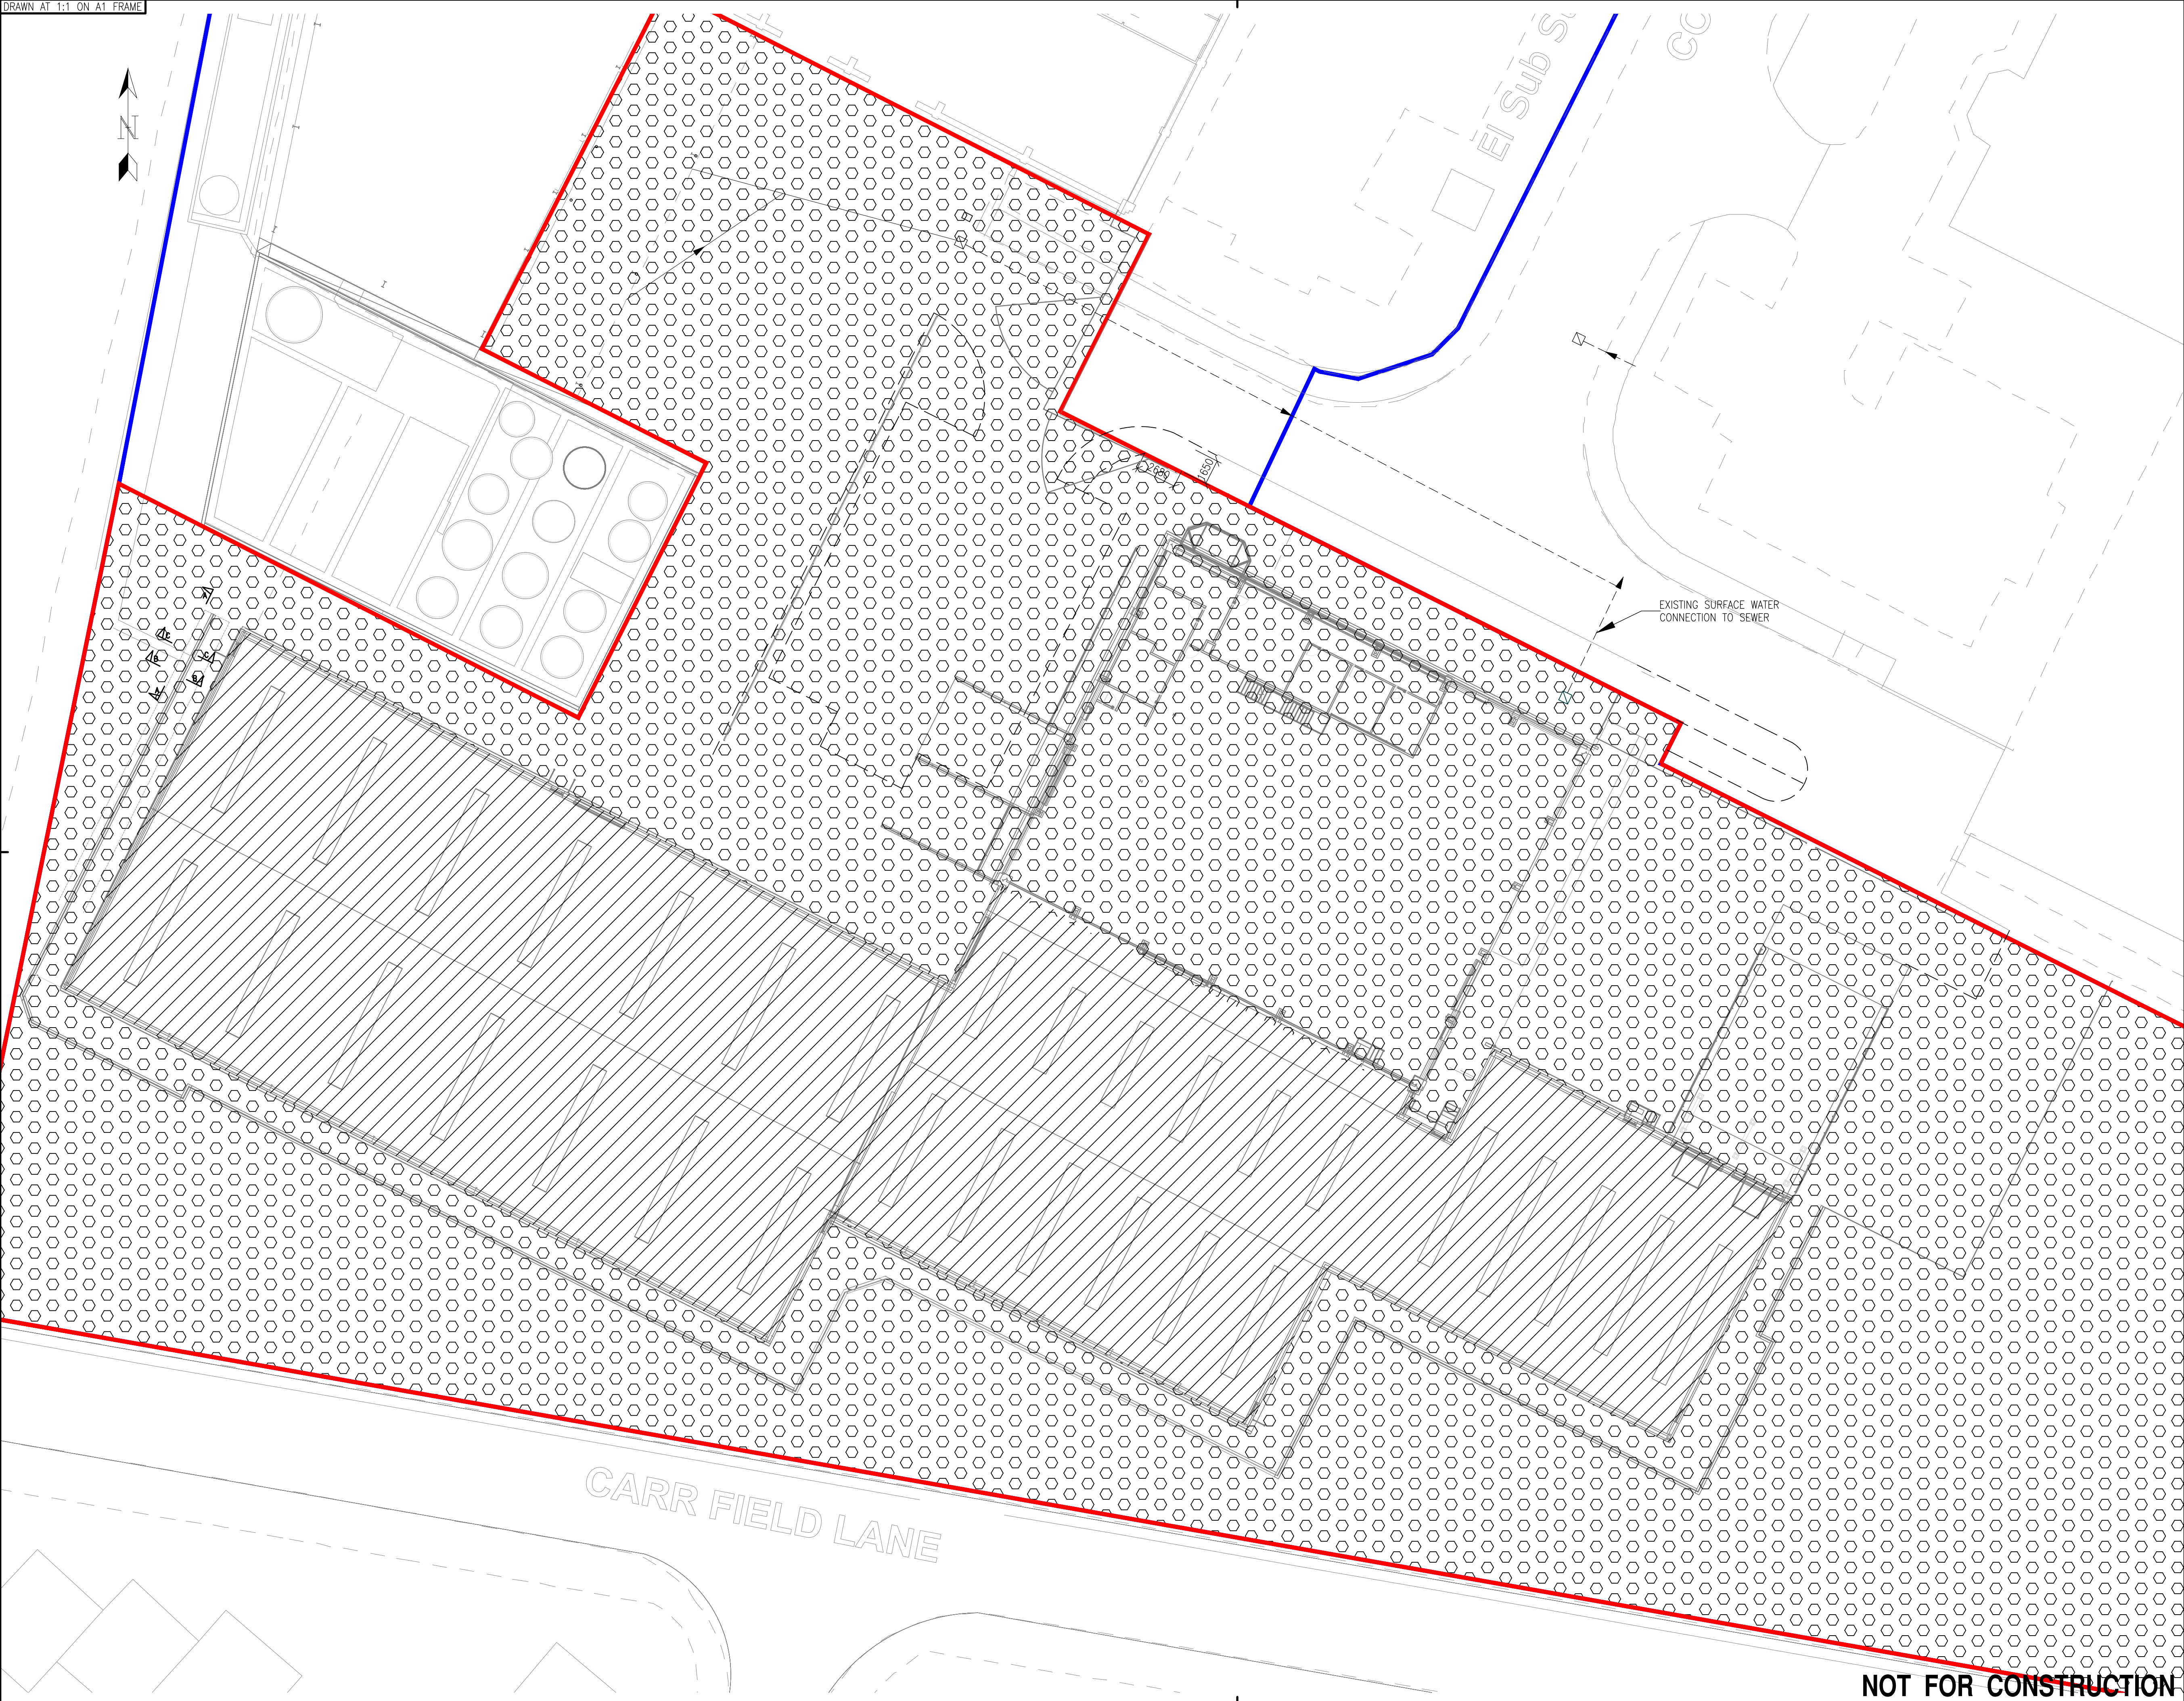

- NOTES:-
1. All dimensions must be checked on site and not scaled from this drawing.
 2. The Contractor shall be responsible for obtaining all dimensions and levels necessary for the proper fabrication of the proposal as indicated.
 3. All levels shown on this drawing are relative to Agreed Datum
 4. This drawing is to be read in conjunction with 27988/100 Series Drawings.
 5. All existing invert levels are to be confirmed by contractor prior to construction. Connection subject to approval.

- DENOTES EXTENTS OF SITE OWNERSHIP
- DENOTES EXTENTS OF SITE (9226m²)
- DENOTES EXISTING IMPERMEABLE BUILDING AREA (802m²)
- DENOTES PROPOSED IMPERMEABLE BUILDING AREA (2,538m²)
- DENOTES PROPOSED IMPERMEABLE GROUND AREA (3,223m²)
- DENOTES PROPOSED PERMEABLE AREA (2,663m²)

D	21/01/20	EXISTING SW SEWER ADDED	NGA	NGA
C	02/08/19	ISSUED FOR TENDER	DJC	NA
B	21/01/19	ISSUED FOR APPROVAL	DJC	MN
A	11/01/19	ISSUED FOR APPROVAL	DJC	MN

© copyright

Registered

Qualified via Audit

GGP CONSULT
CONSULTING ENGINEERS
PROJECT MANAGEMENT
2 Hallam Road
Priory Park East
HULL HU4 7DY
United Kingdom
Telephone (+44) 01482 627963
Fax (+44) 01482 641736
Email info@ggpconsult.co.uk

Client
GRANVILLE OILS & CHEMICALS LTD.

Job Title
GRANVILLE OILS

Drawing Title
PROPOSED IMPERMEABLE AREA

Status
TENDER

Scale
1:200 @ A1

Date
11/01/2019

Drawn By
Daniel Cook

Checked
MN

Approved
NA

Orig. No.
27988/101

Rev
D

NOT FOR CONSTRUCTION