



ORDNANCE SURVEY MAP - SCALE 1:500




CO-OPERATIVE FOOD STORE -
LOCATION FOR PROPOSED PARKING

ALTERATIONS TO KERB EDGE

PERMISSION IS REQUIRED FROM BARNSLEY HIGHWAYS TO ALTER THE EXISTING KERB EDGE TO OBTAIN A DROPPED KERB ACCESS ALLOWING 2 OR 3 PARKING SPACES TO BE CREATED AT STORE FRONTAGE.

EXISTING KERB EDGE RISE IS APPROXIMATELY 75MM, PLEASE REFER TO THE SITE PHOTOGRAPHS ENCLOSED.

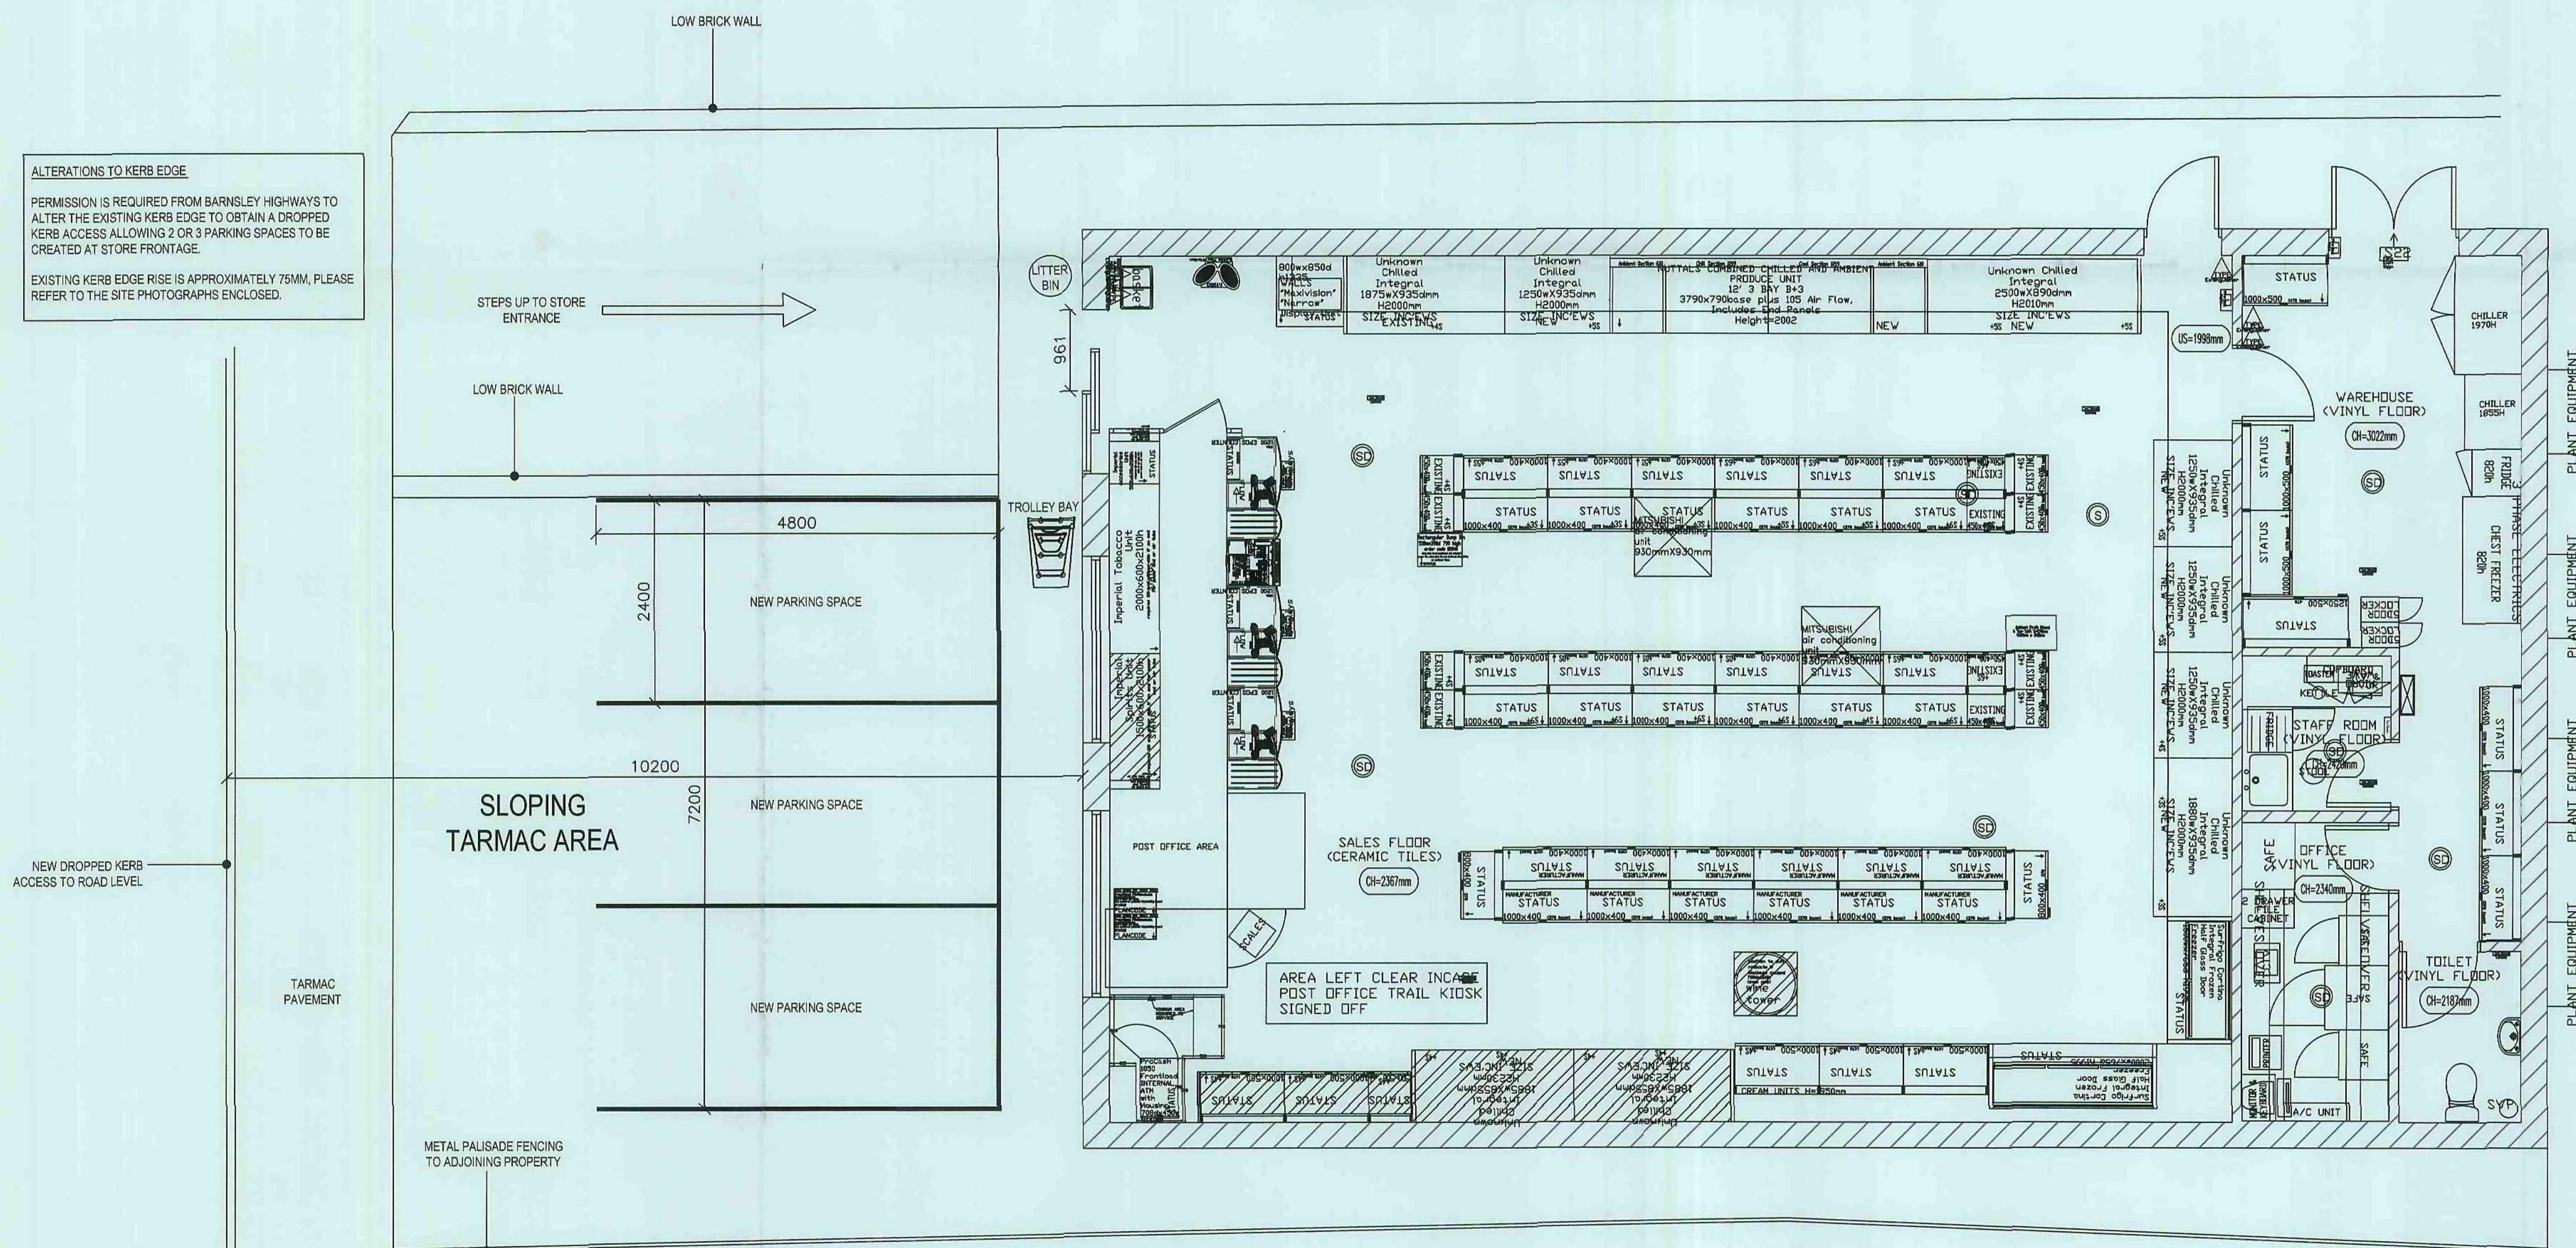

PROPOSED PLAN LAYOUT

DRAWING NOTES


Please note: These drawings are for planning purposes only and should not be used for construction. All dimensions should be checked on site prior to development.

PRELIMINARY


PLANNING

REV	DESCRIPTION	BY	DATE
1	CLIENT		
2	PROJECT		
3	ADDRESS		
4	TITLE		
5	DRAWN BY		
6	CHECKED		
7	RM		
8	SCALE		
9	DRAWN DATE		
10	REVISED DATE		
11	DRG NO		
12	BASED ON CO-OP DRAWING NO:		
13	GREAT HOUGHTON-P2-F3-M3		
14	REV		


THIS DRAWING AND ITS DATA IS THE PROPERTY OF EVOLVE DESIGN LIMITED. IT SHALL NOT BE REPRODUCED WITHOUT THE COMPANY'S CONSENT. DO NOT SCALE. WRITTEN DIMENSIONS TAKE PRECEDENCE. ANY DISCREPANCIES SHOULD BE REPORTED TO EVOLVE DESIGN LIMITED IMMEDIATELY. IF IN DOUBT ASK.

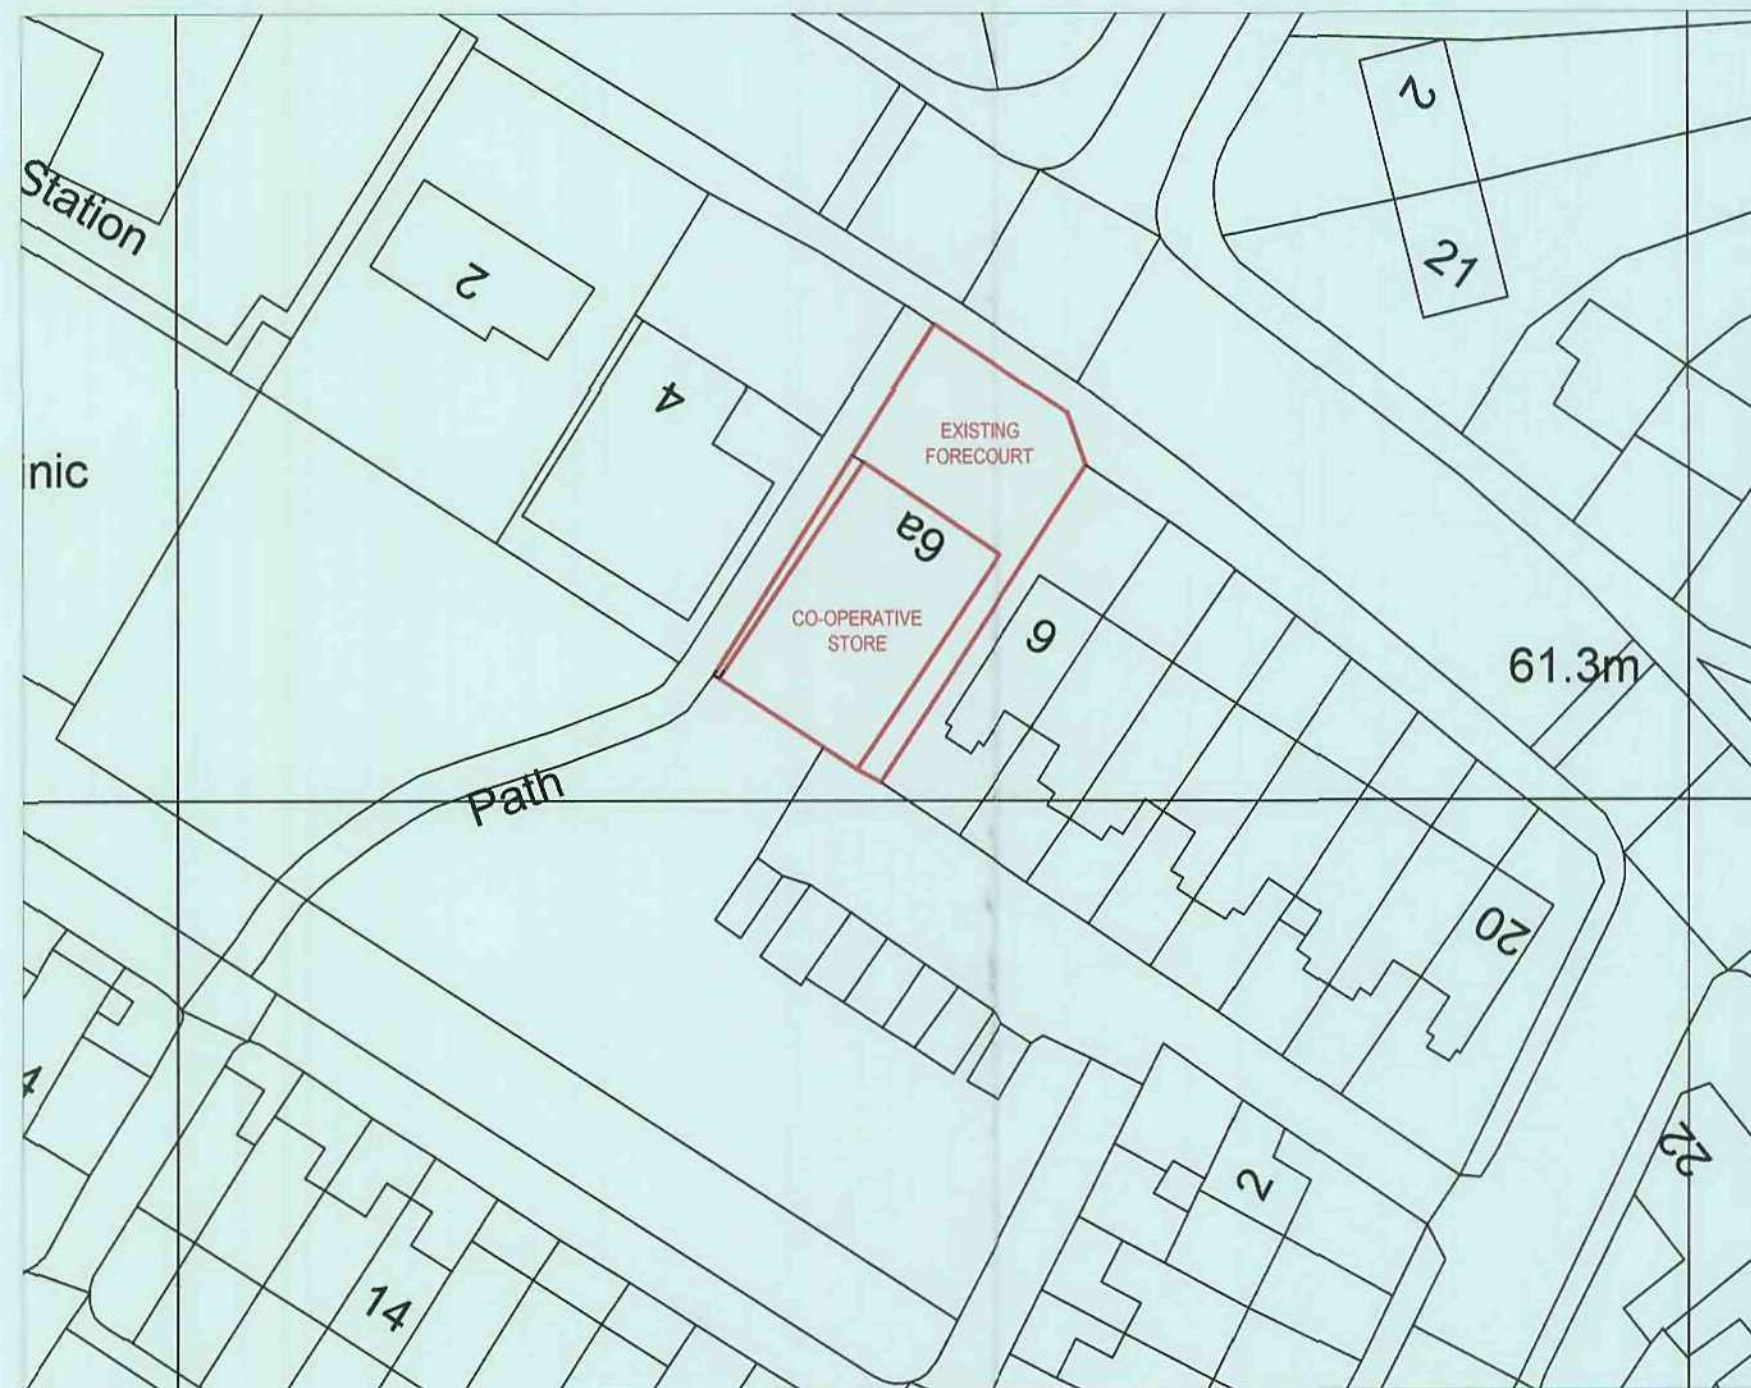

ORDNANCE SURVEY MAP - SCALE 1:500

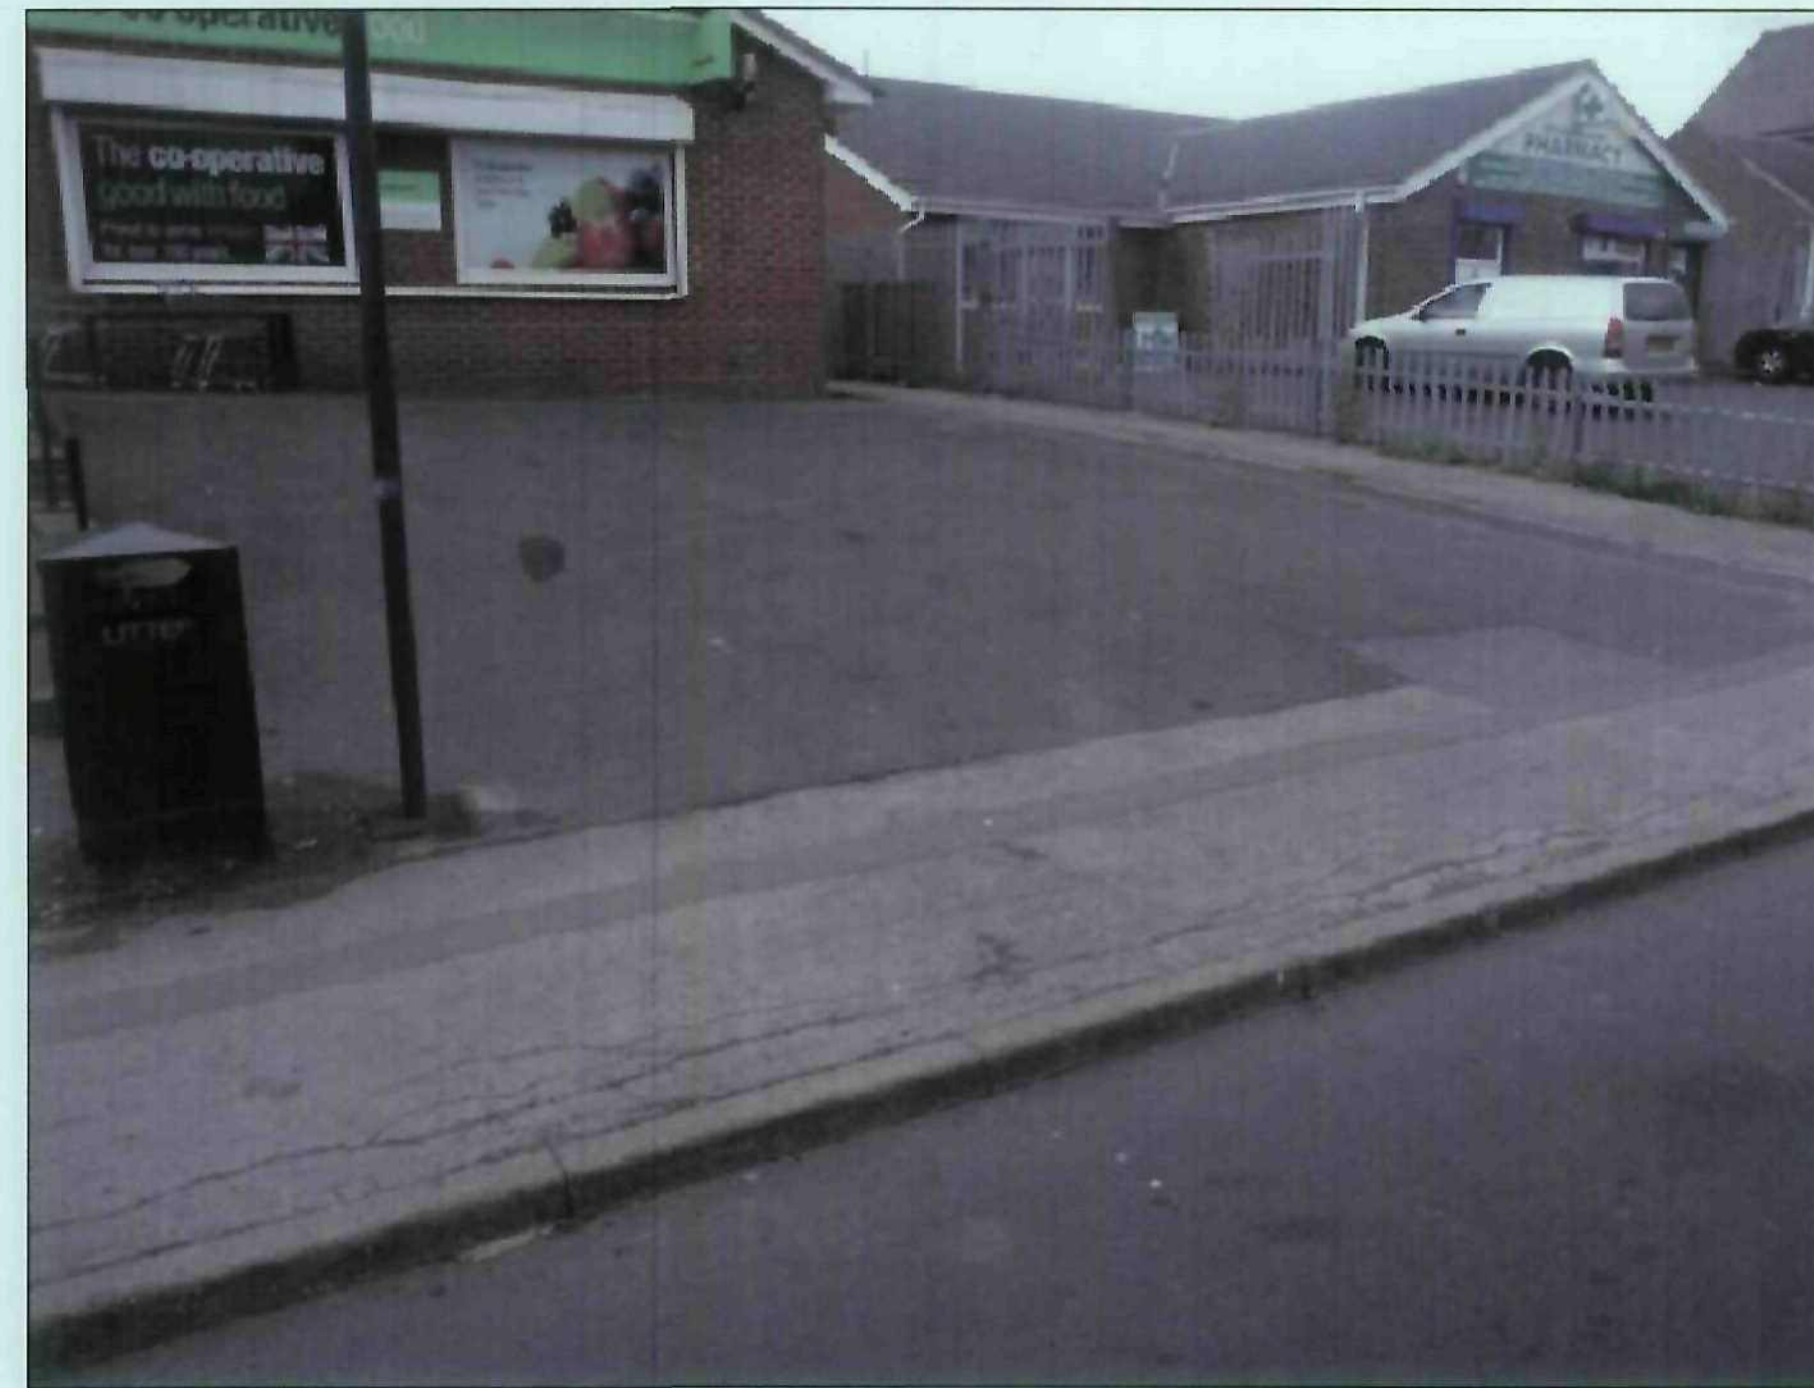

CO-OPERATIVE FOOD STORE -
LOCATION FOR PROPOSED PARKING

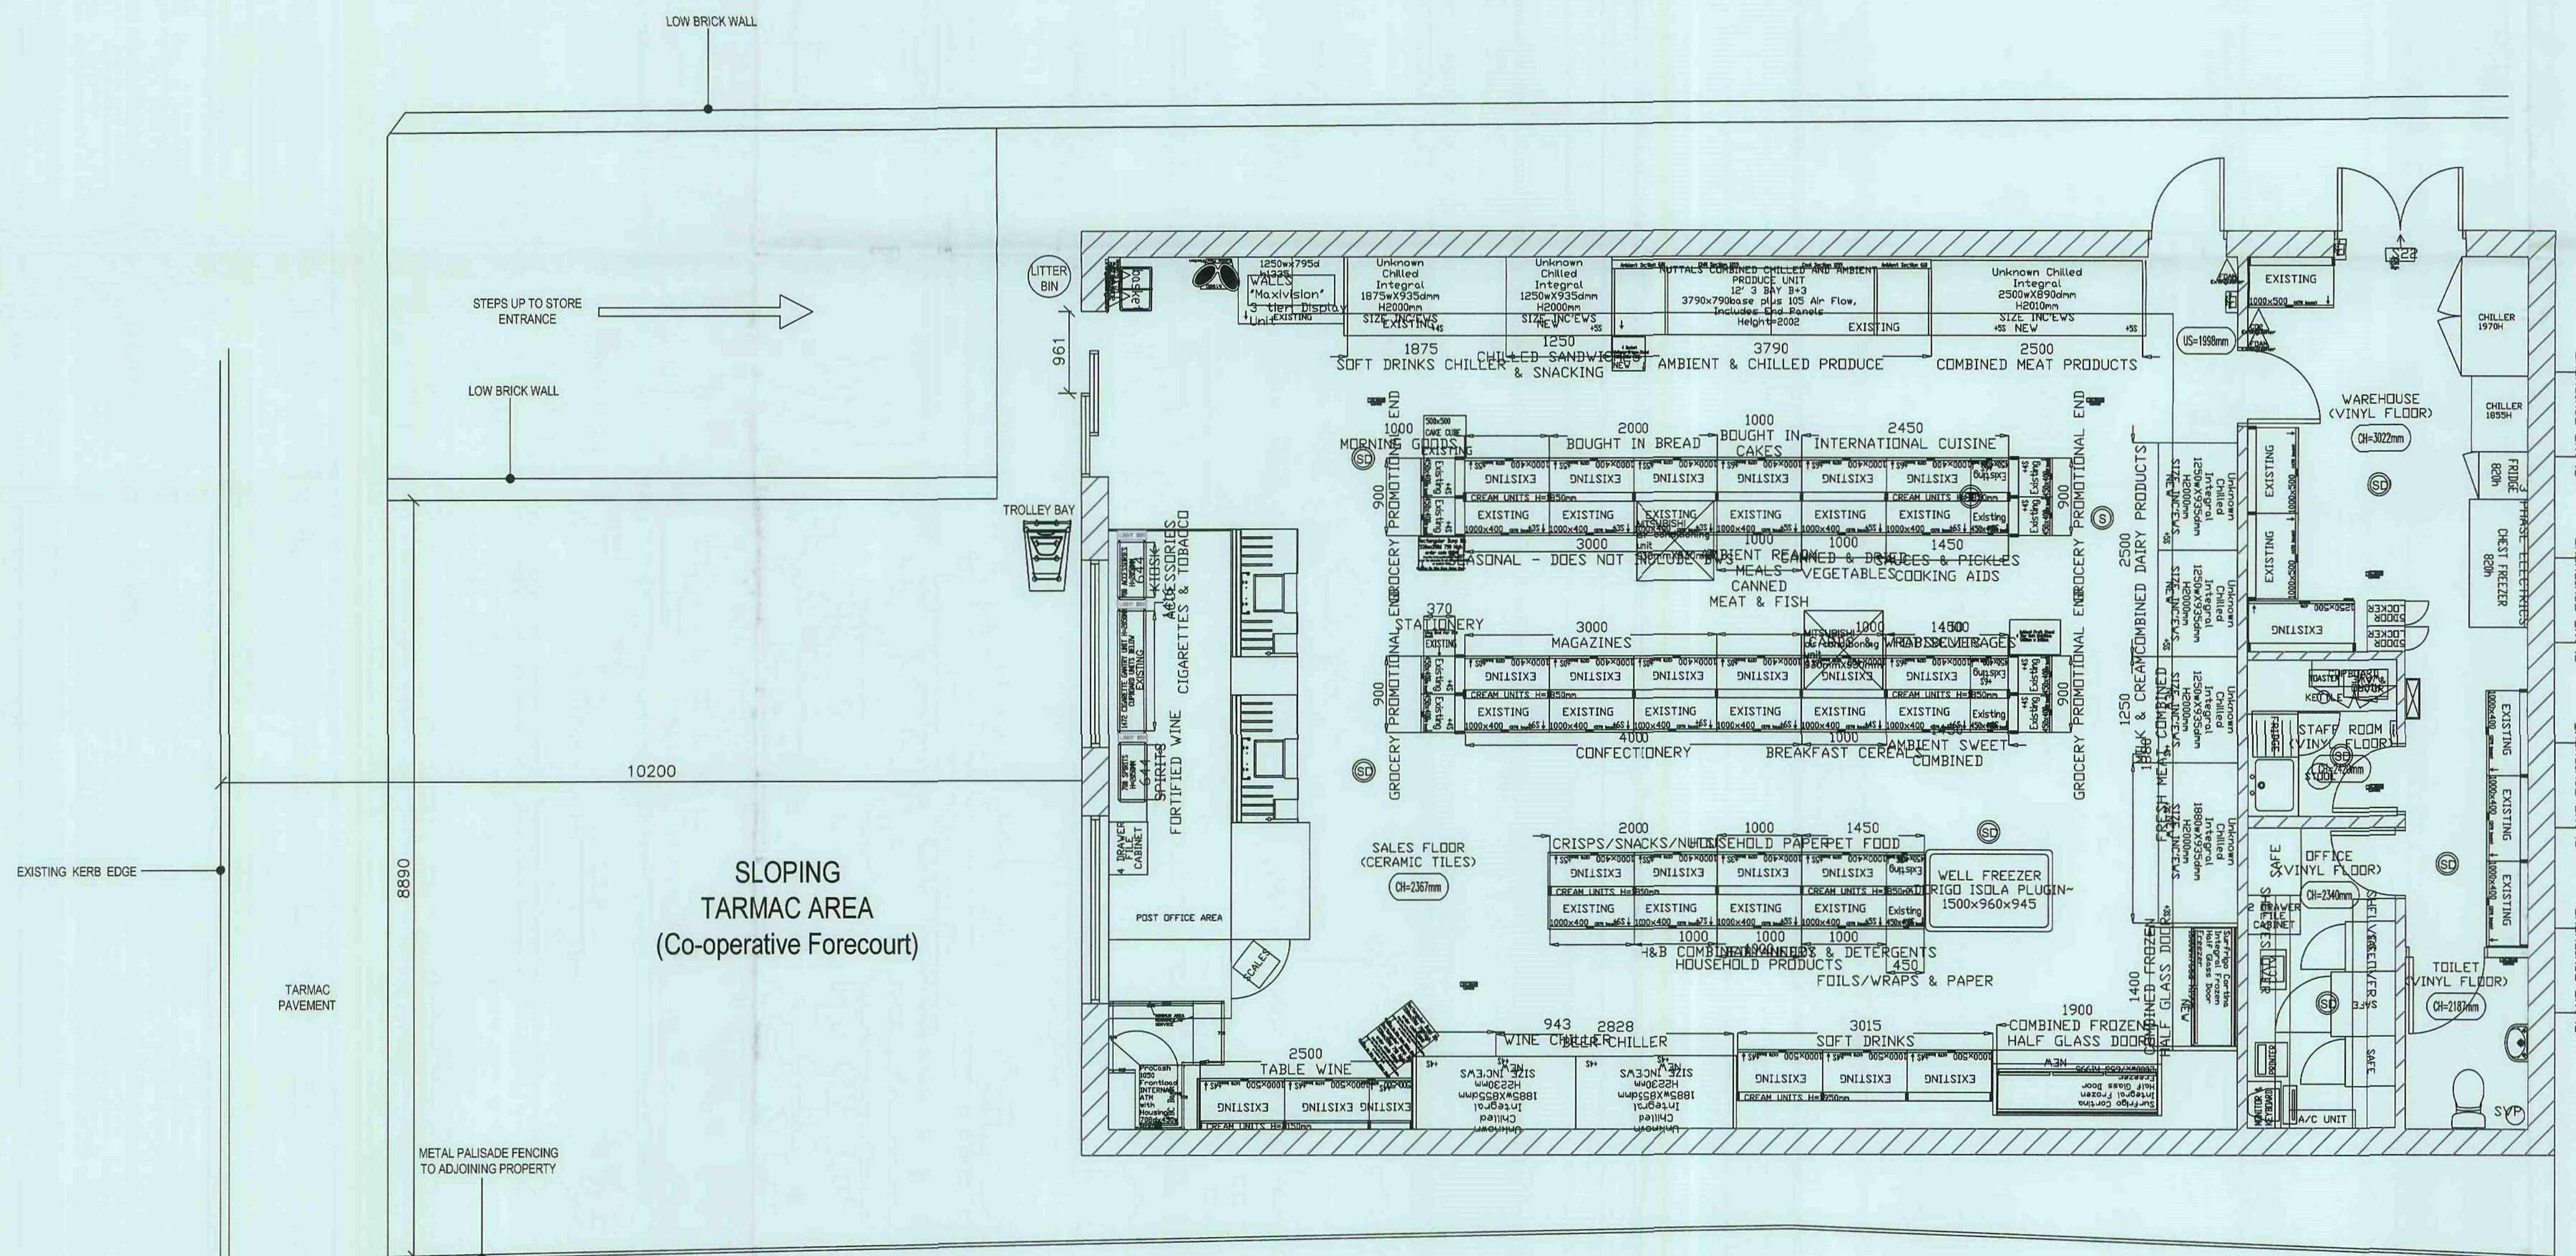

EXISTING PLAN LAYOUT

DRAWING NOTES

Please note: These drawings are for planning purposes only and should not be used for construction. All dimensions should be checked on site prior to development.

PRELIMINARY

PLANNING

REV	DESCRIPTION	BY	DATE
1	CLIENT		
2	PROJECT		
3	ADDRESS		
4	TITLE		
5	DRAWN BY		
6	CHECKED		
7	RM		
8	DRG NO		
9	SCALE		
10	DRAWN DATE		
11	REVISED DATE		
12	REVISIONS		

Co-operative Group

GREAT HOUGHTON

Co-operative Store
6A Rotherham Road
Barnsley
South Yorkshire
S72 0DB

EXISTING SHOPFRONT -

DRAWN BY: RH
CHECKED: RM
SCALE: 1:50
DRAWN DATE: 09/01/12
REVISED DATE: @A1
DRG NO: BASED ON CO-OP DRAWING NO: GREAT HOUGHTON-P1

THIS DRAWING AND ITS DATA IS THE PROPERTY OF EVOLVE DESIGN LIMITED & SHALL NOT BE REPRODUCED WITHOUT THE COMPANY'S CONSENT. DO NOT SCALE. WRITTEN DIMENSIONS TAKE PRECEDENCE. ANY DISCREPANCIES SHOULD BE REPORTED TO EVOLVE DESIGN LIMITED IMMEDIATELY. IF IN DOUBT ASK.