


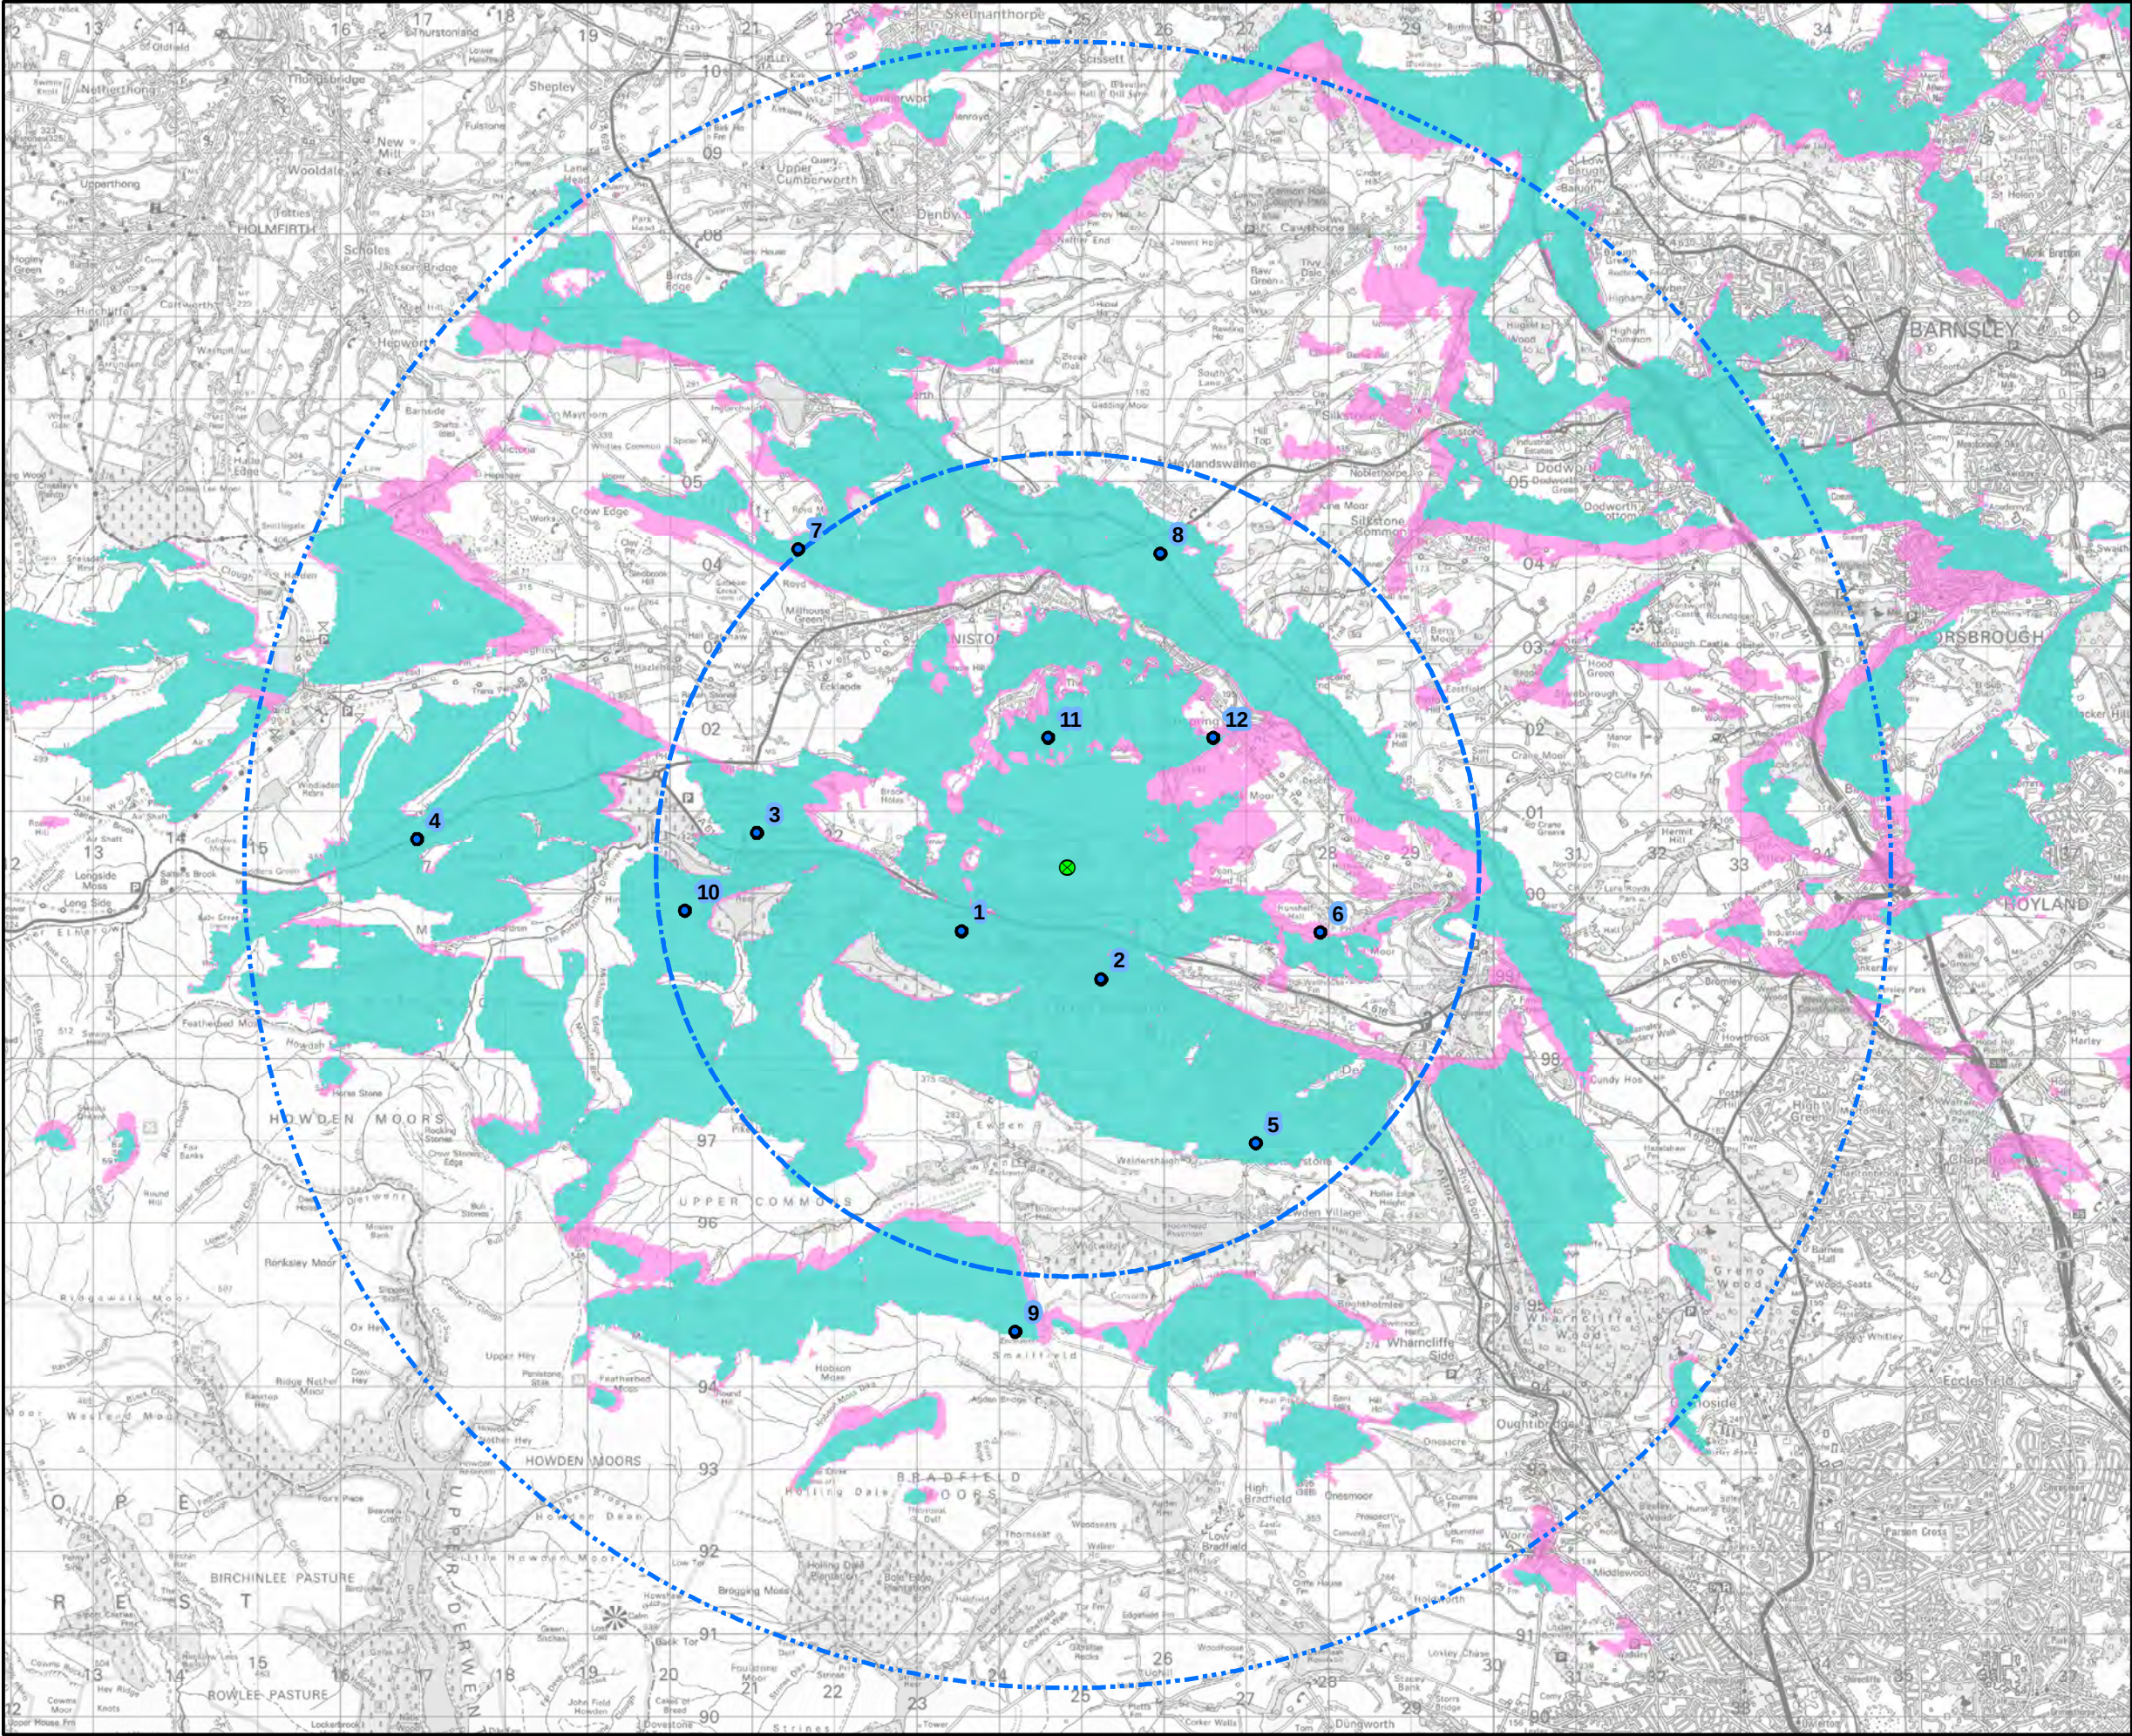

Spring Brook

Figure 5.1a

Zone of Theoretical Visibility (ZTV) + VPs

Hub Height: 52m
Blade Diameter: 54m

Shaded area represents visibility at eye-level (2m).

This drawing is based upon computer generated Zone of Visibility (ZTV) studies. The areas shown are the maximum theoretical visibility. The model does not take into account woodland, settlements or local features such as hedgerows. The actual visibility on the ground will be noticeable less than that suggested by this plan and visibility from principal settlements is likely to be possible from peripheral areas only.

- Turbine Location
- Viewpoints
- 5km
- 10km
- Hub Visibility
- Tip Visibility

PROJECTION SYSTEM
OSGB 1936 BNG

AUTHOR
M MORGAN

COPYRIGHT TO ENERGY WORKSHOP LTD. ALL RIGHTS RESERVED. NO PRINTING WITHOUT PRIOR CONSENT

SCALE

0 0.375 0.75 1.5 2.25 3 km

1:80,000

This document should not be used for scale drawings and is simply to be used for information purposes only



THE MEDIA CENTRE
7, NORTHUMBERLAND STREET
HUDDERSFIELD
HD1 1RL

Drawing Number
Figure 5.1a - ZTV.pdf

Date Of Drawing
15/04/13