



1) This drawing and the design and details depicted thereon are the copyright of Peter Dimberline Chartered Architect.
 2) All dimensions on this drawing are to be checked by the Contractor and any discrepancies are to be reported to the Architect.
 3) Do not scale critical dimensions off this drawing.
 4) Contractor to ensure that all Health & Safety requirements (CDM Regulations) in relation to this project will be complied with.

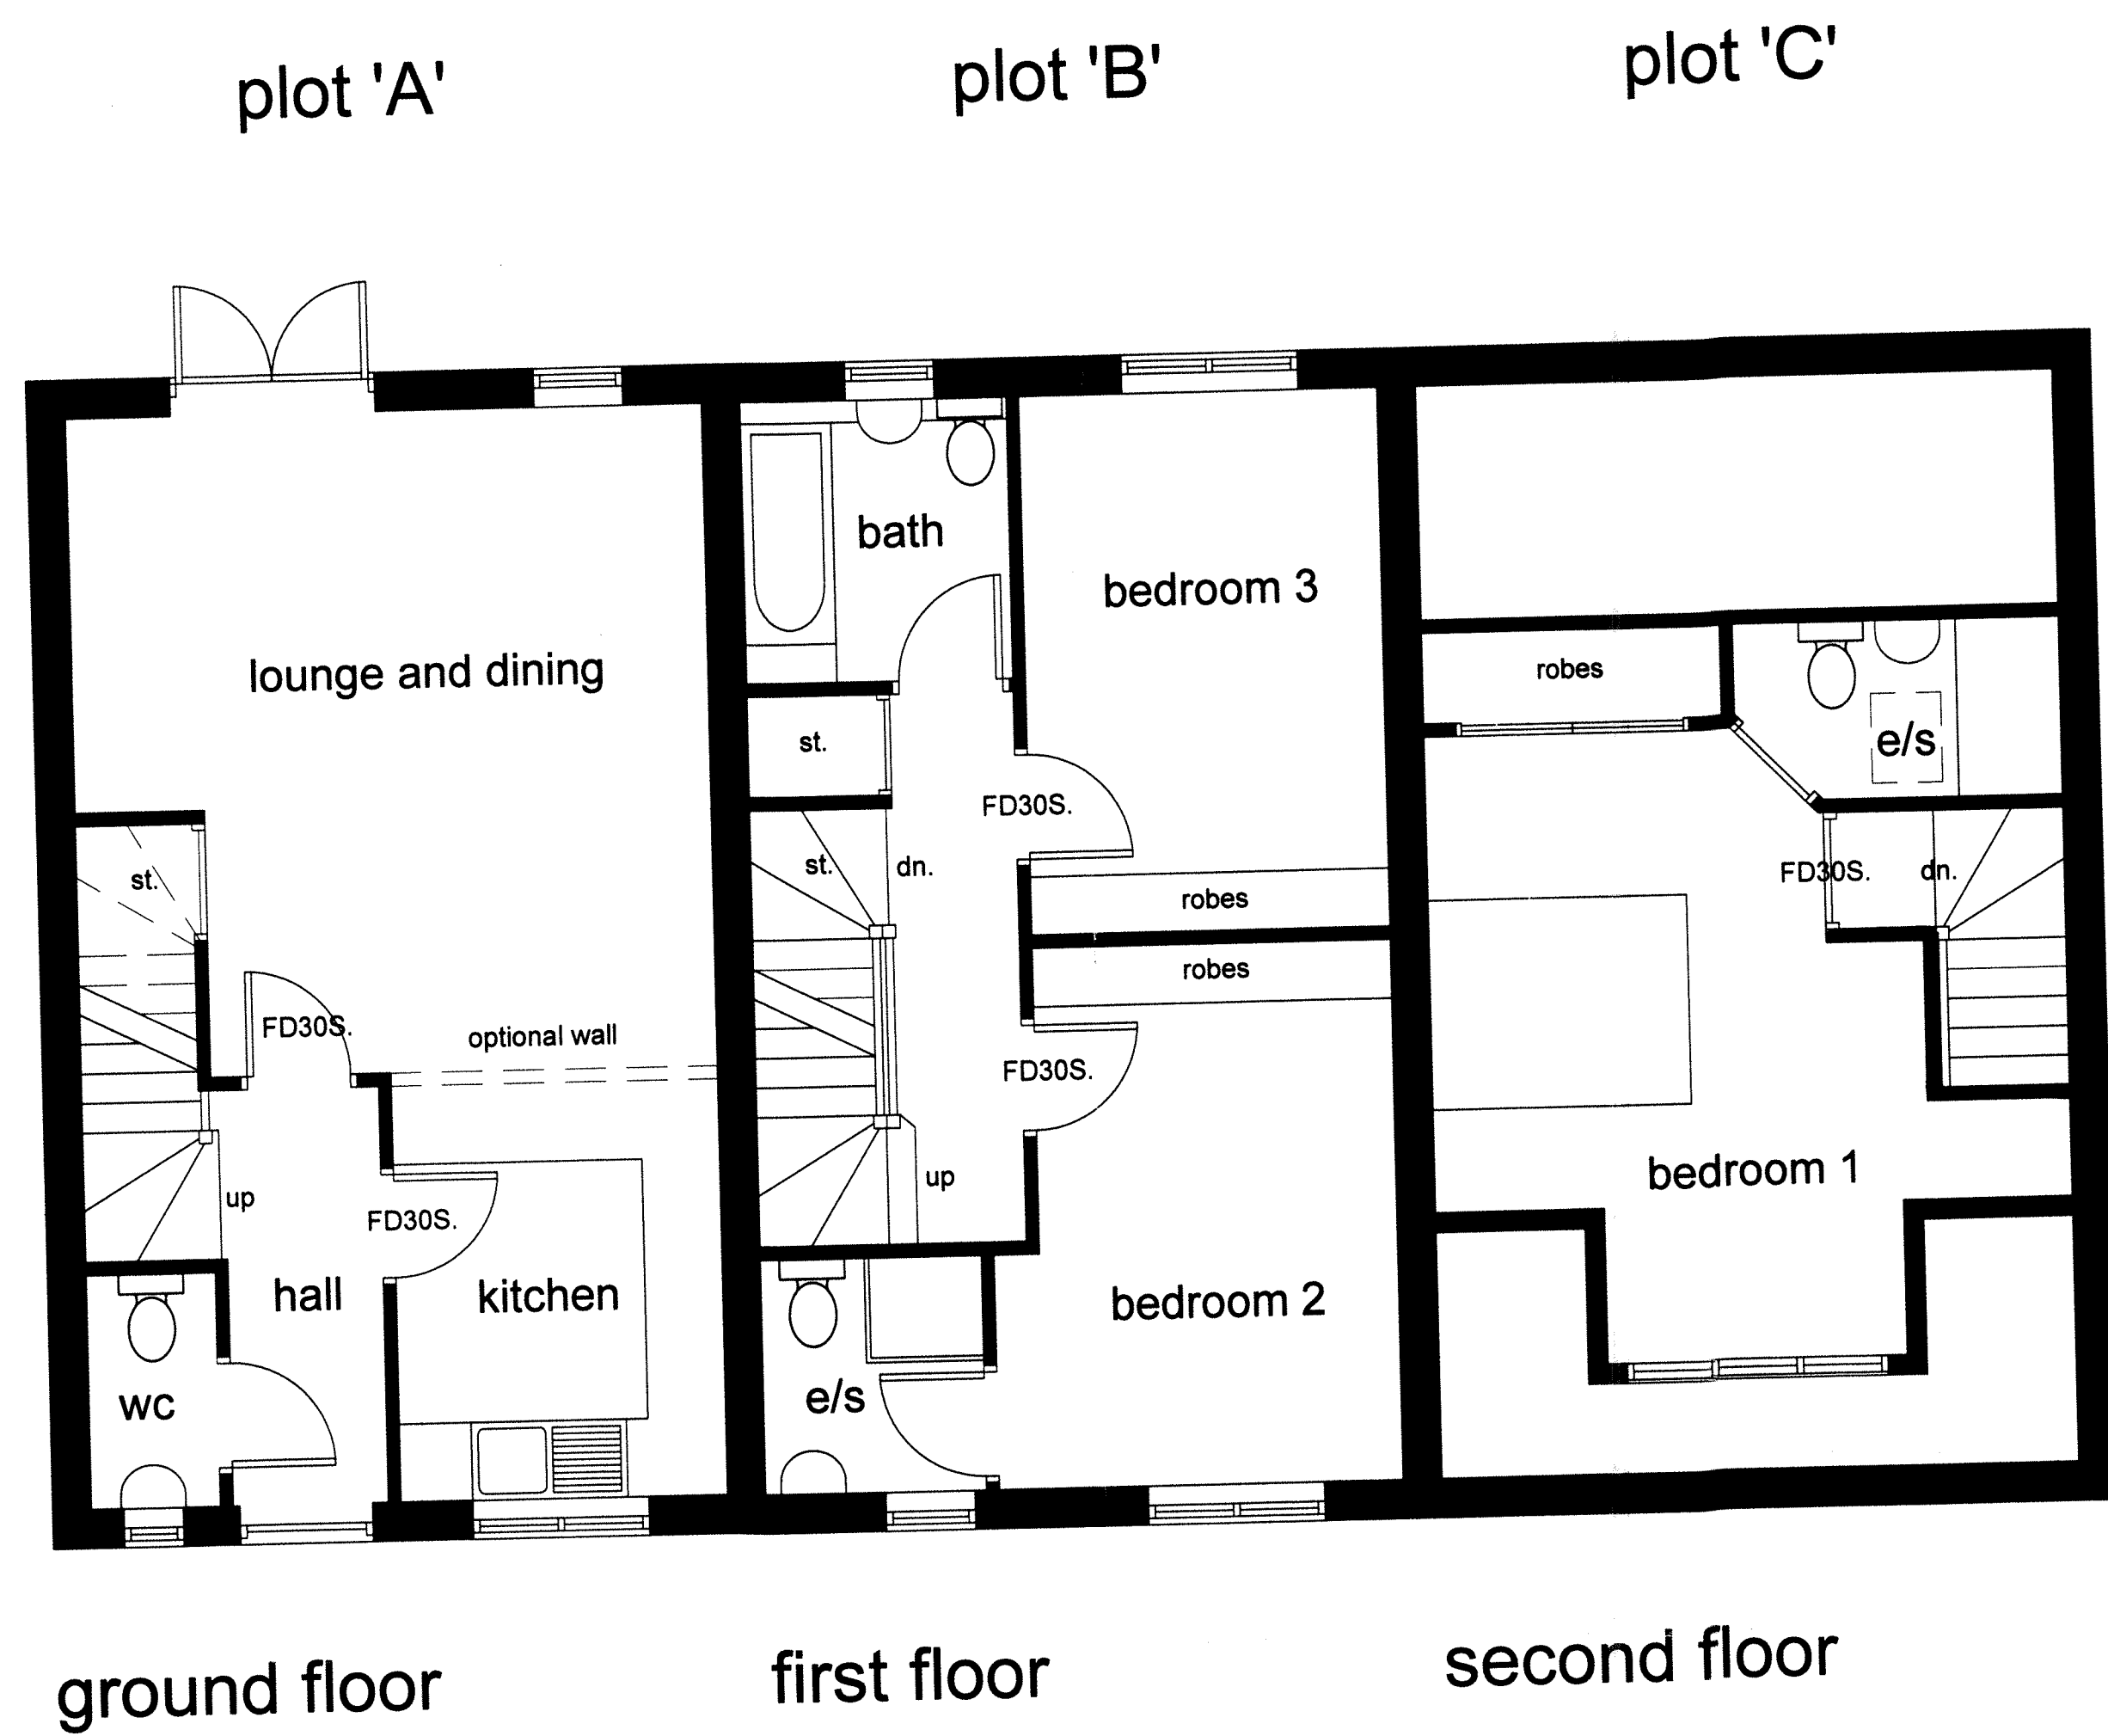

plots 'A' and 'B' are identical, plot 'C' is a handed version
 PROPOSED TOWN HOUSE FLOOR LAYOUTS AT 1:50

PROPOSED ELEVATIONS AT 1:100

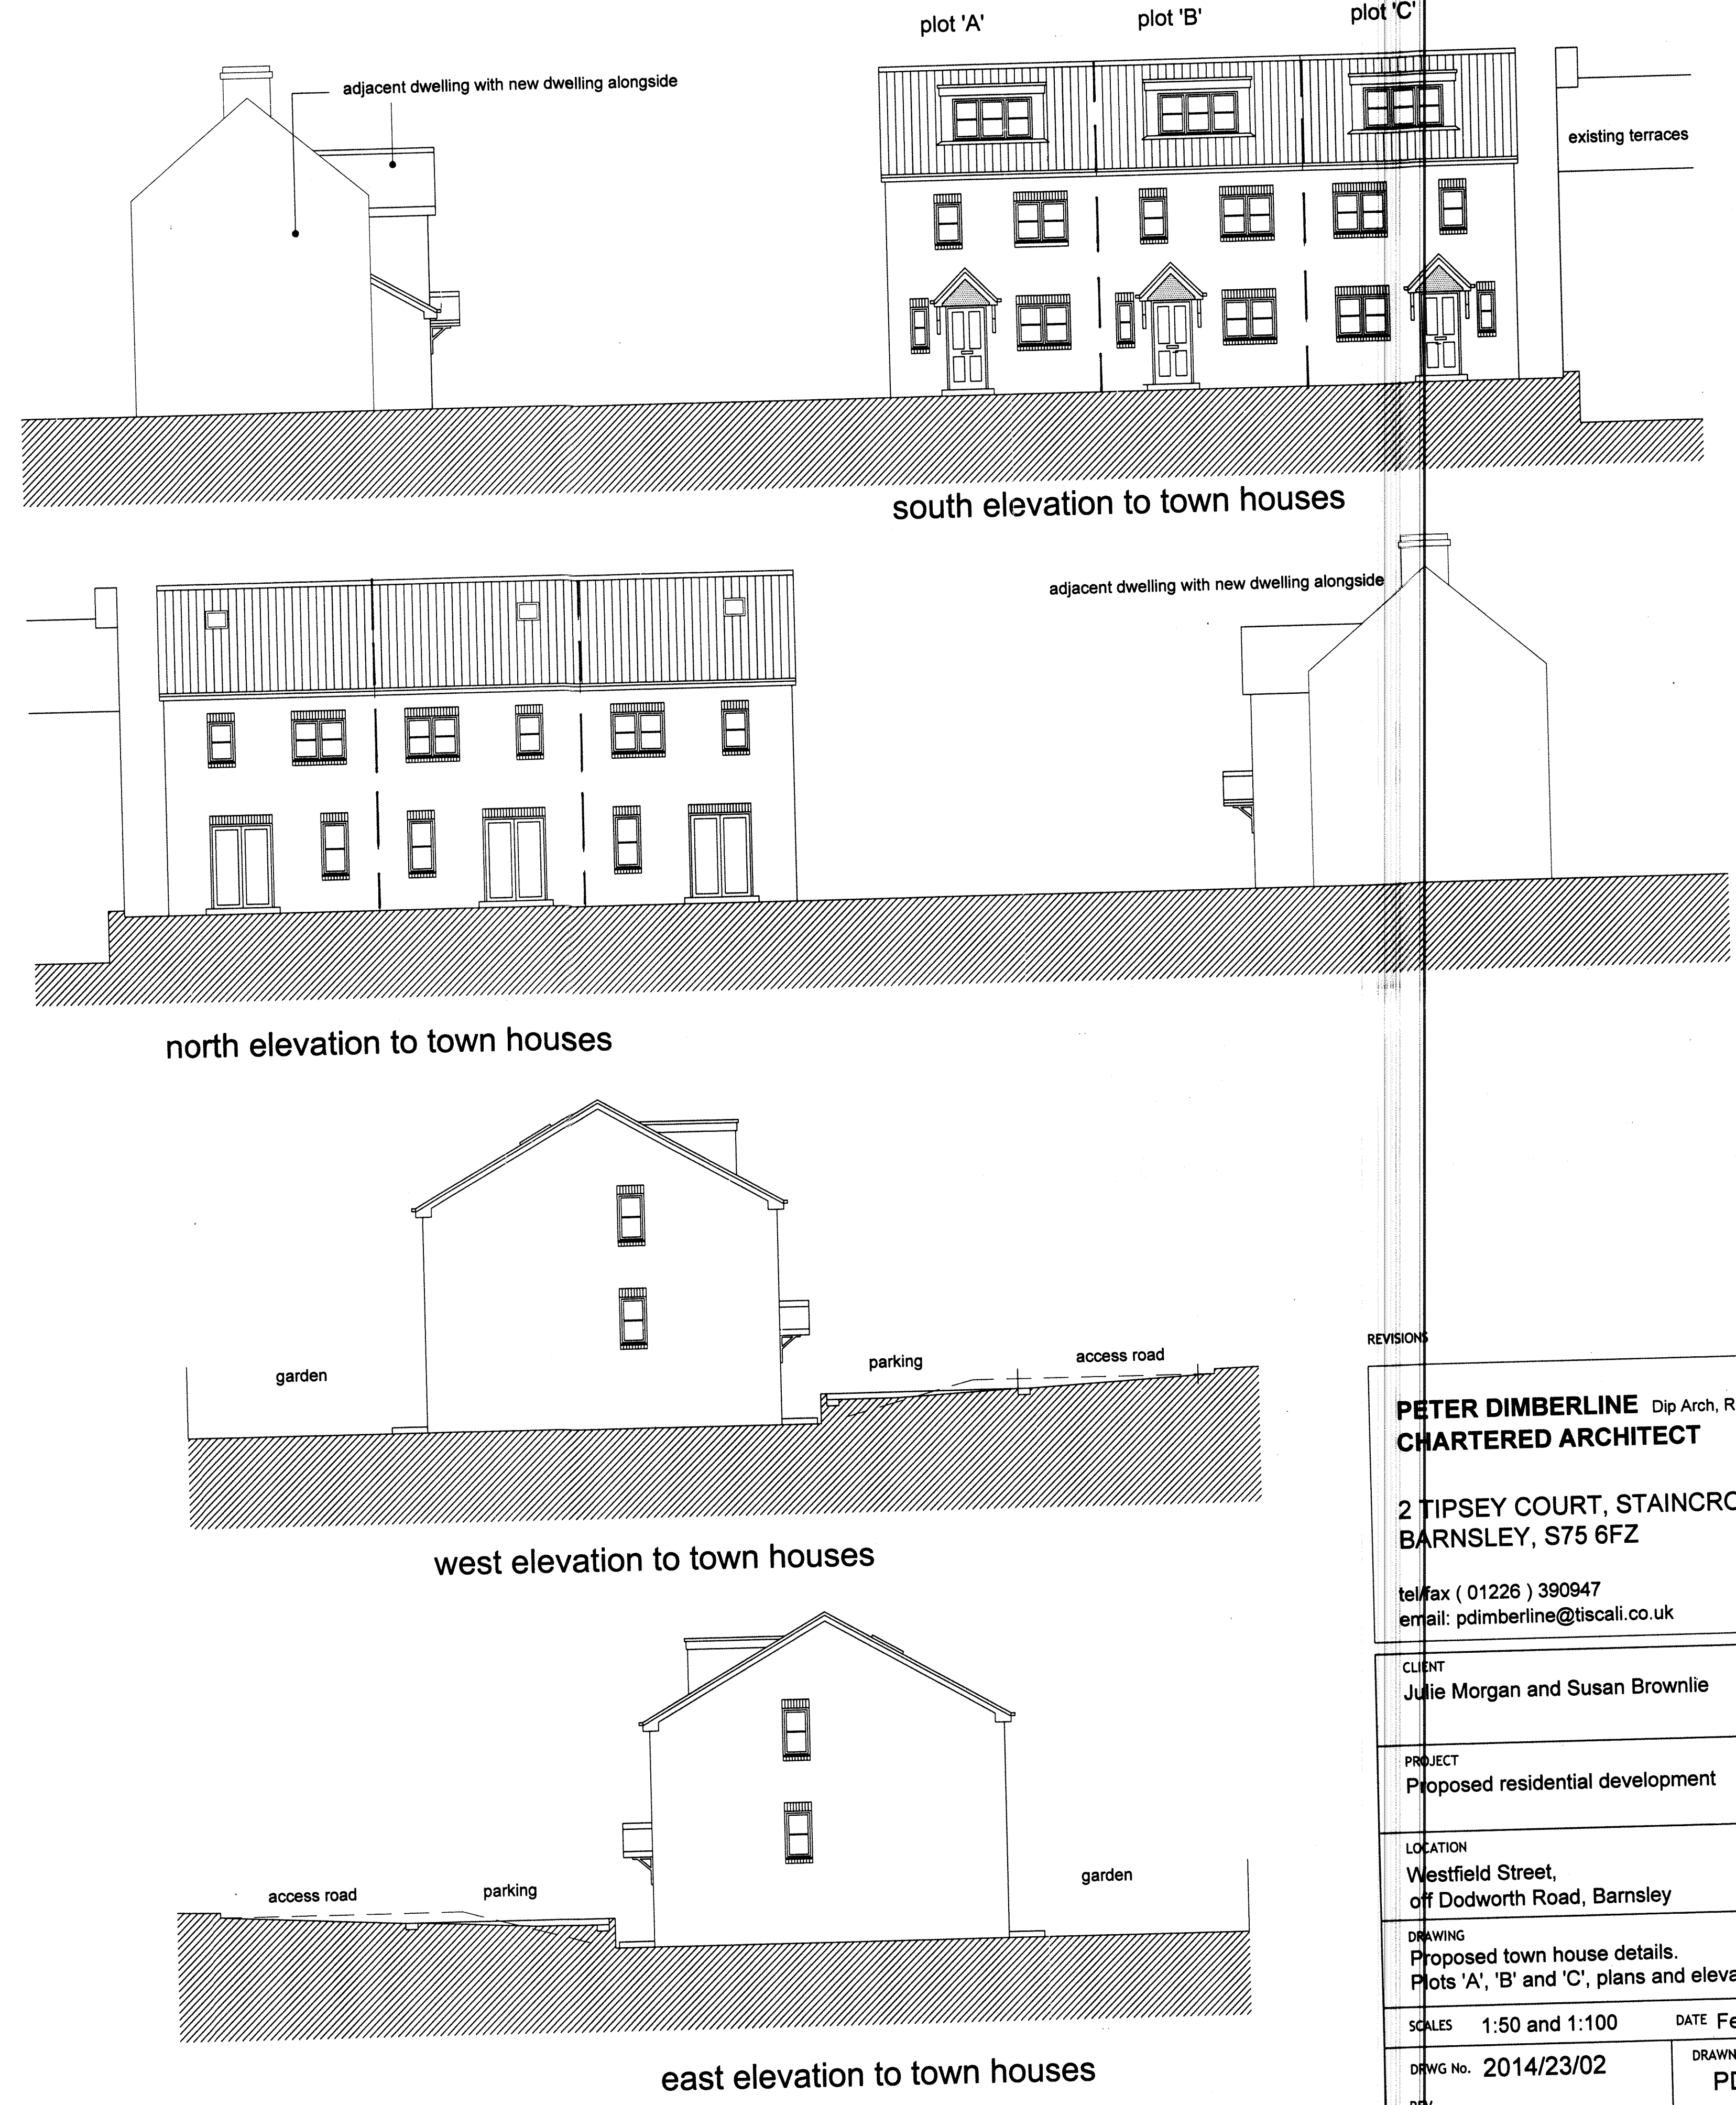

REVISIONS

PETER DIMBERLINE Dip Arch, RIBA CHARTERED ARCHITECT	
2 TIPSEY COURT, STAINCROSS BARNSELY, S75 6FZ	
tel/fax (01226) 390947 email: pdimberline@tiscali.co.uk	
CLIENT	Julie Morgan and Susan Brownlie
PROJECT	Proposed residential development
LOCATION	Westfield Street, off Dodworth Road, Barnsley
DRAWING	Proposed town house details. Plots 'A', 'B' and 'C', plans and elevations
SCALES	1:50 and 1:100
DATE	Feb' 15
DRWG No.	2014/23/02
REV.	DRAWN BY PD