


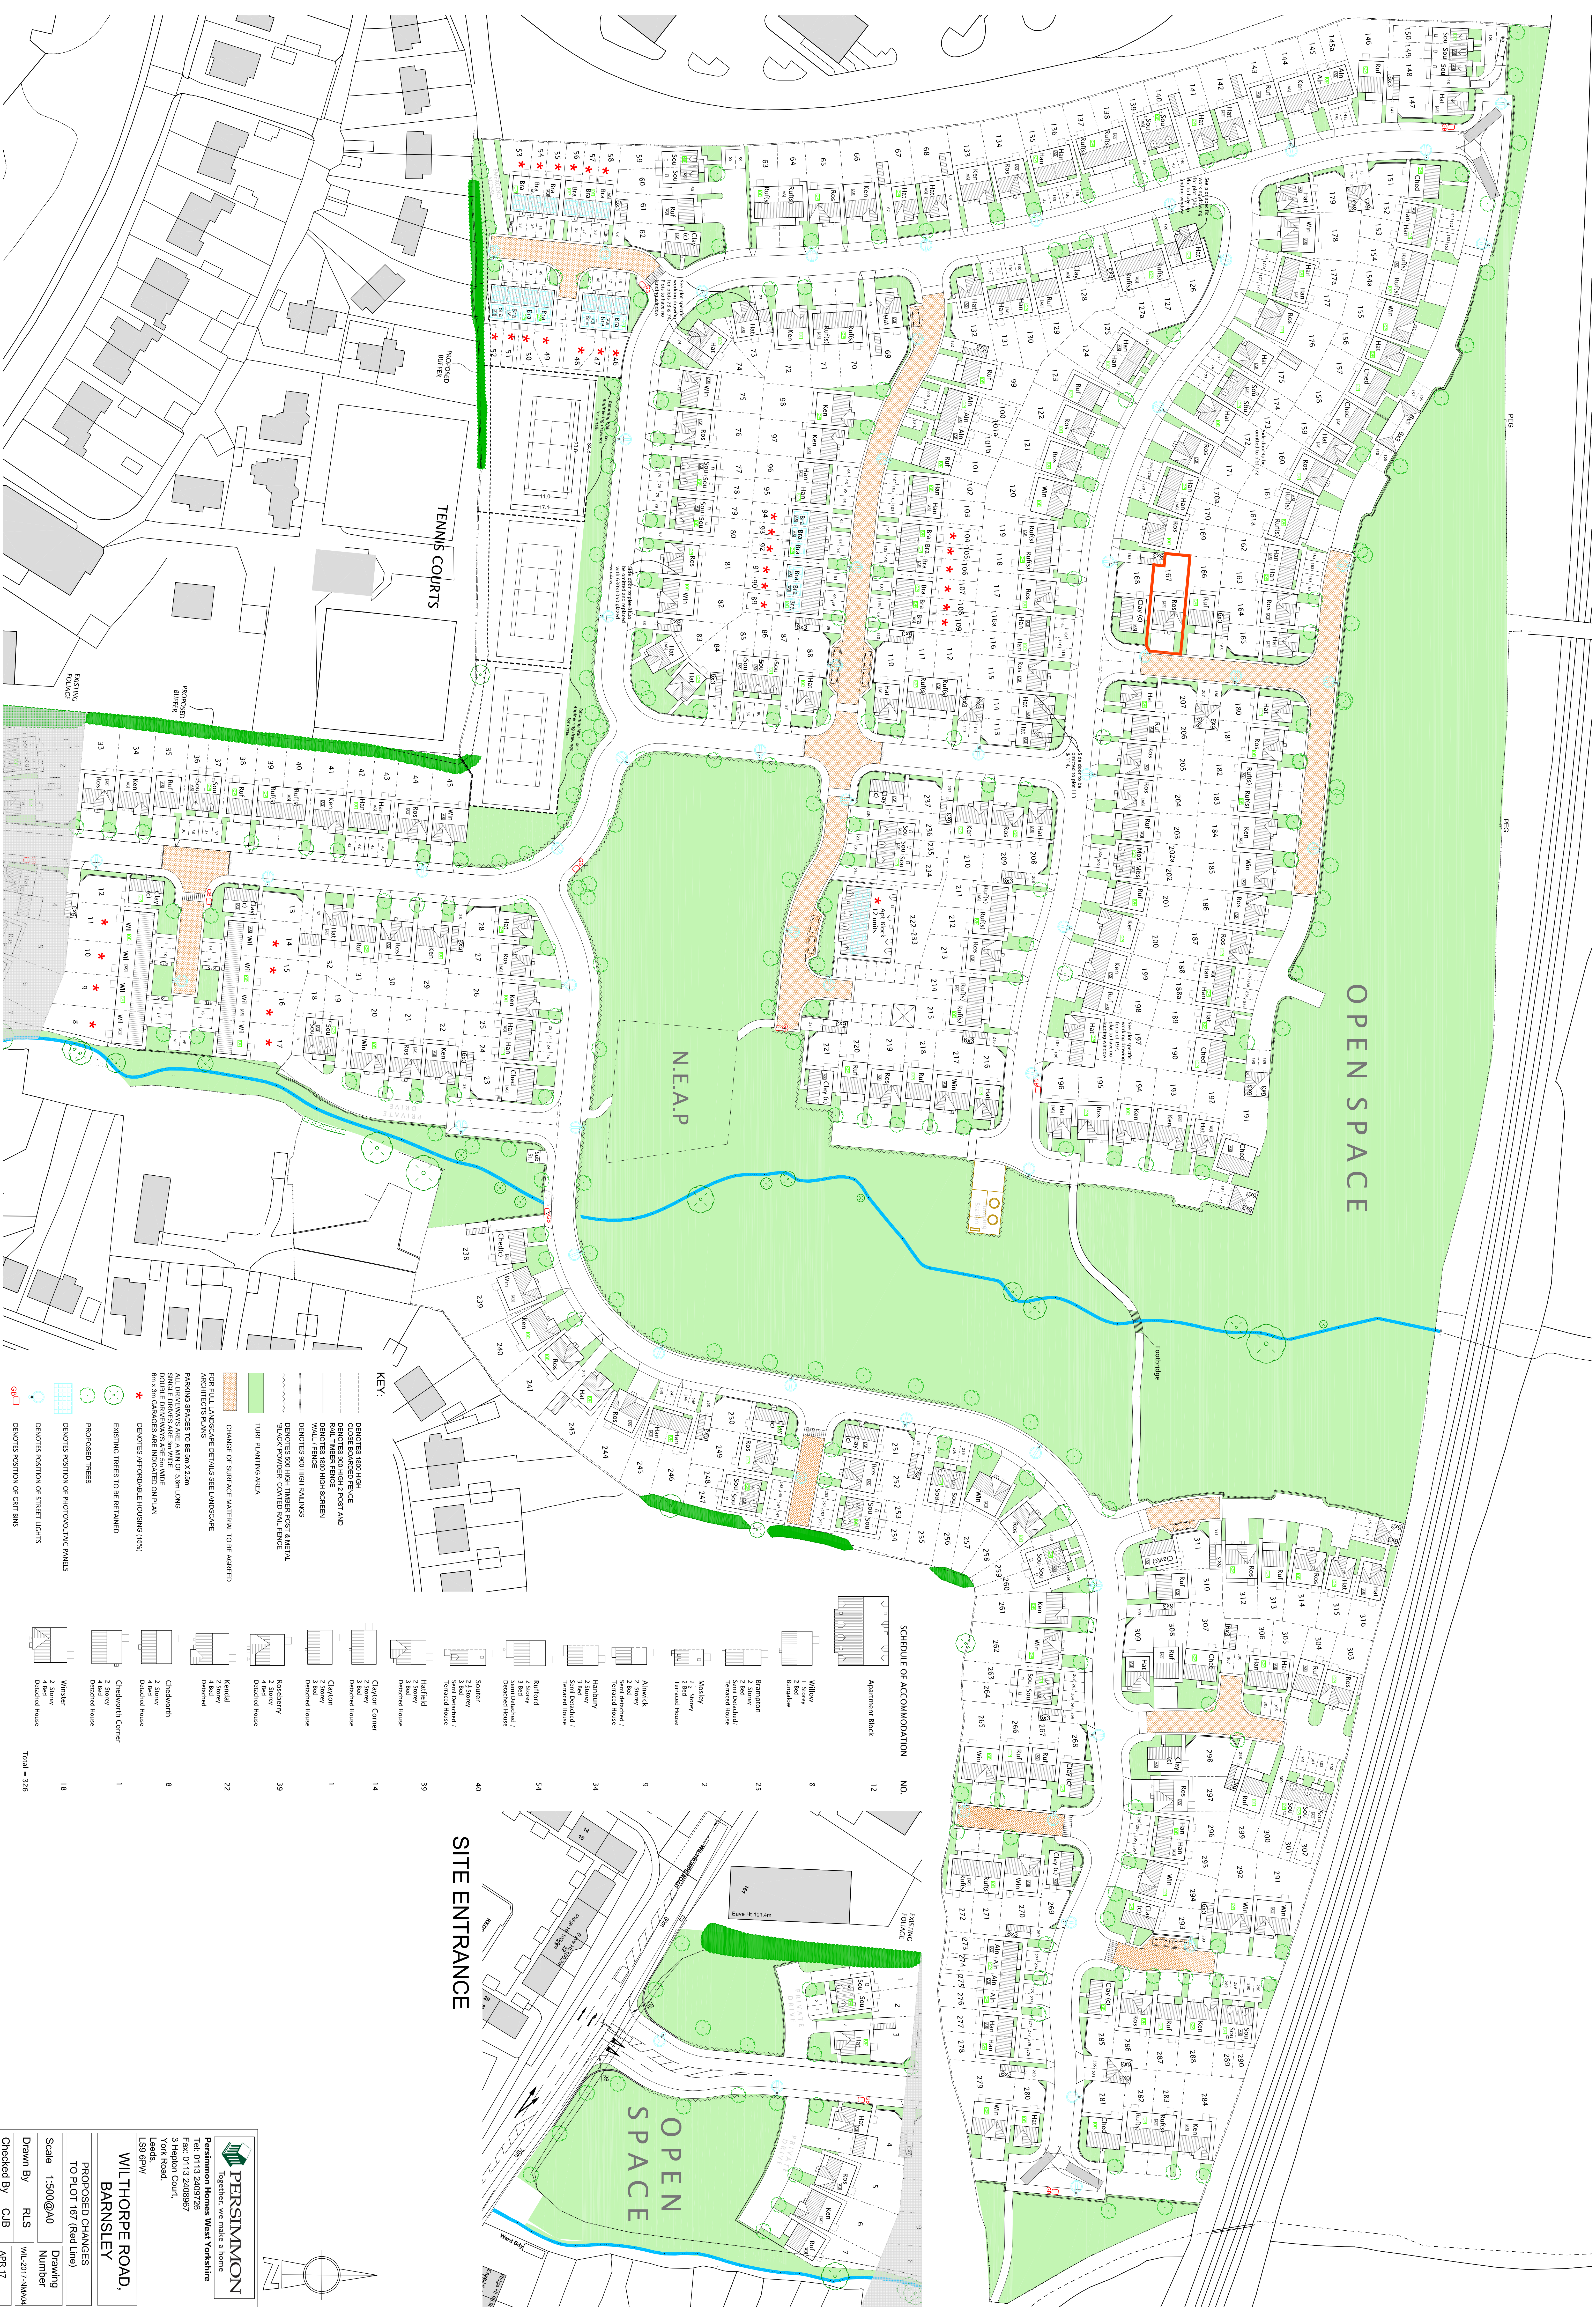

SCHEDULE OF ACCOMMODATION

[illegible]

SITE ENTRANCE