

NOTES>

All dimensions to be checked on site, do not scale from this drawing.

Contractors, subcontractors and suppliers must verify all dimensions on site before commencing work or making shop drawings.

This drawing is to be read in conjunction with structural, mechanical and electrical drawings and other relevant information, and any discrepancies are to be reported to the architect.

Work and material to be in accordance with the Building Regulations and to comply with relevant British Standards.




STREET ELEVATION A-A

REVISIONS

* REVISION P02 28/07/2023
SCHEME UPDATED TO REFLECT LATEST COMMENTS FROM PLANNER.

REVISION P03 26/10/2023
EAVES HEIGHT OF HOUSE TYPE REDUCED FOLLOWING COMMENTS FROM PLANNER.

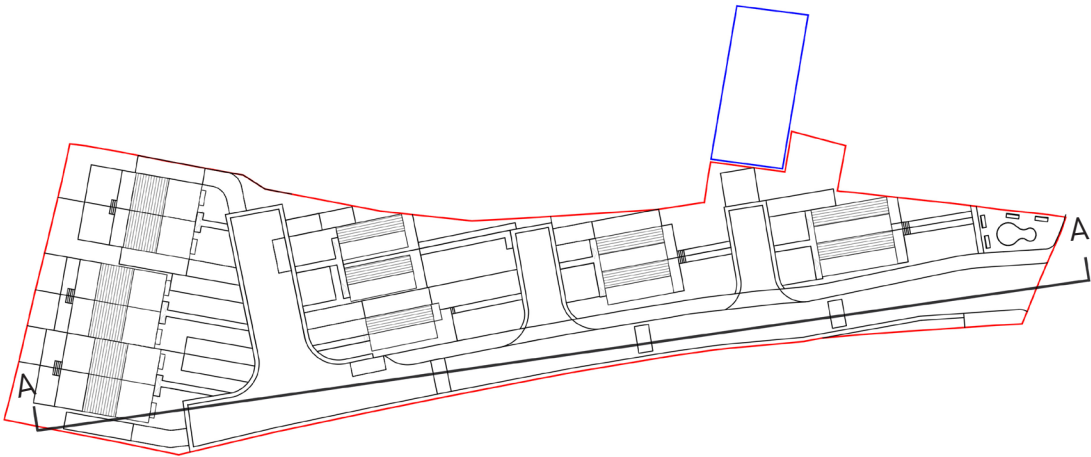

STATUS>

PLANNING APPLICATION

>**TATLOW STANCER ARCHITECTS.**
architects@tatlowstancer.co.uk > www.tatlowstancer.co.uk
Sheffield Design Studios > 40 Ball Street-Sheffield > S3 8DB
t. 0114 2729679 > f. 0114 2729735

PROJECT>

**LAND OFF COBCAR LANE TO
THE REAR OF ST HELENS STREET**

DRAWING TITLE>

STREET ELEVATION

DATE>	CHECKED BY>	SCALE>
JAN 2023		1:200@A1
JOB No>	DRAWING No>	REVISION>
22077	A1_065	P03

copyright exists on all the designs and information shown on this drawing

CHECK DIMENSION - ACTUAL SIZE (mm)

100