




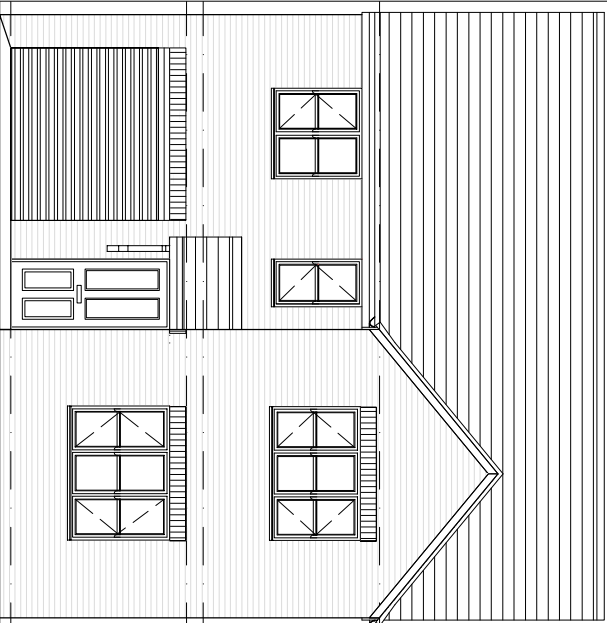


Front Elevation

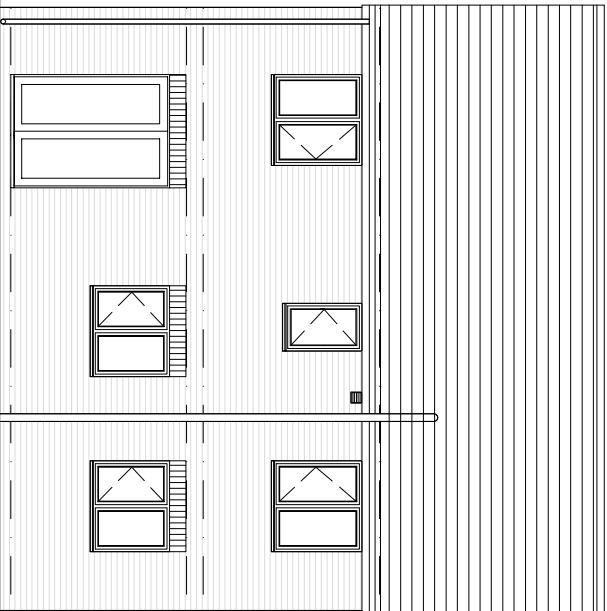


Rear Elevation

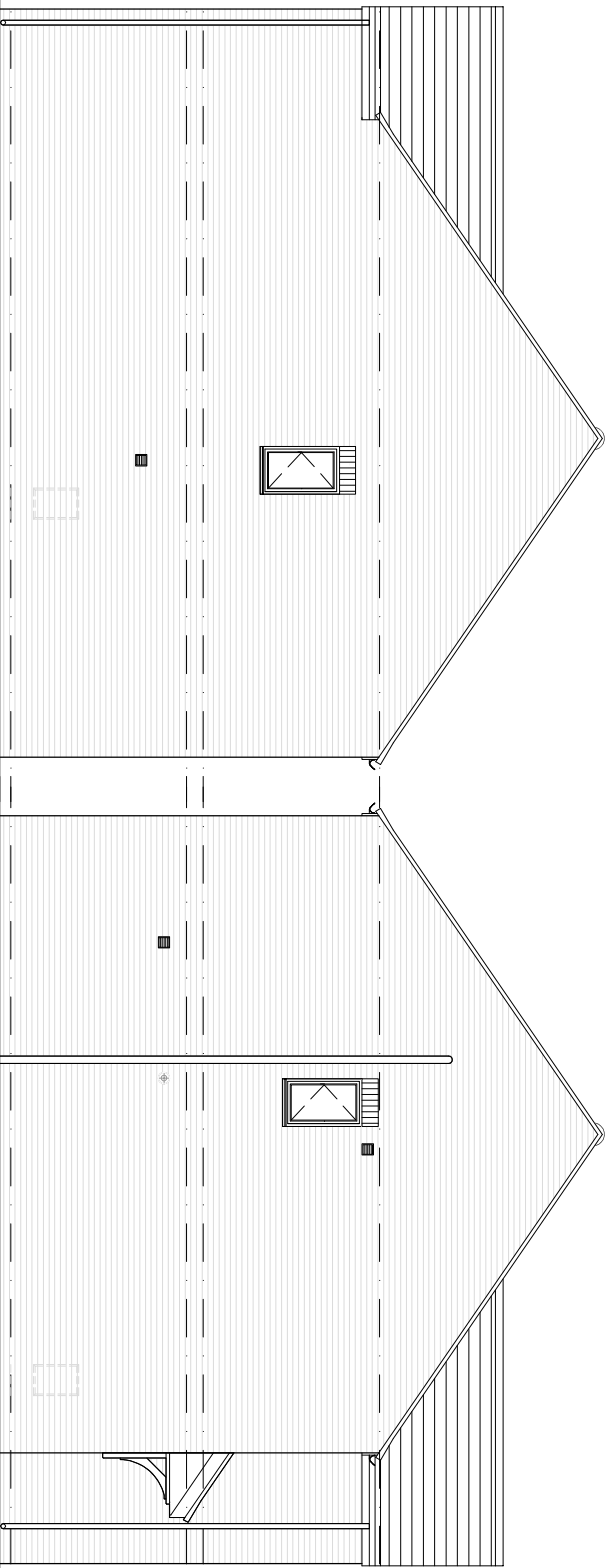


Side Elevation

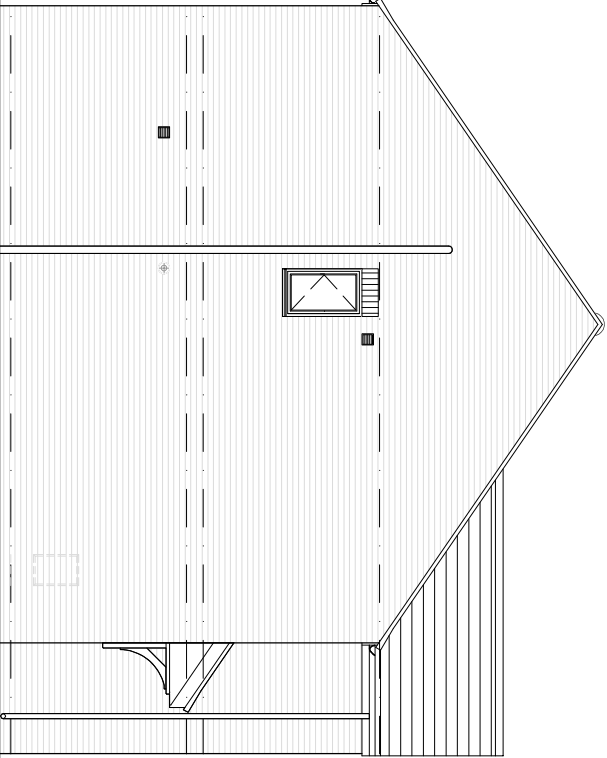

Side Elevation

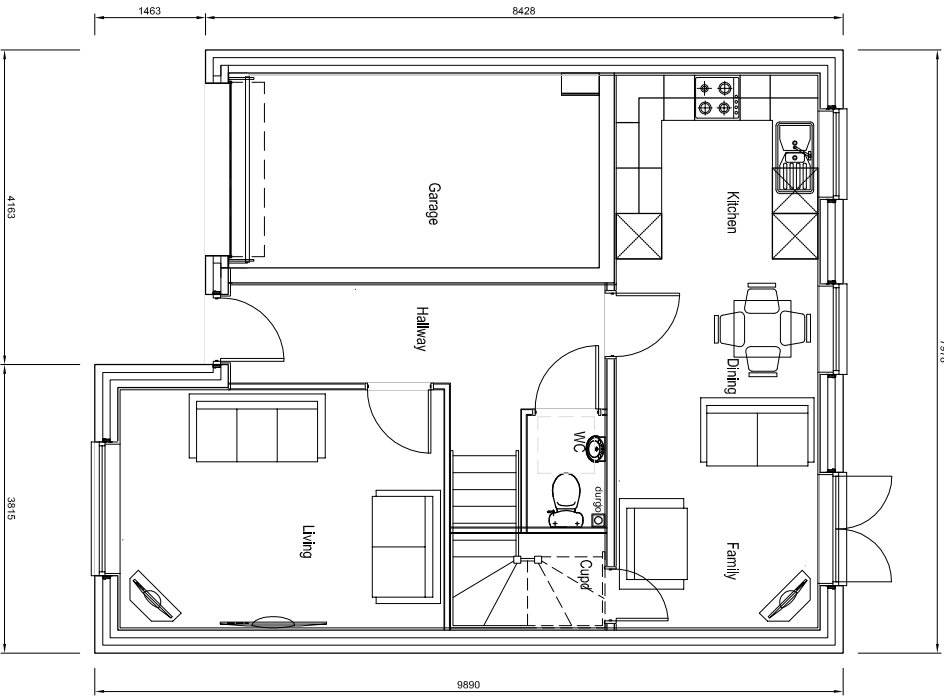

Ground Floor Plan

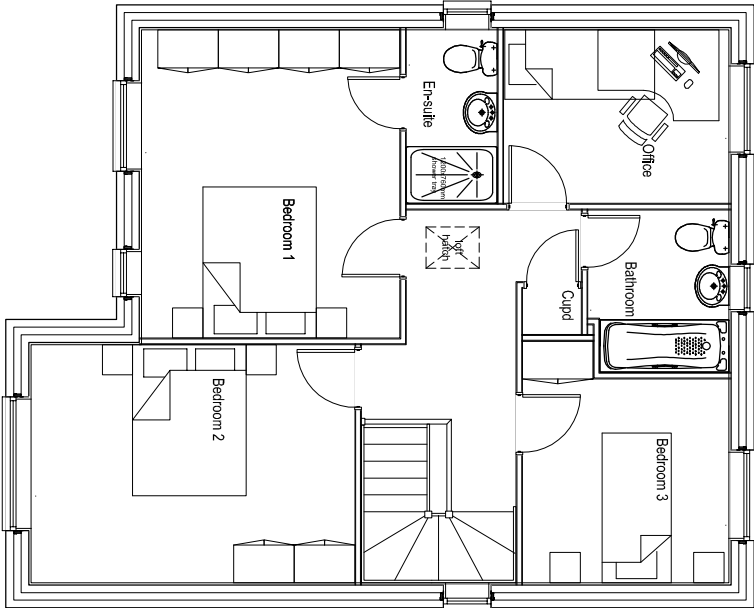

First Floor Plan

PERSIMMON
HOMES



1190sqft

Kendal

KL-WD10

Plans & Elevations (Planning)

030214

50@A1, 100@A3

Rev H