

Notes as provided by Green Blue Urban

PACKAGE INCLUDES THE FOLLOWING GREENBLUE URBAN PRODUCTS PER TREE:


- ROOTSPACE @ 600mm DEPTH (1 UNITS DEEP) CW TWIN WALLED GEONET & OPEN REINFORCING MESH - GBUR561A
- ROOTSOIL 20 TOPSOIL FOR USE WITHIN TOP 600mm OF SOIL PROFILE - ROOTSOIL20
- ROOTSOIL SUB SUBSOIL FOR USE WITHIN SOIL PROFILES 600mm OR DEEPER - ROOTSOILSUBA
- ROOTSTART PROFESSIONAL MYCORRHIZA FUNGI ALLOW 200g PER TREE - RSPMP2.5A
- ROOTRAIN ARBORVENT CAST ALUMINIUM TRAFFICABLE AERATION INLET WITH 150mm SQUARE TOP AND MANIFOLD - RRARBV150B
- TWIN WALLED STRUCTURAL GEONET (INCLUDED IN ITEM 1) SEE NOTE (A)- GLTWGNA
- 20mm OPEN REINFORCING MESH (INCLUDED IN ITEM 1) SEE NOTE (A)- GRN20A
- ARBORGUY ANCHORPLATE STRAPPED ANCHOR SYSTEM - SASAPO6A
- ADUR DESIGN CAST DUCTILE TREE GRILLE 1200mm SQUARE WITH 800mm CENTRAL APERTURE WITH GALVANISED SUPPORT FRAME, INCLUDING ROOTRAIN HYDROGRILLE IRRIGATION SYSTEM - ADUR12A
- MEDIUM ROOTDIRECTOR WITH ROOT DEFLECTING RIBS - RD1000-RSA
- 10 - 20mm CLEAN ANGULAR DRAINAGE AGGREGATE - GBUDRSA
- ULLSWATER VERTICAL STEEL TREE GUARD 1800MM HIGH X 600MM Ø, INCLUDING TREE GUARD TIE - ULLSSP6A

NOTES:


- ALLOW 20% ADDITIONAL FOR GEOTEXTILE AND REINFORCED GEOGRID FOR OVERLAP AND CUTTING REQUIREMENTS
 - INSTALL ROOTSPACE SIDE PANELS TO INSTALLATION AS DIRECTED BY ENGINEER
 - EXISTING GROUND
 - POSITIVE DRAINAGE PIPE (110mm PERFORATED PIPE)
 - BUILD-UP TO SUIT ENGINEER DESIGNS AND REQUIREMENTS
- STRUCTURAL ENGINEER'S NOTE:**
- ADDITIONAL TWINWALL GEONET (GLTWGNA) TO BE INSTALLED WHERE SUB-BASE IS INSTALLED BELOW 3% CBR - MINIMUM 2% CBR OF FORMATION LEVEL TO BE ASSESSED BY ENGINEER

Notes:
• This drawing is copyright
• Do not scale dimensions from this drawing
• This drawing is to be used in conjunction with all other relevant drawings
• All discrepancies on this drawing are to be reported to the architect
• Do not modify any element of this drawing
• Use drawing only for purposes issued
North Sign / Key Plan


The following external model files are included within this drawing

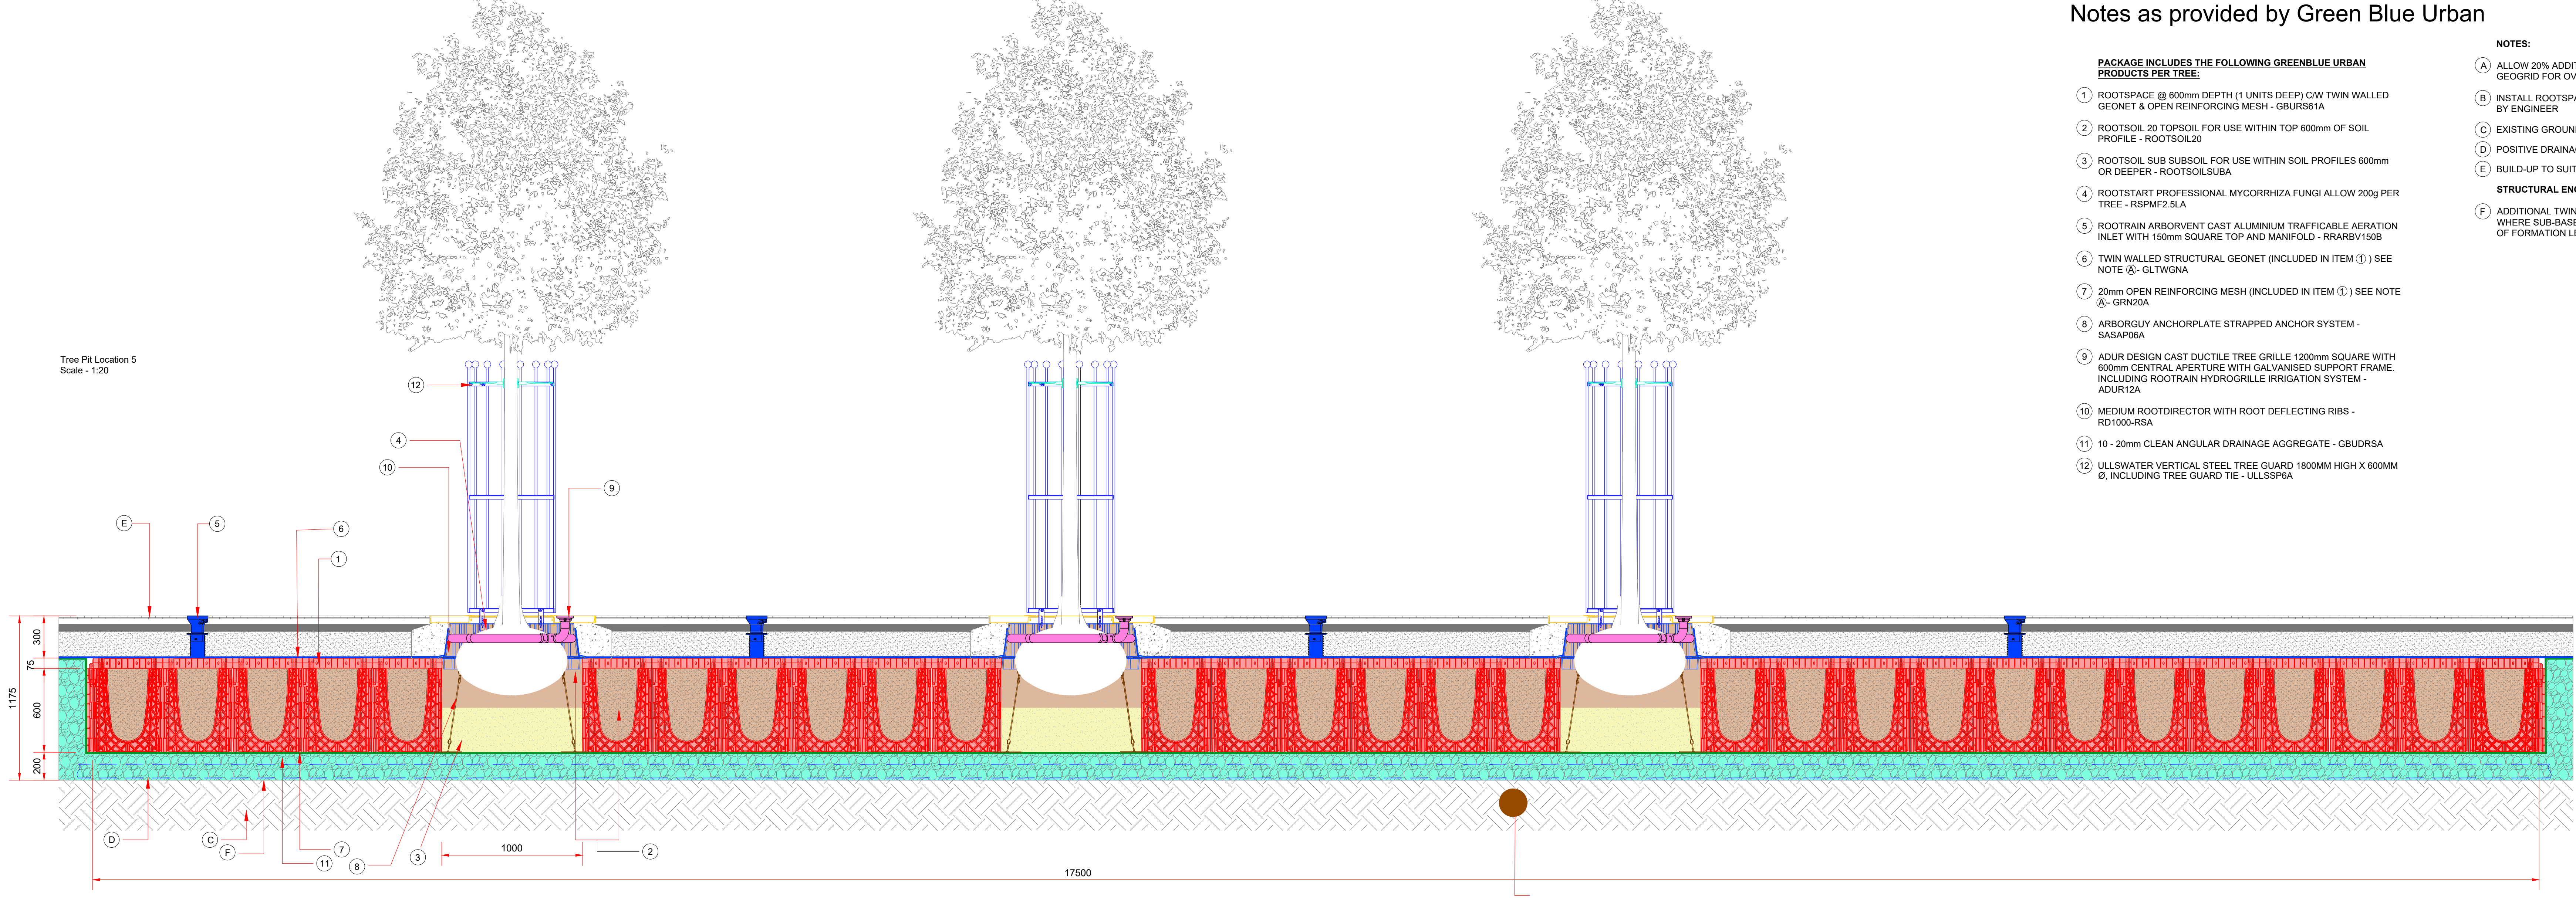

Tree Location 5
Scale - 1:50

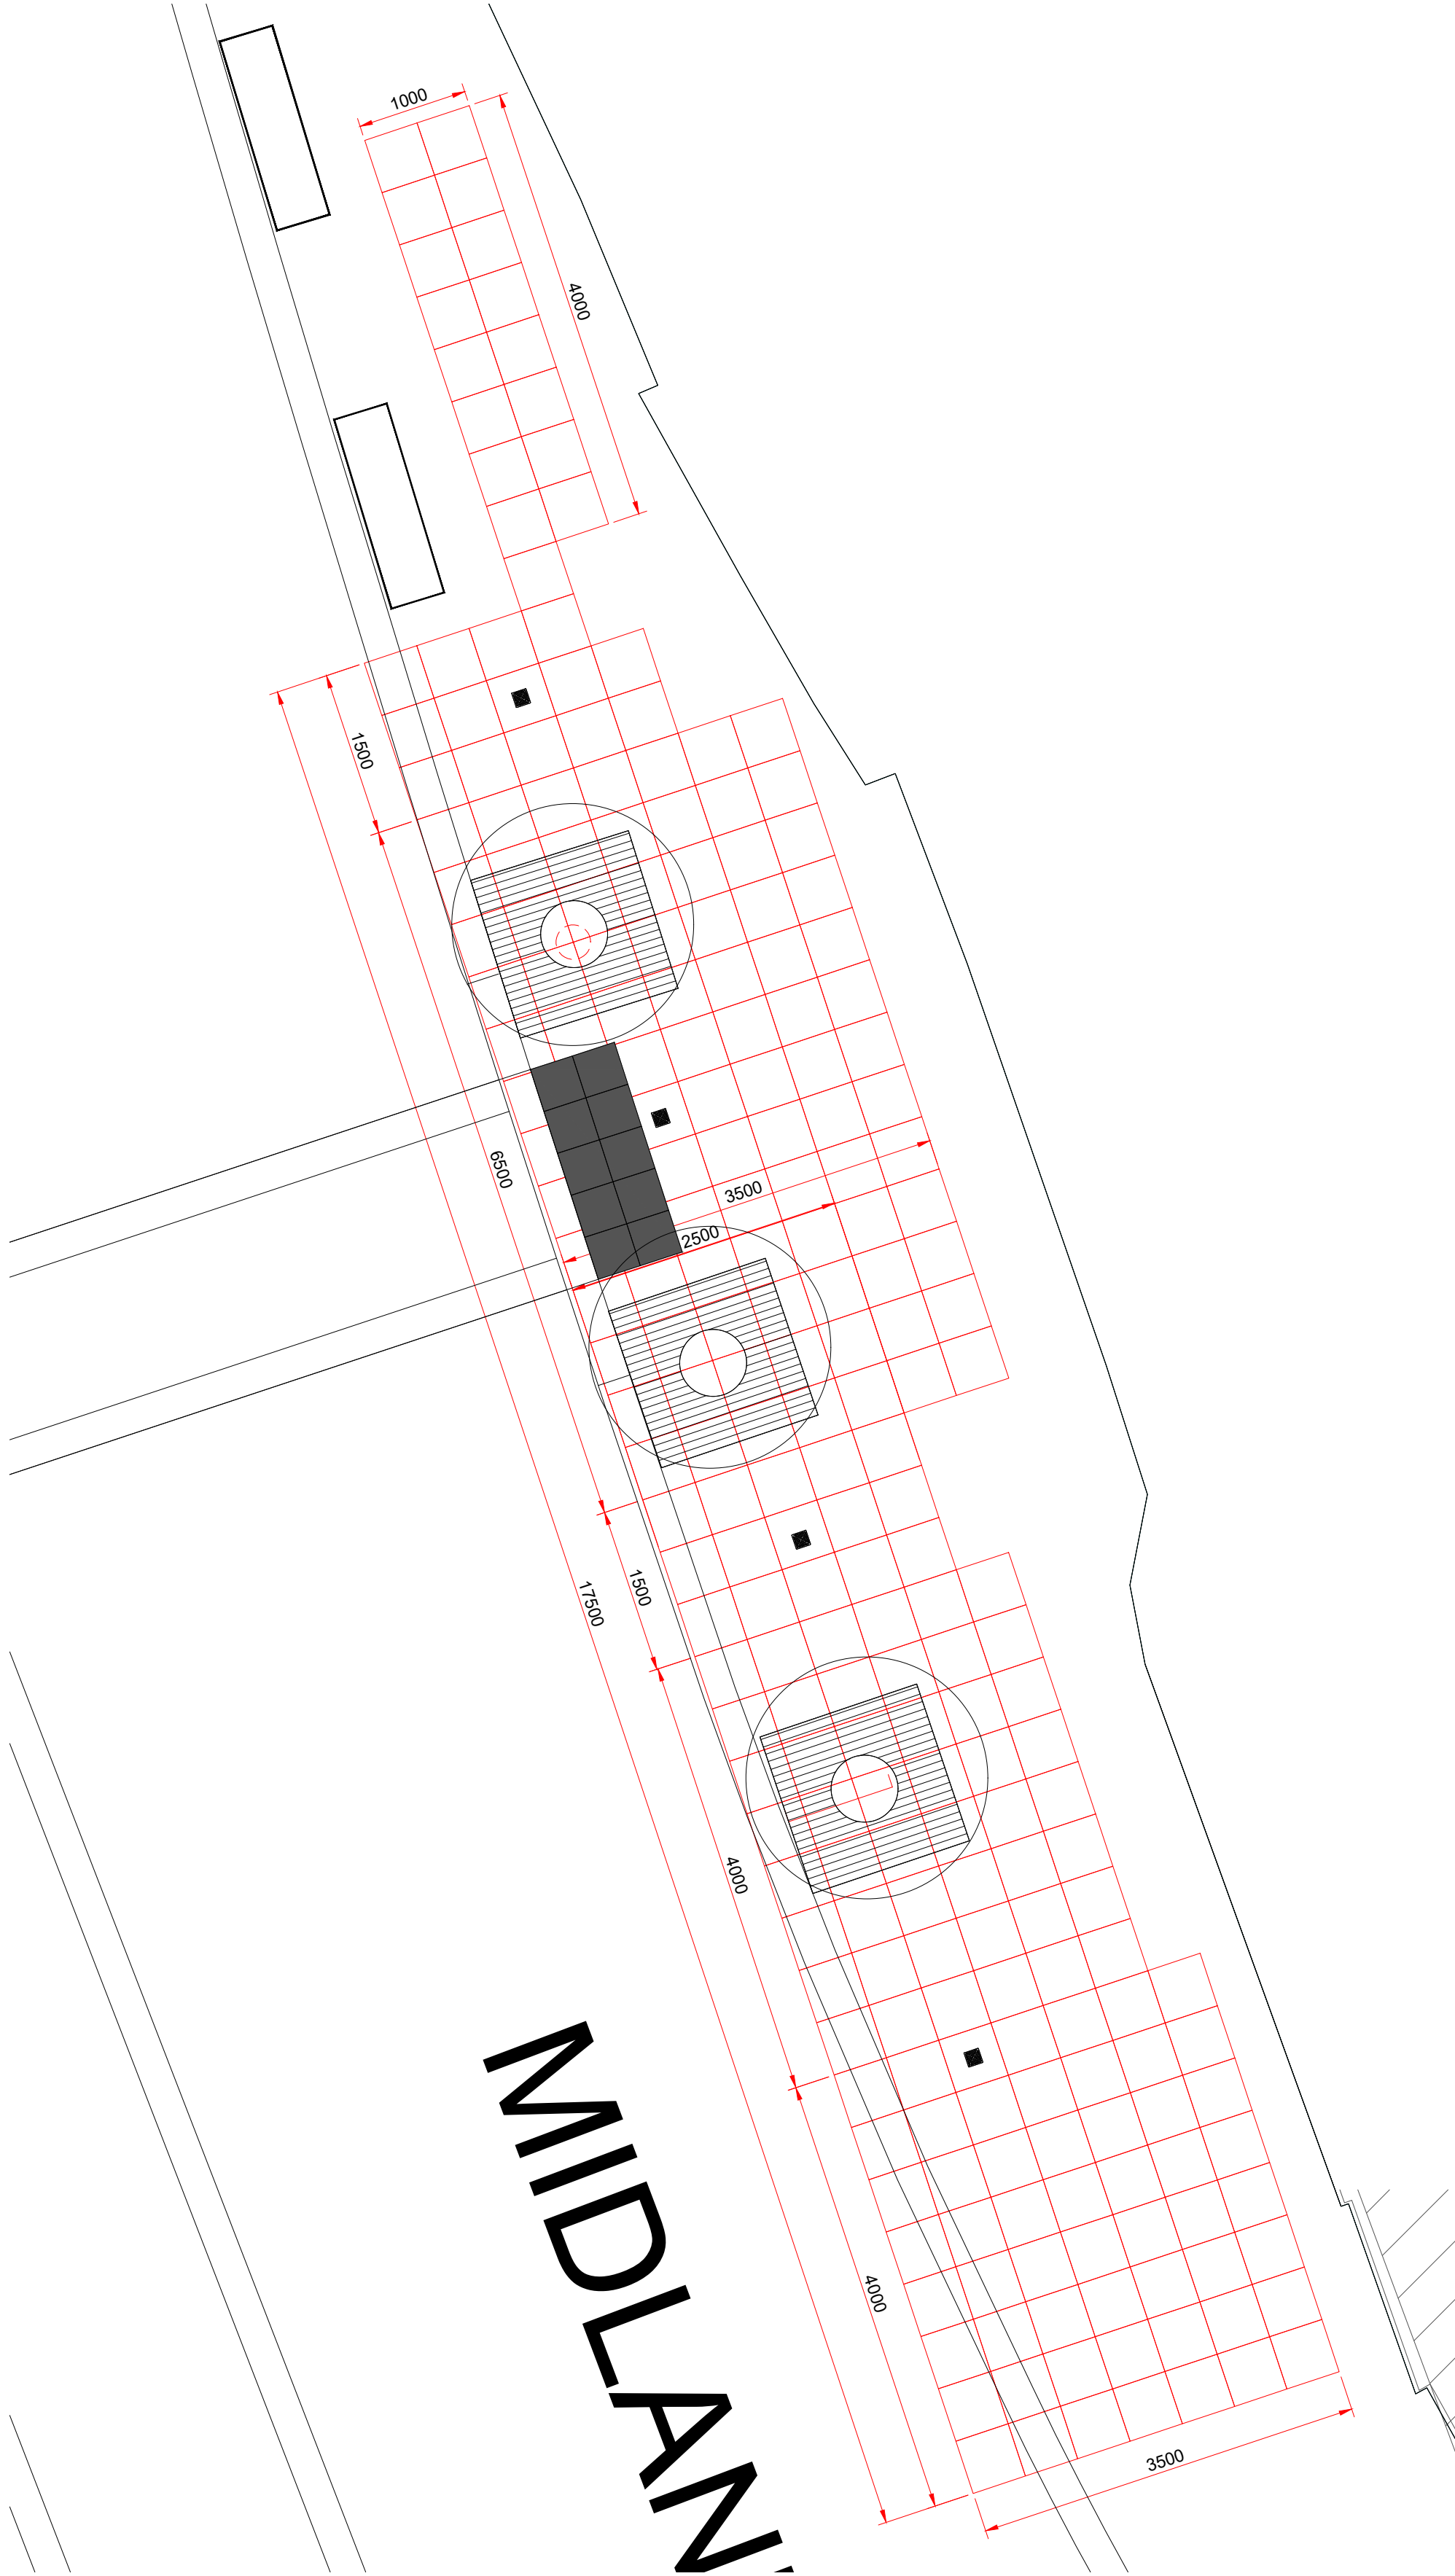

KEY PLAN
Scale - 1:500

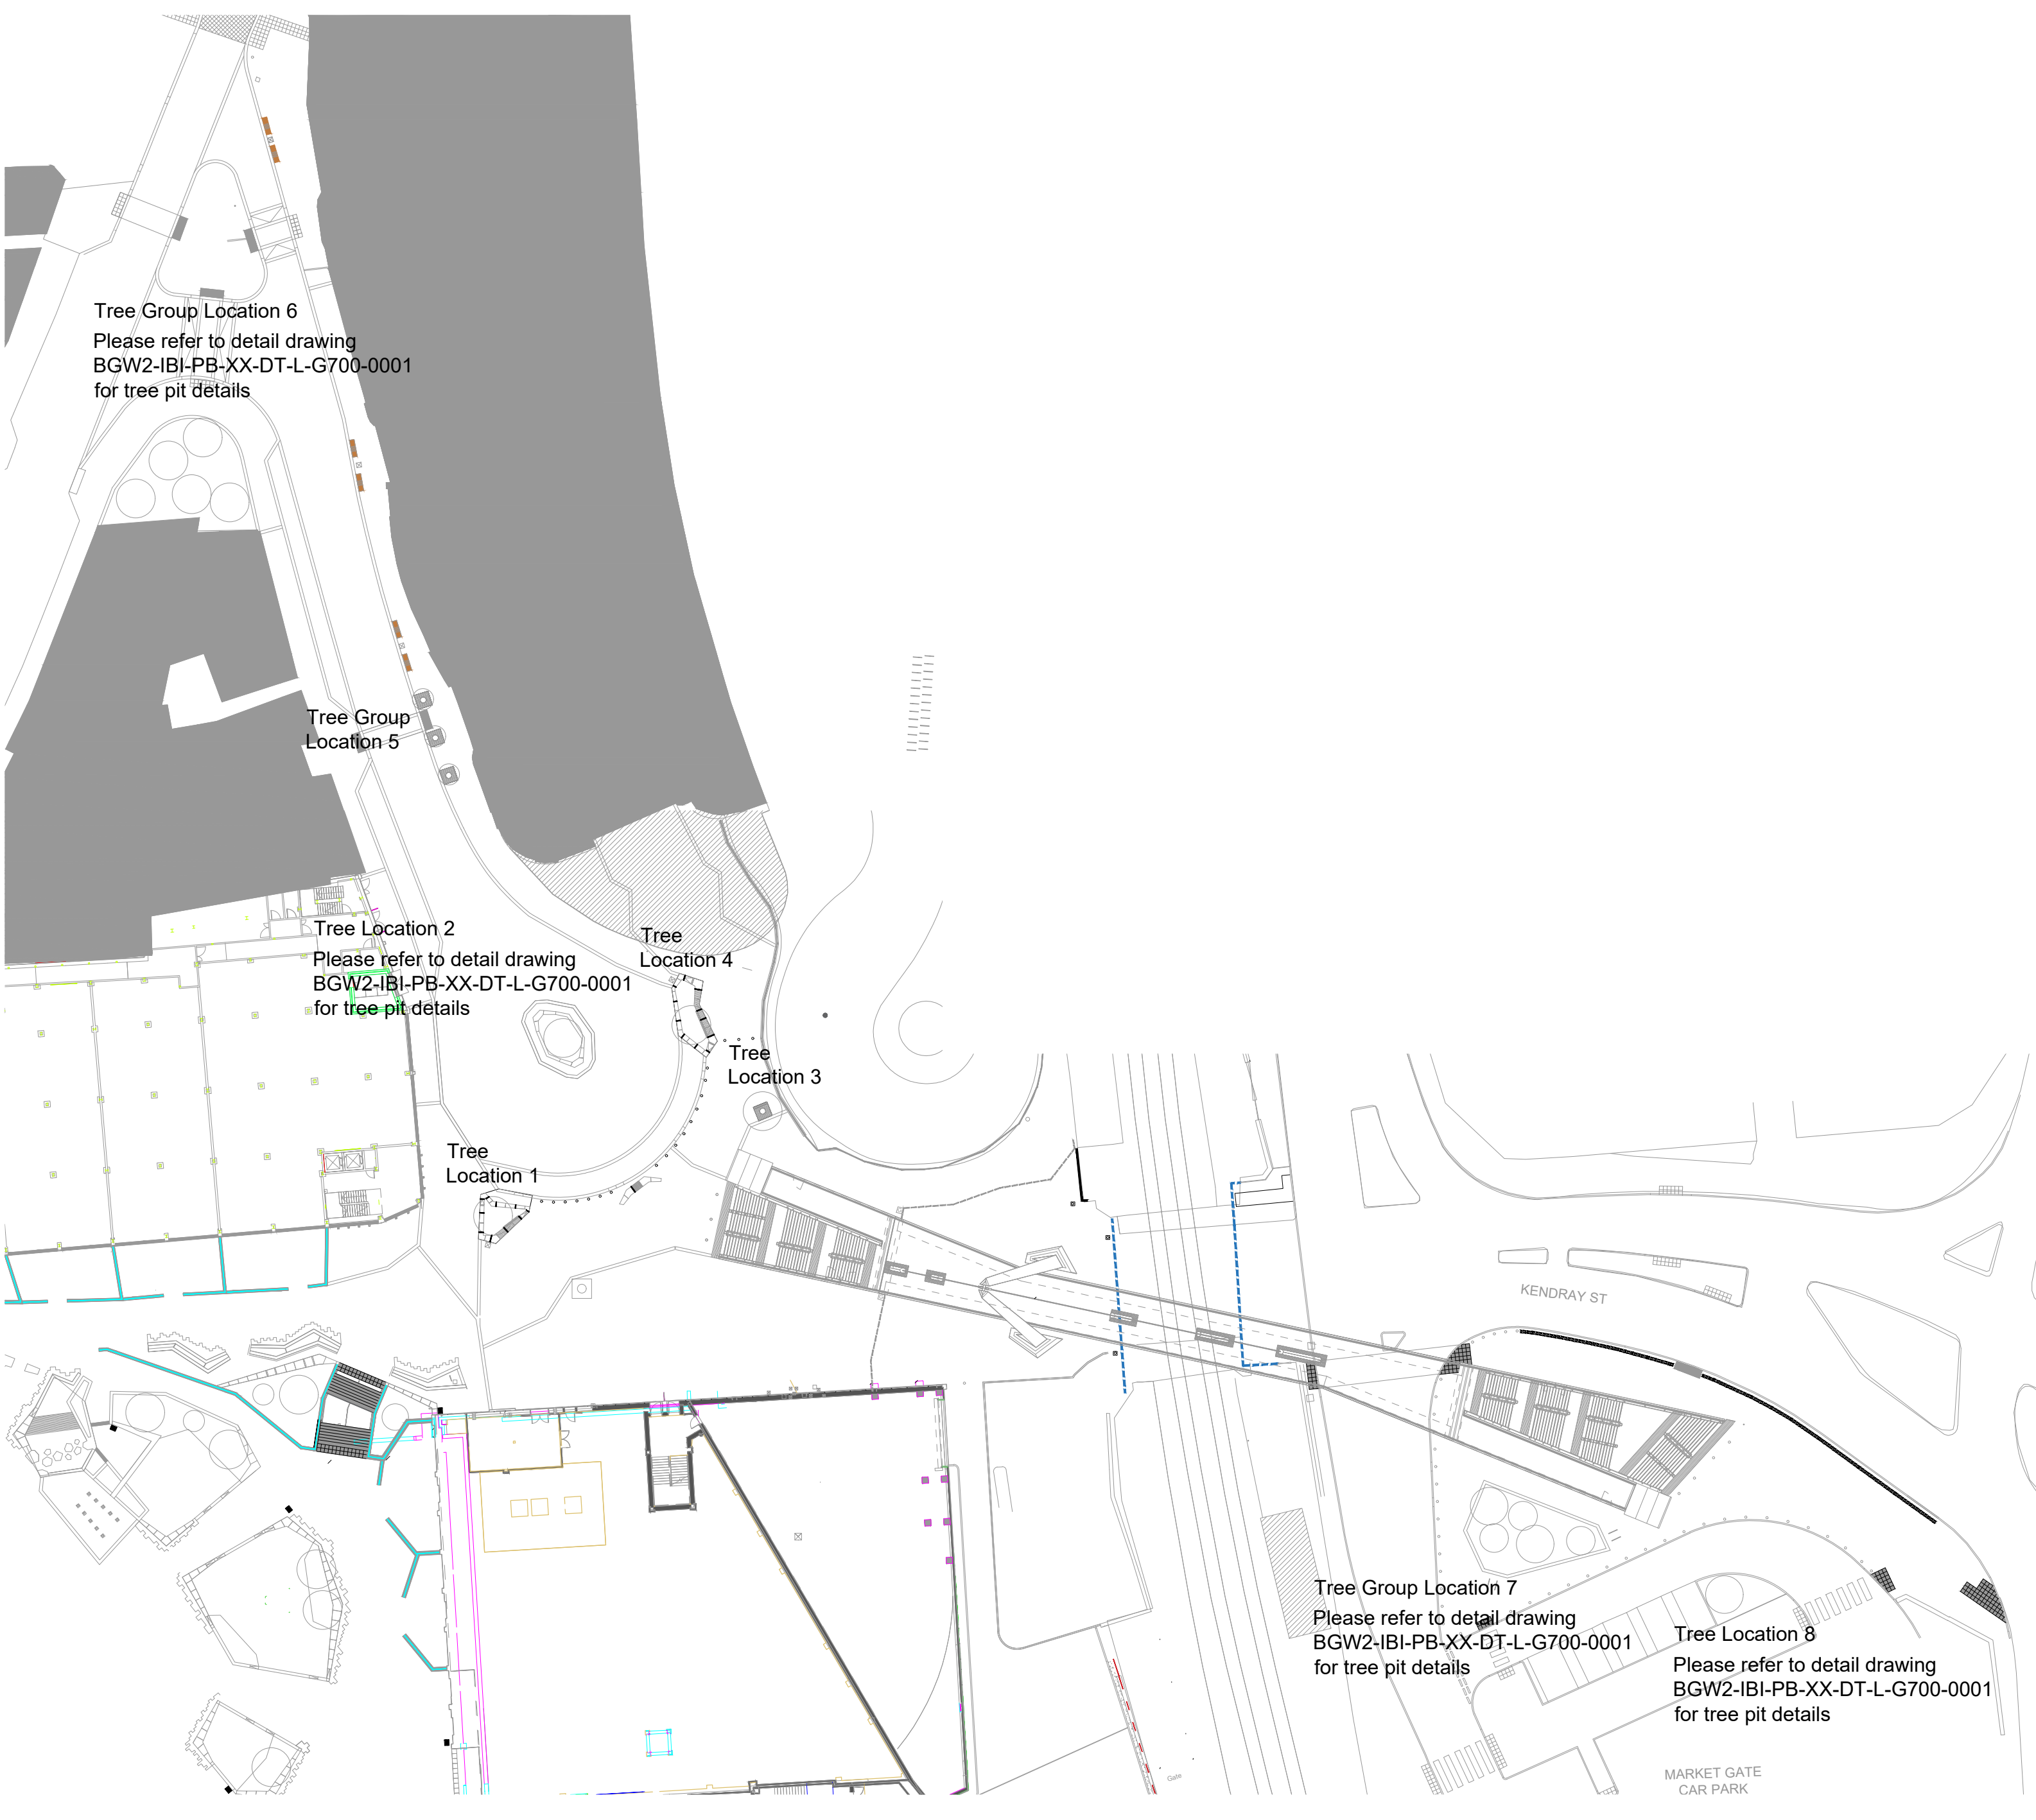

002	08/10/22	Issued for planning condition purposes	DW	DW
001	05/04/22	First Issue	DW	DW
Rev	Date	Revision Notes	Dr	Rv

Client/ Contractor

Intelligence Buildings Infrastructure
www.ibgroup.com

BARNESLEY PUBLIC REALM

Drawing Title
CELL SYSTEM TREE PIT DETAIL - TREE LOCATION 5

Job Number
51268

Drawing Originated Date
05/04/22

Scale@A0
VAR

Purpose
PLANNING

Drawing Number
BGW2-IBI-PB-XX-DT-L-G700-0012

Revision
C02