


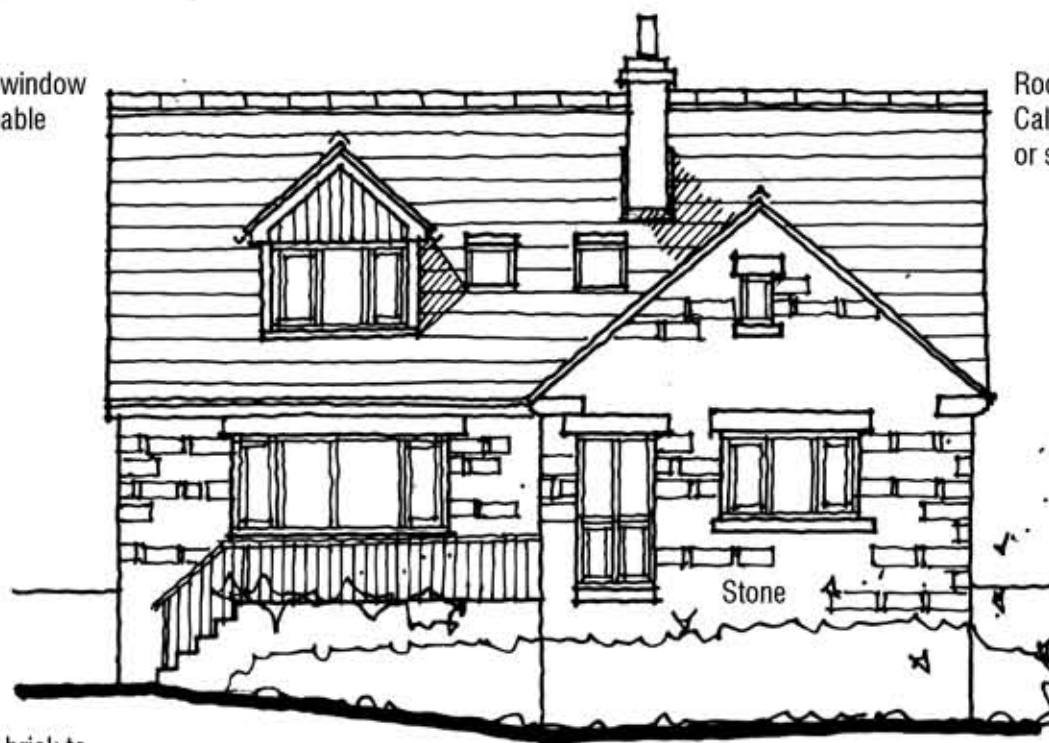


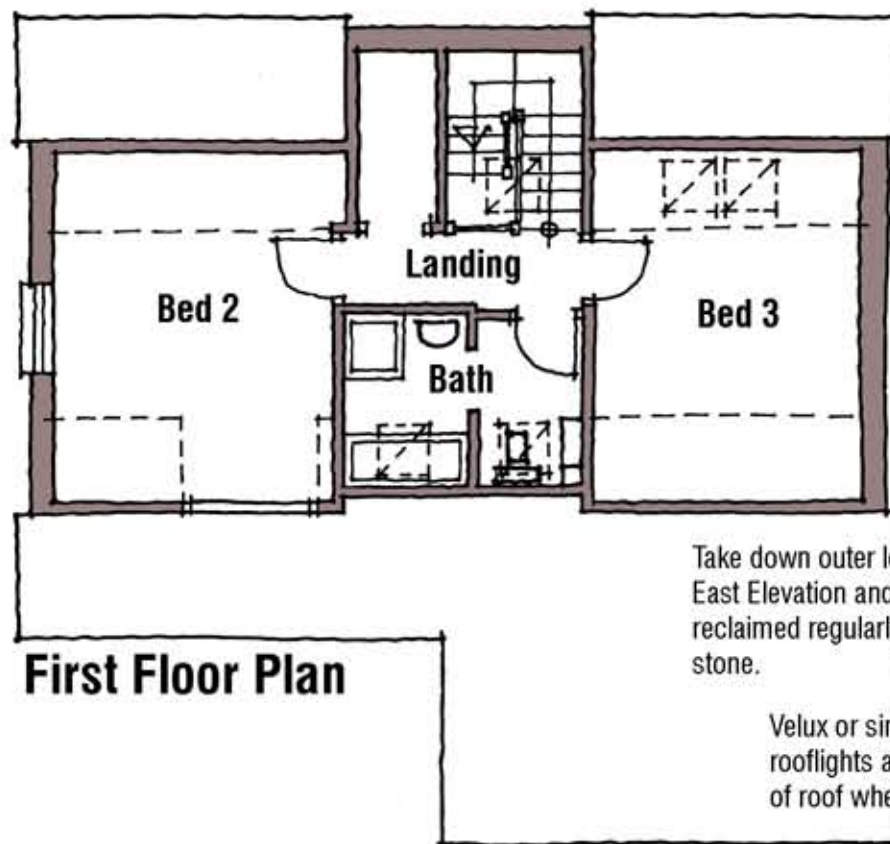

East Elevation

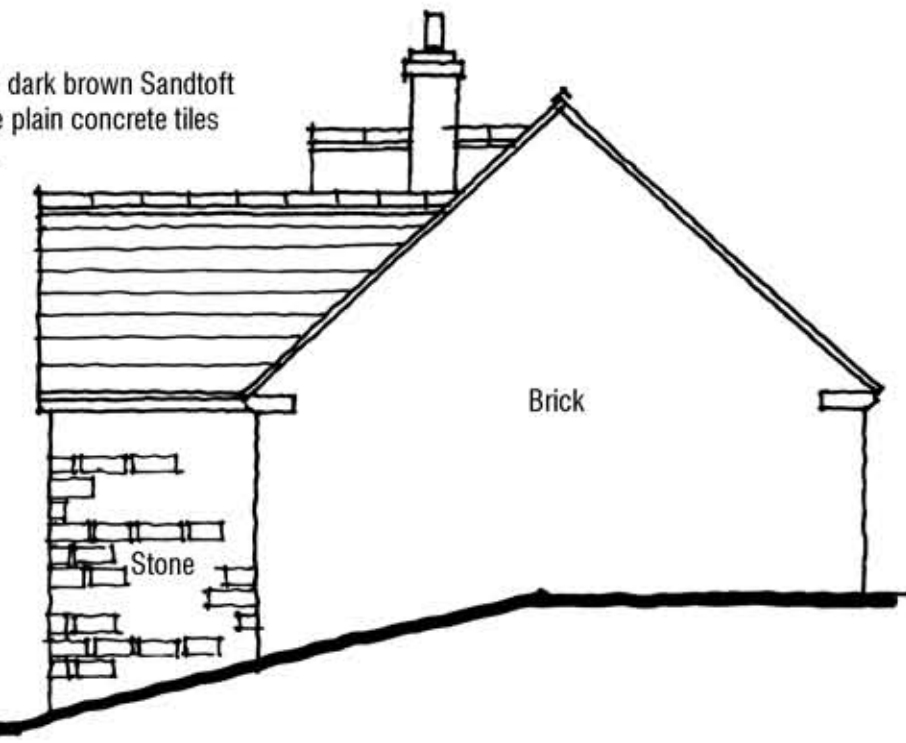


North Elevation

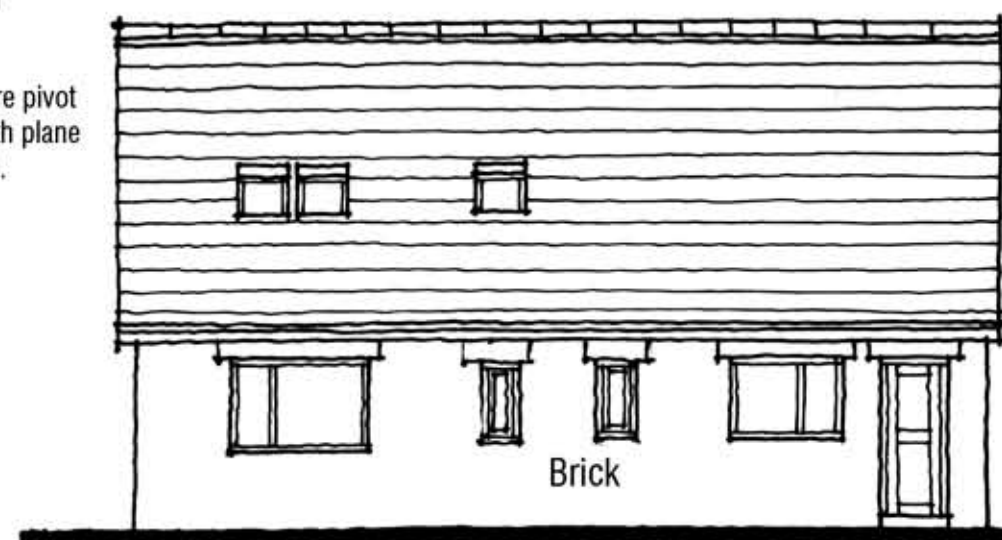

West Elevation

White upvc gutters and rainwater pipes with white soffits and fascias to match existing.

White upvc window and door frames to match existing.

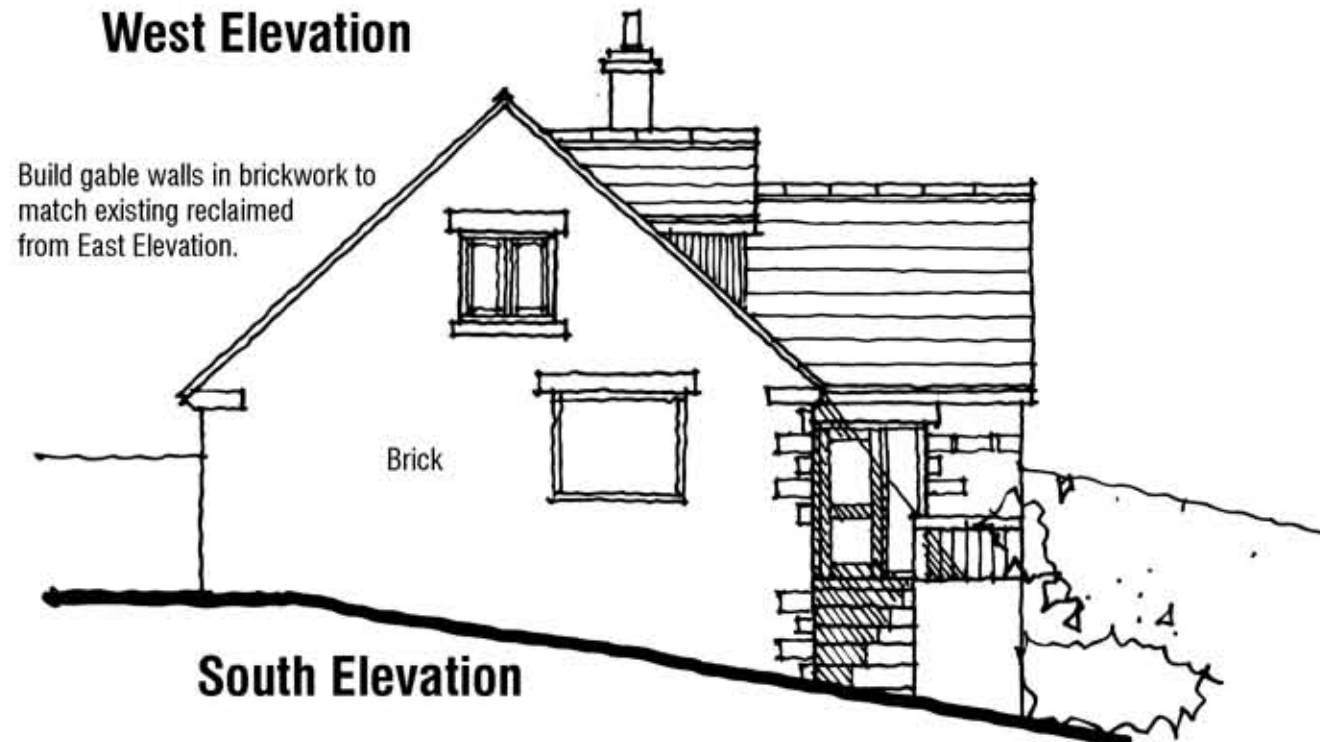

South Elevation

Build gable walls in brickwork to match existing reclaimed from East Elevation.

57 HIGH STREET
SILKSTONE
BARNLEY
S75 4JR

PROPOSALS

PLANS AND ELEVATIONS

mboothdesign
architectural design and building consultants

Fairfield House
Berneslai Close Barnley
S70 2FL
T: 01226 286256
M: 07881898300
E: mboothdesign@btconnect.com

Scale	1:100@A3	Drawn	MJB
Date	Jan 2014	Ref.	12.62
Dwg No.	P2 A	Rev.	
Copyright mboothdesign. All dimensions in millimeters unless otherwise stated. Dimensions for setting out in existing buildings are to be checked and verified on site.			