


WESTMOOR CRESCENT
EXISTING CROSSOVER.
EXISTING HARDSTANDING
1.8m high panel fence
16
18
SITE
LONGSIDE WAY
BLOCK PLAN (1:500 APPROX)
WEST MOOR CRESCENT
18
SITE
LONGSIDE WAY
LOCATION PLAN (1/1250 APPROX)

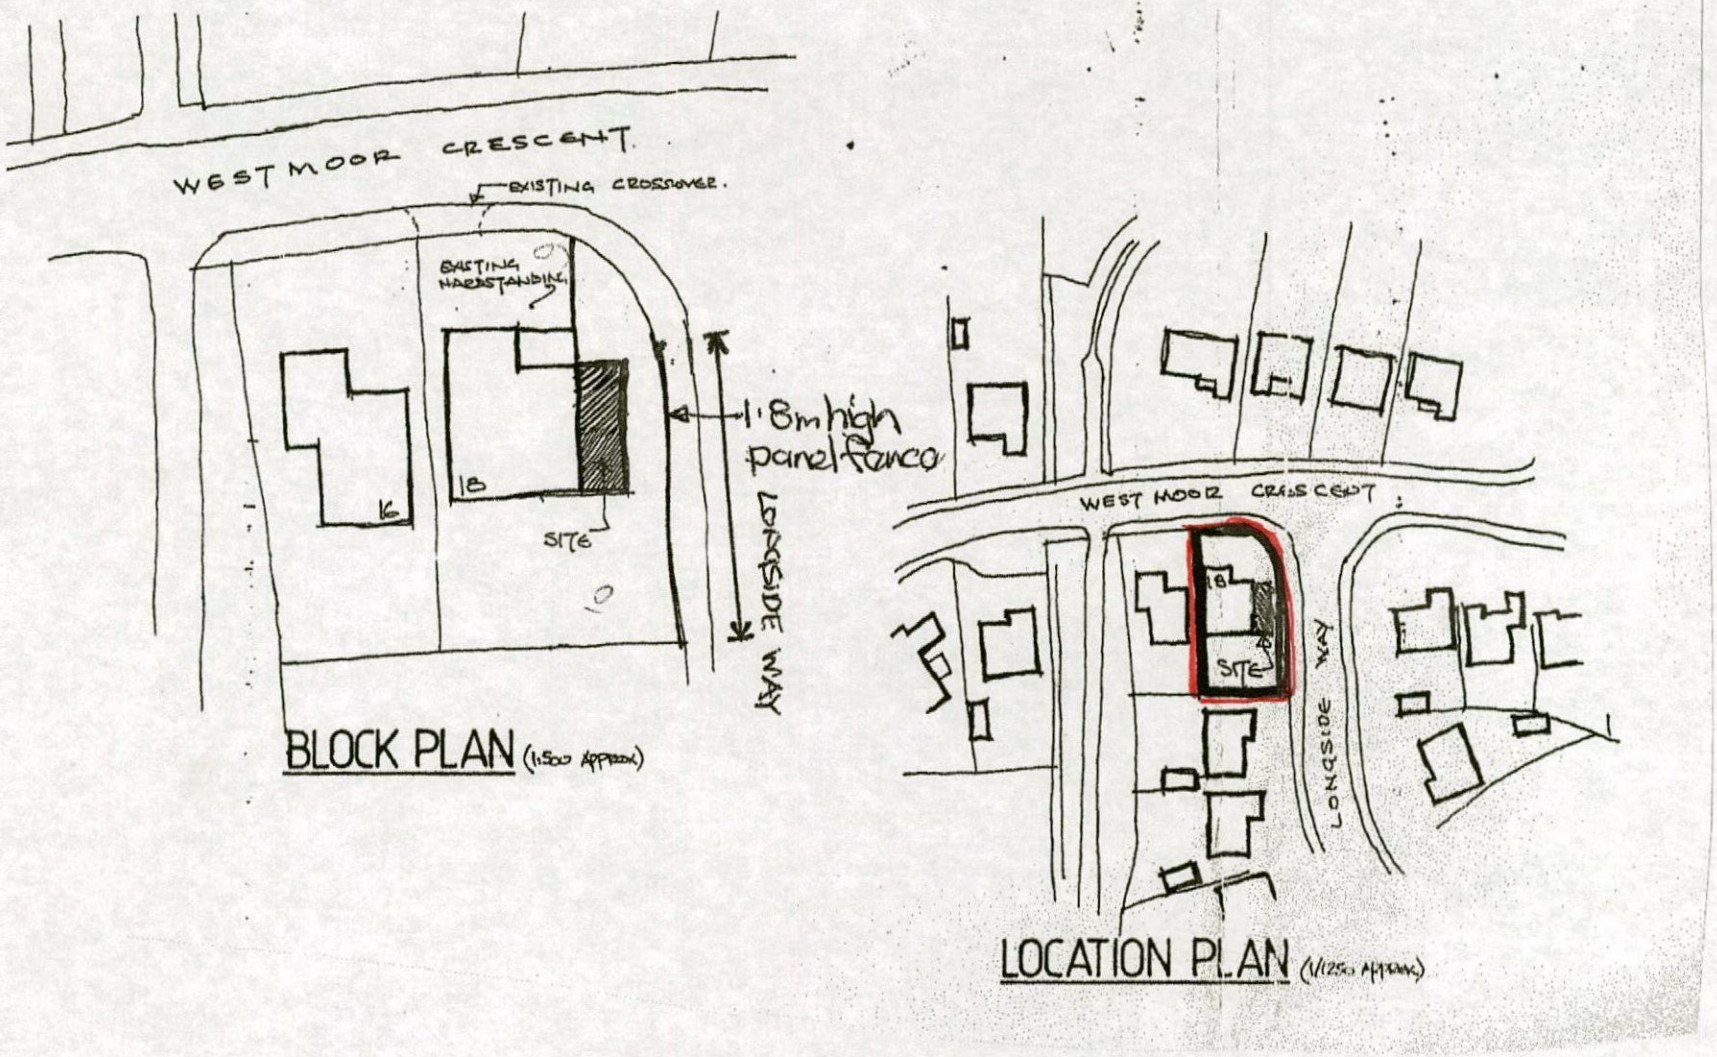


GROUND FLOOR

extent of 1.8m high fencing reduced to 1500mm & 1200mm


BOUNDARY FENCE- 1.8m high with bwk post & dwarf wall with timber shiplap horizontal boarded infill panels,
ROOF- concrete interlocking tiles to match existing
WALLS- brickwork to match existing

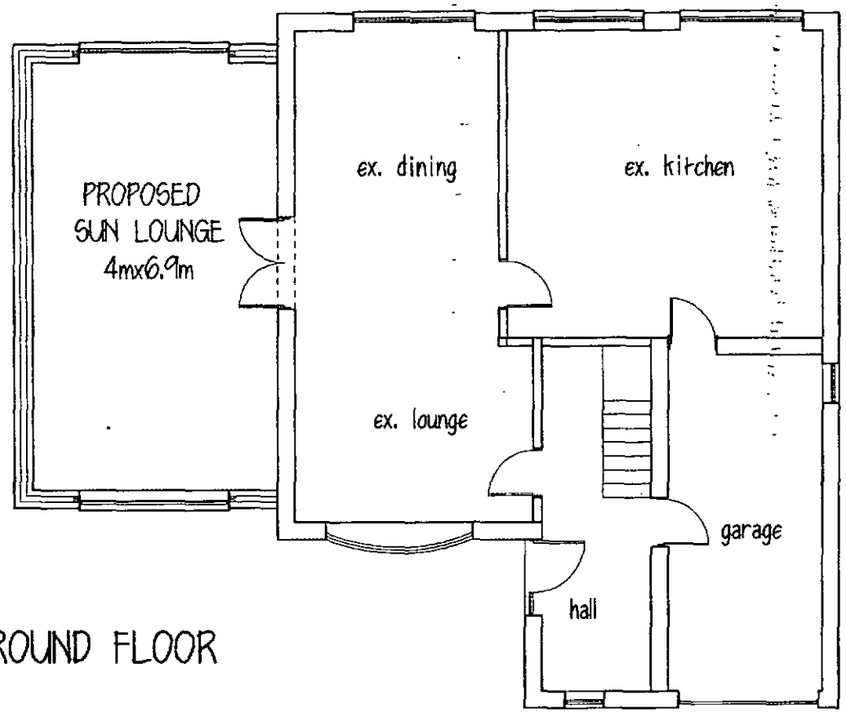


REAR ELEVATION

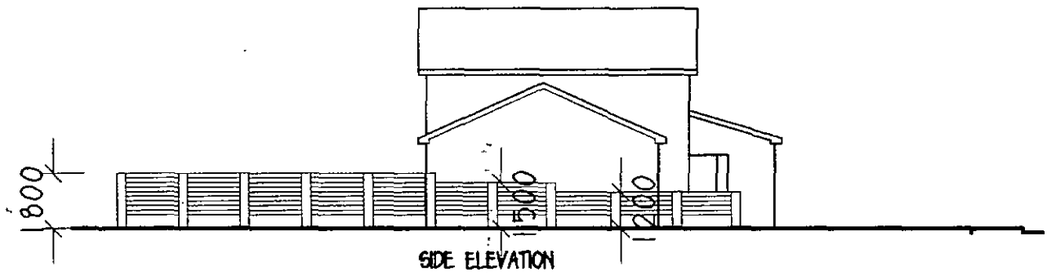

SIDE ELEVATION

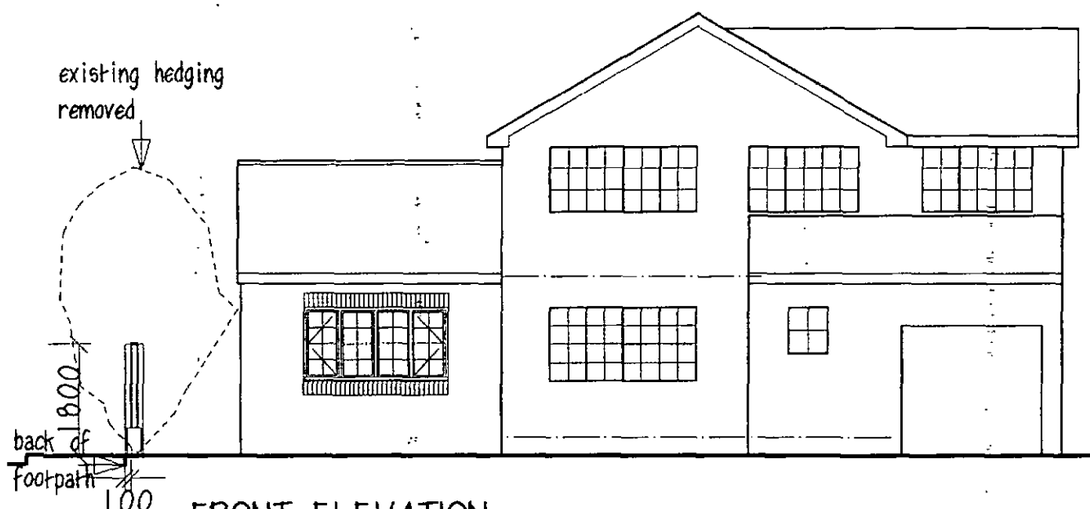

FRONT ELEVATION

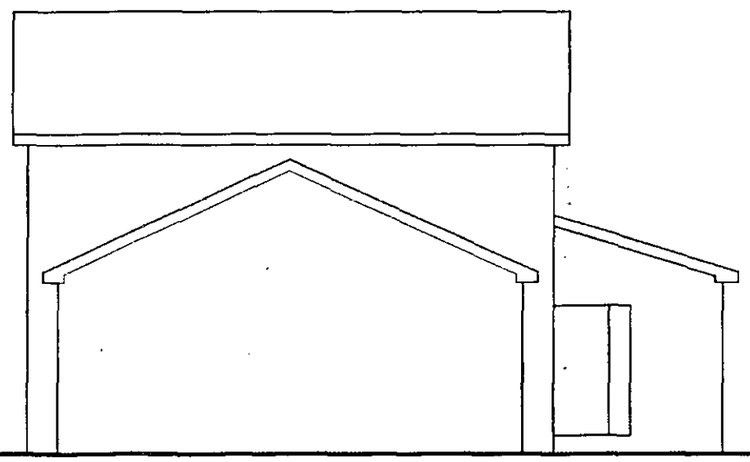

SIDE ELEVATION


Dr K. T. BIRINDER

PROPOSED SIDE EXTENSION
18 WESTMOOR CRES.
POGMOOR

PLAN & ELEVATIONS


1:100,1:200@A3 AUG.12 Rev C

Peter Thompson
M.B.I.A.T.
Linwood
Barnsley Road
Dodworth
Barnsley S753JR
tel & 01226
fax 201391

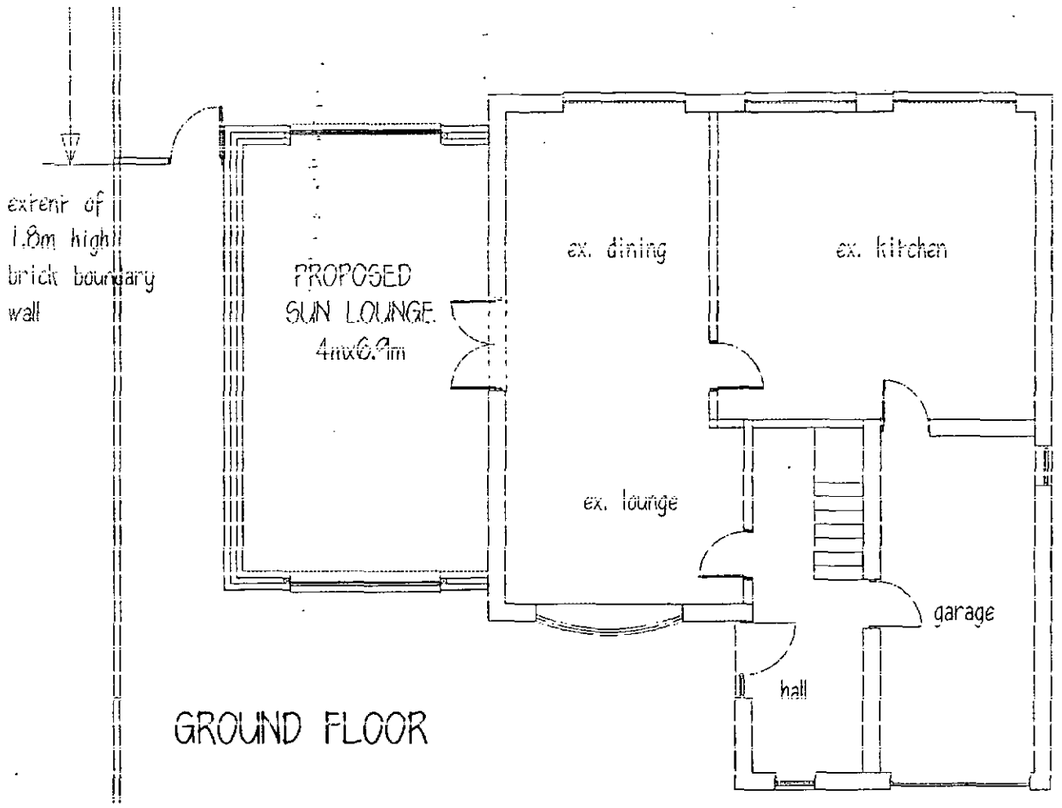


GROUND FLOOR


BOUNDARY FENCE- 1.8m high brick wall with contrasting brick panels and coping
ROOF- concrete interlocking tiles to match existing
WALLS- brickwork to match existing

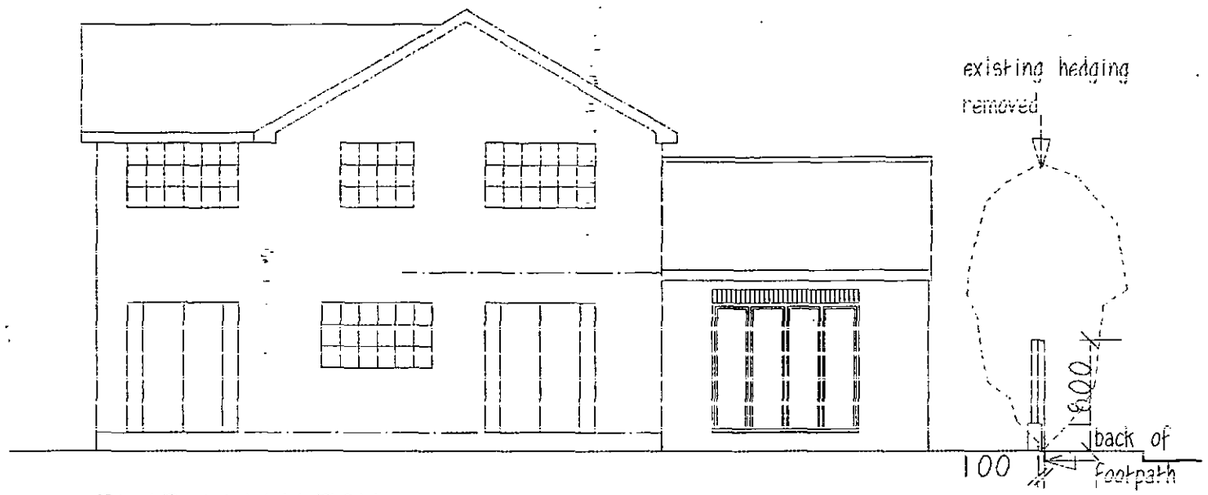


REAR ELEVATION

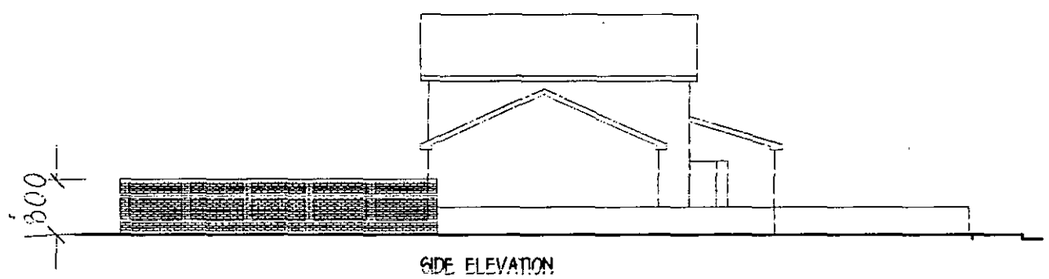

SIDE ELEVATION

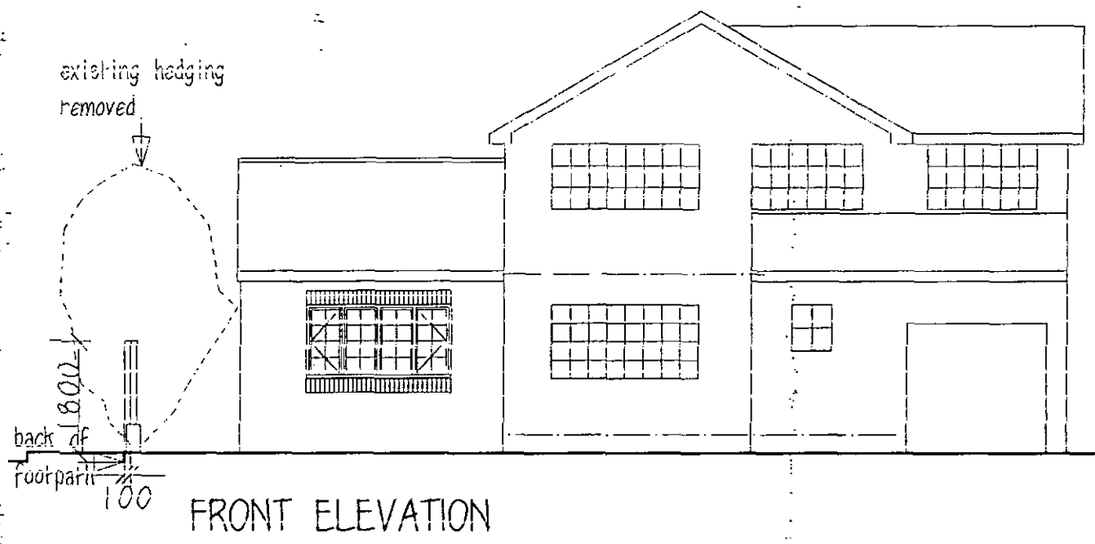

FRONT ELEVATION

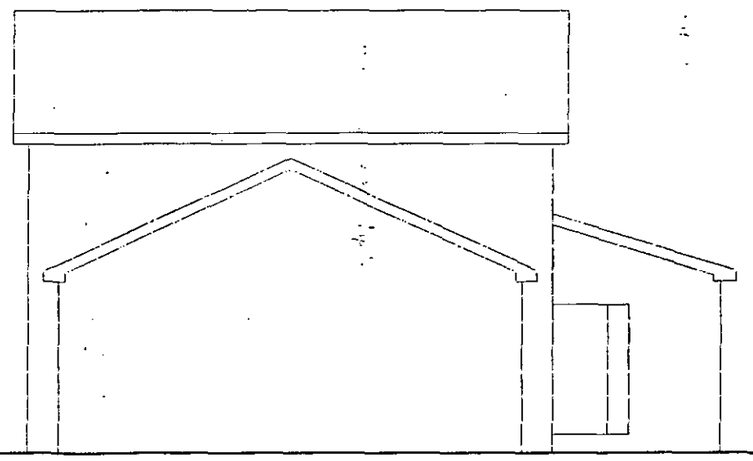

SIDE ELEVATION

Dr K. T. BIRINDER

PROPOSED SIDE EXTENSION
18 WESTMOOR CRES.
POGMOOR

PLAN & ELEVATIONS

1:100,1:200@A3 AUG.12 Rev D

Peter Thompson
M.B.I.A.T.
Linwood
Barnsley Road
Dodworth
Barnsley S753JR
tel & 01226
fax 201391