



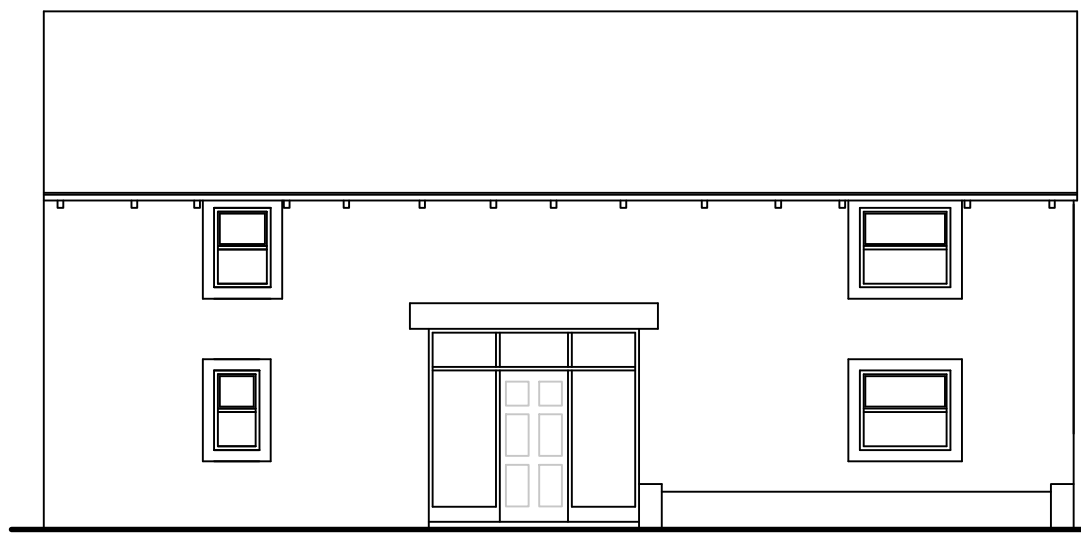


EXISTING FRONT ELEVATION

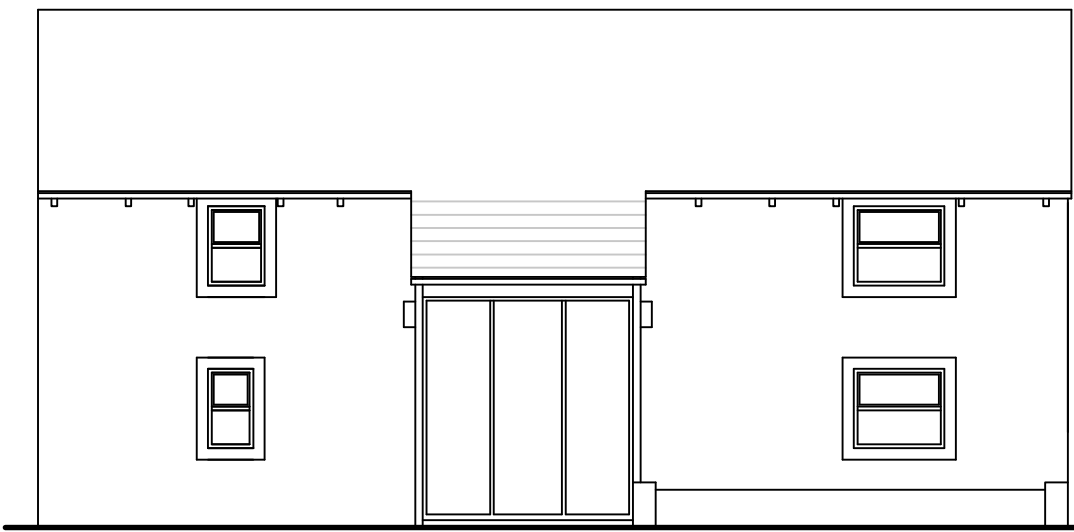


PROPOSED FRONT ELEVATION


New Front porch to be constructed in dark stained timber to match existing frames, self cleaning glass and stone roof slates to match existing.

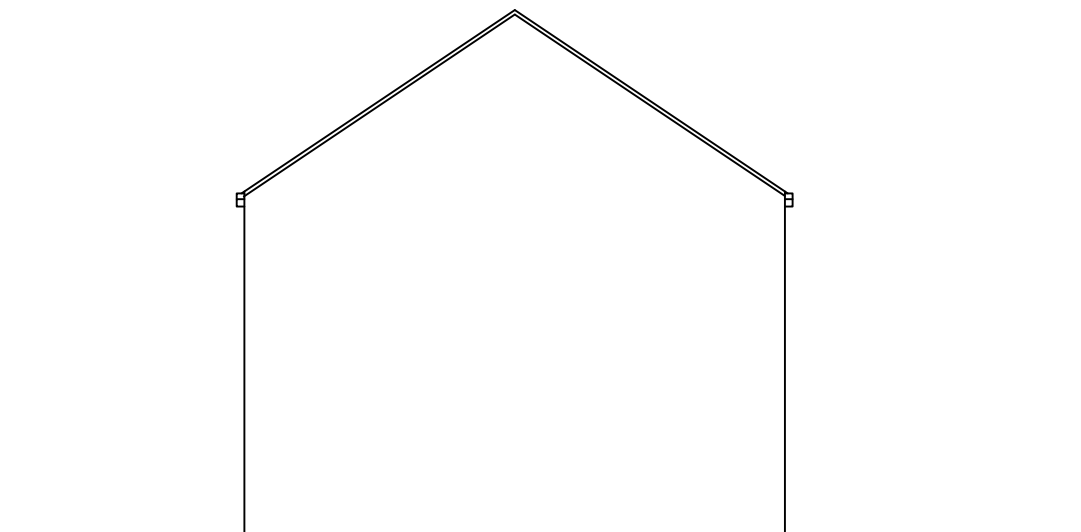



EXISTING SIDE ELEVATION

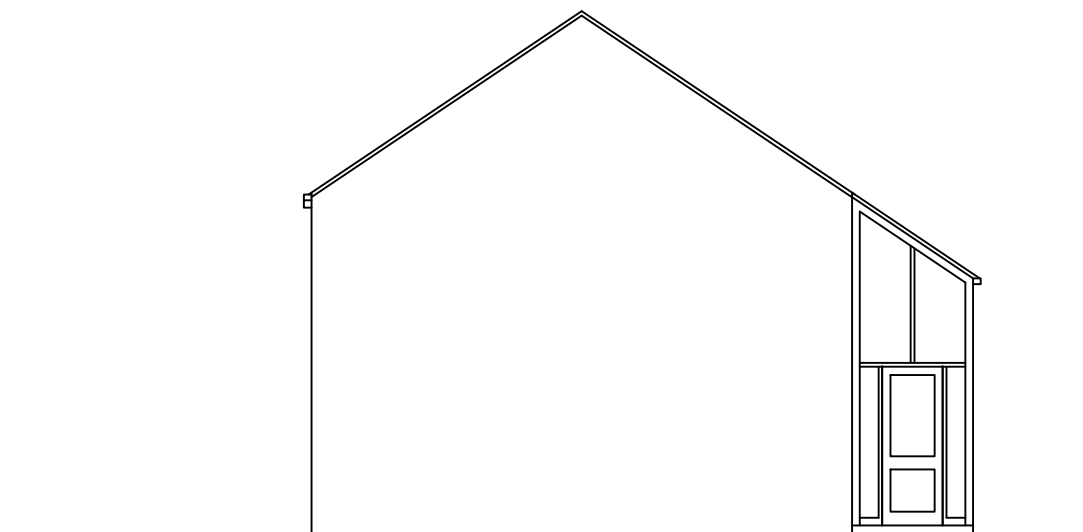


PROPOSED SIDE ELEVATION

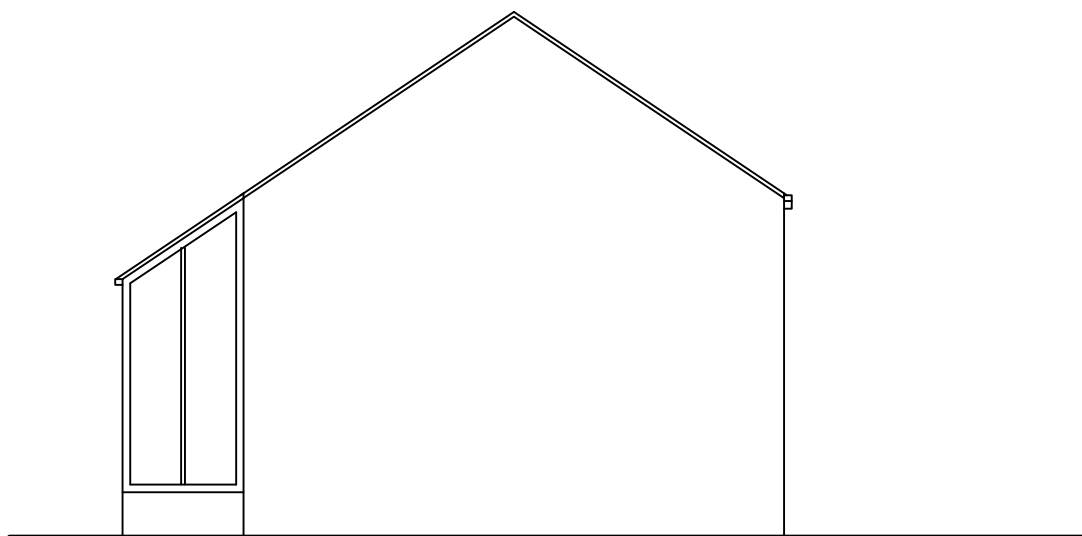

PROPOSED SIDE ELEVATION

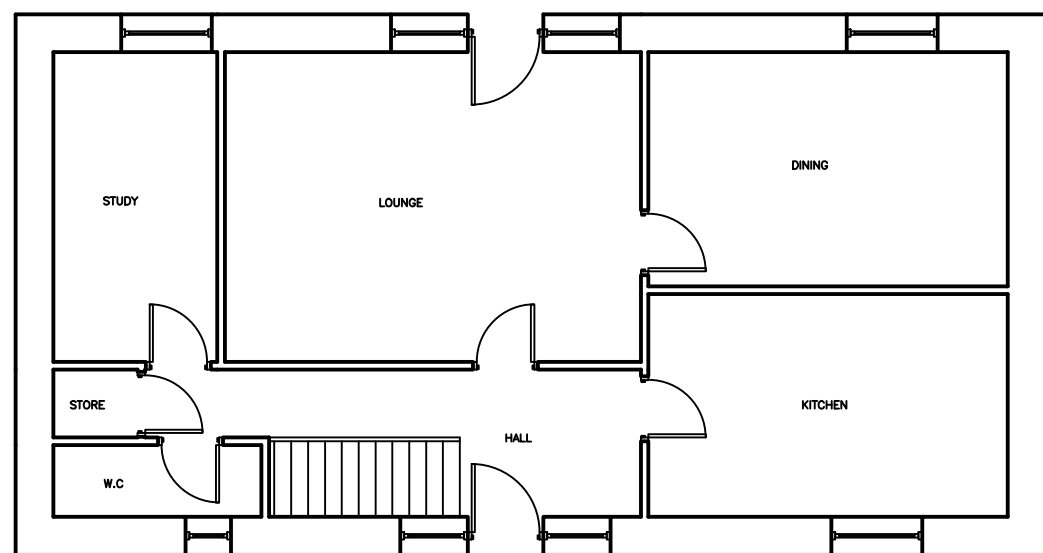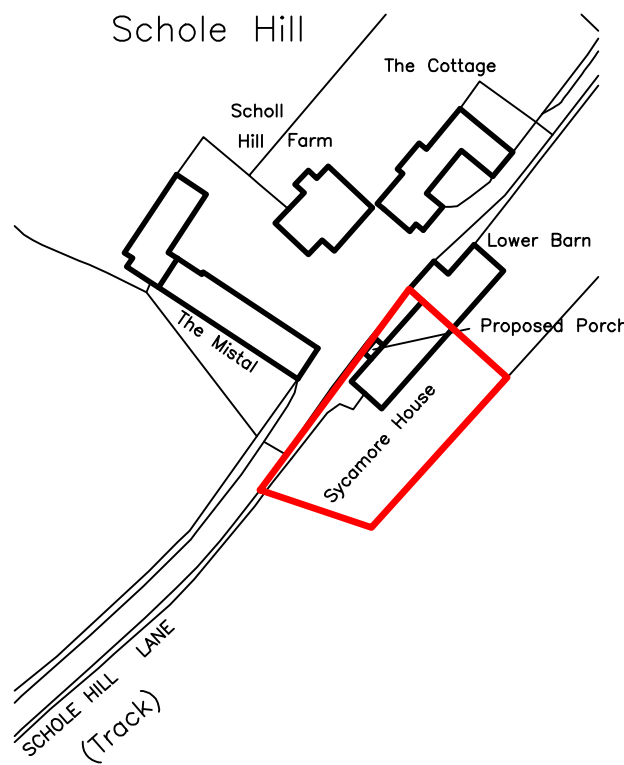


EXISTING PLAN

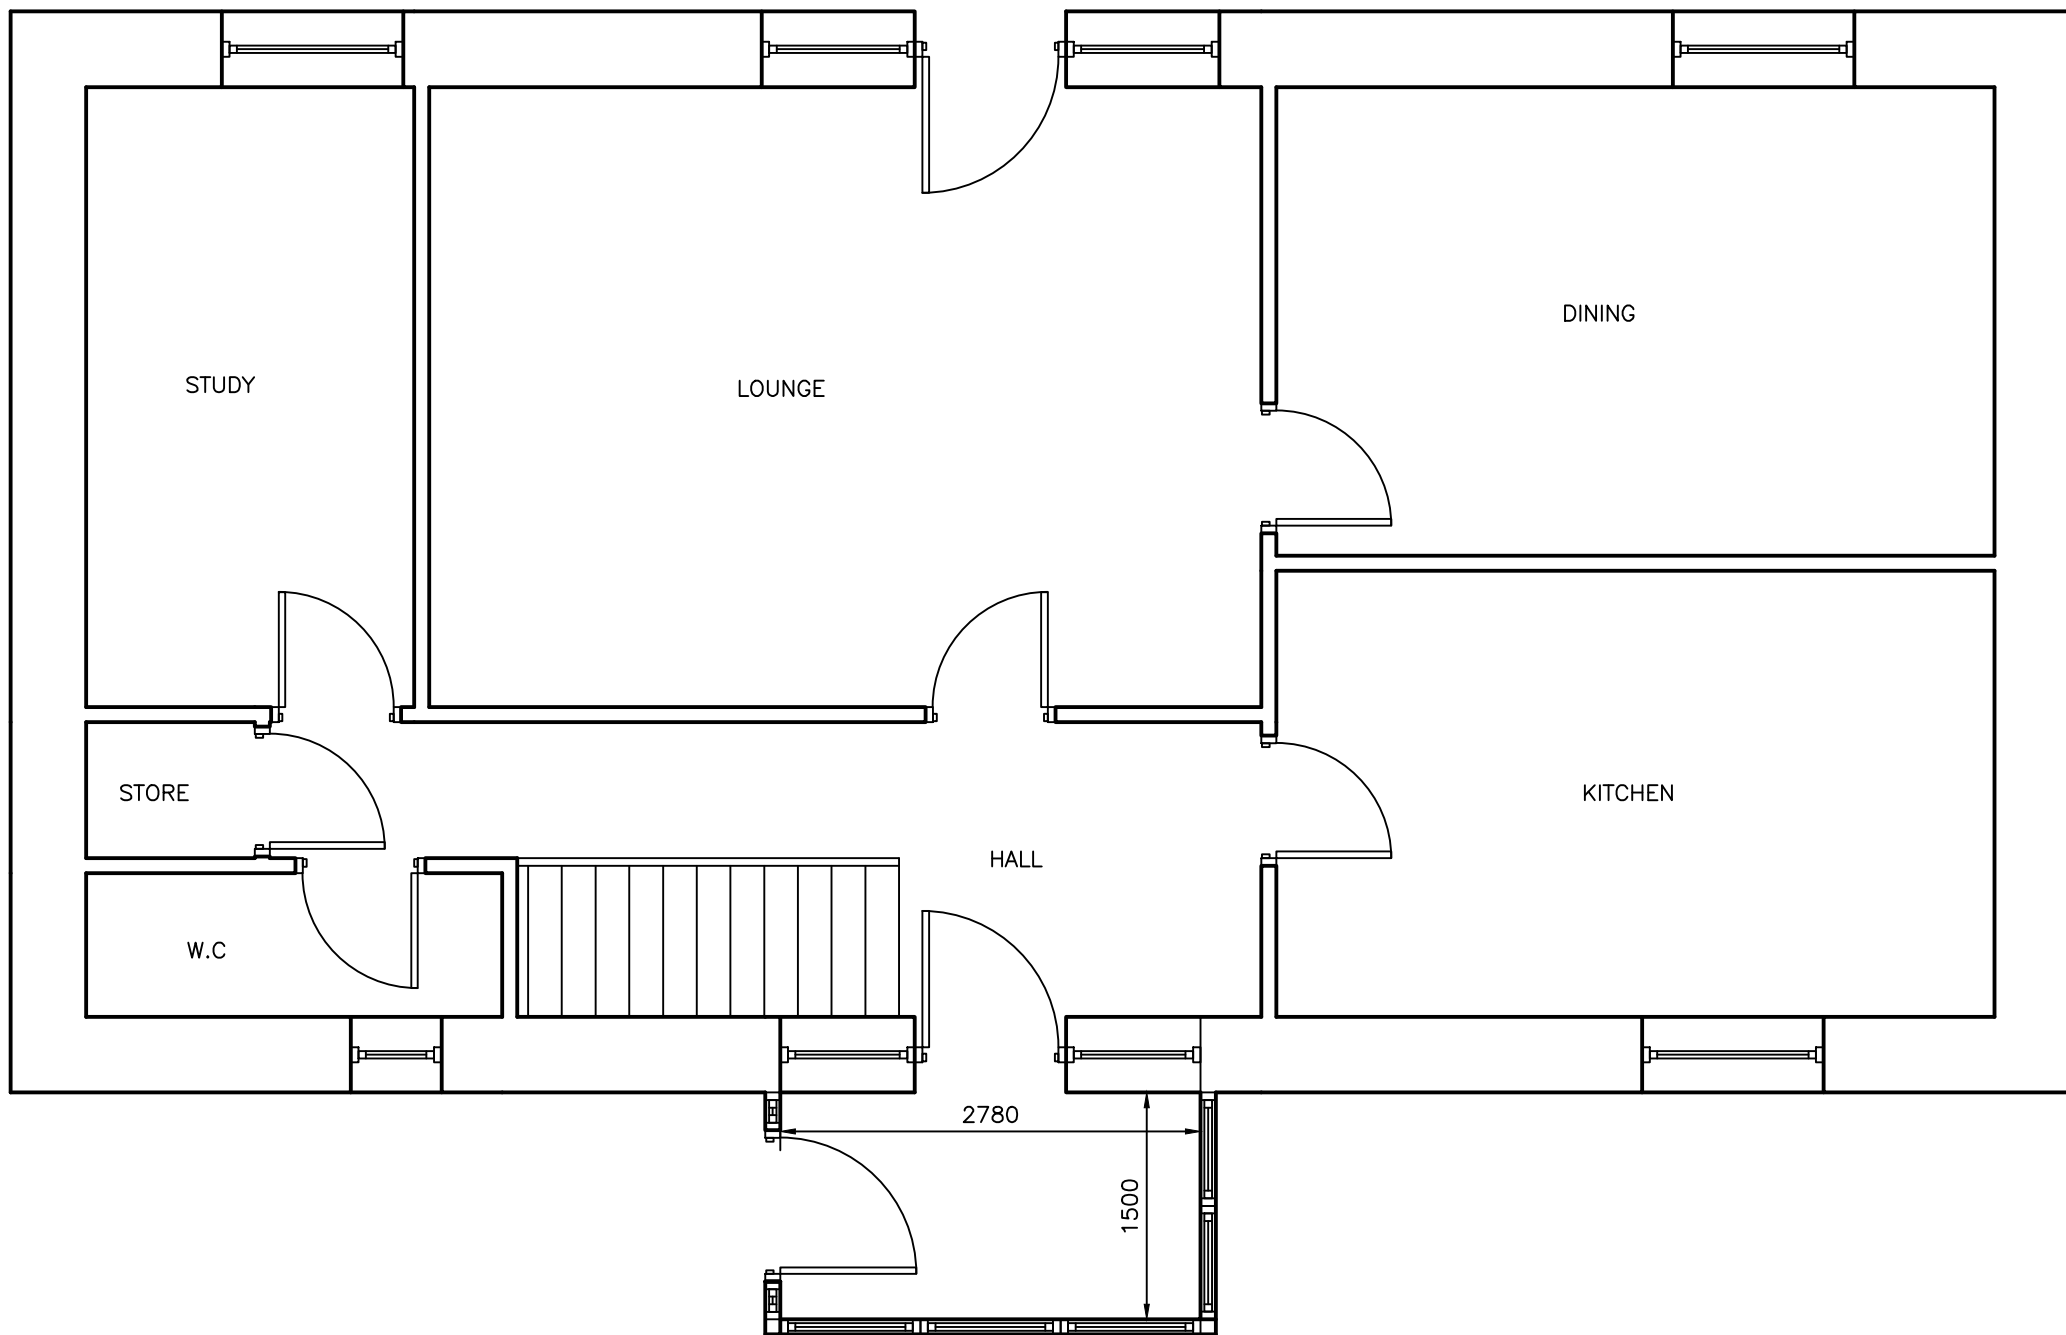

PROPOSED PLAN

Actual depth of foundations to be determined on site.
All work to be to the satisfaction of the local authority.
All dimensions to be checked on site and any discrepancies must be notified immediately.
All dimensions are in millimetres unless otherwise stated.
Information given on this drawing is subject to local authority approval.
Do not scale this drawing.

PROJECT
MANAGEMENT
services

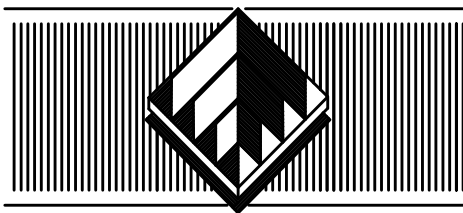

CHARTERED BUILDING CONSULTANTS

4 HUDDERSFIELD ROAD, BARNLEY, SOUTH YORKSHIRE S70 2LT
TELEPHONE (01226) 286276

FAX (01226) 731265 E-mail: info@pmsdesign.co.uk

CLIENT

MR & MRS J. BARLTROP

PROJECT
PROPOSED FRONT & REAR PORCHES
SYCOMORE HOUSE
SCHOLE HILL LANE
PENISTONE

COPYRIGHT © Project Management Services 2010

FILE NAME	DWG.No	SCALE	DATE	DRAWN	REV.
BARLTROP.DWG	2303/01	1:100	1/2/11	DE	