


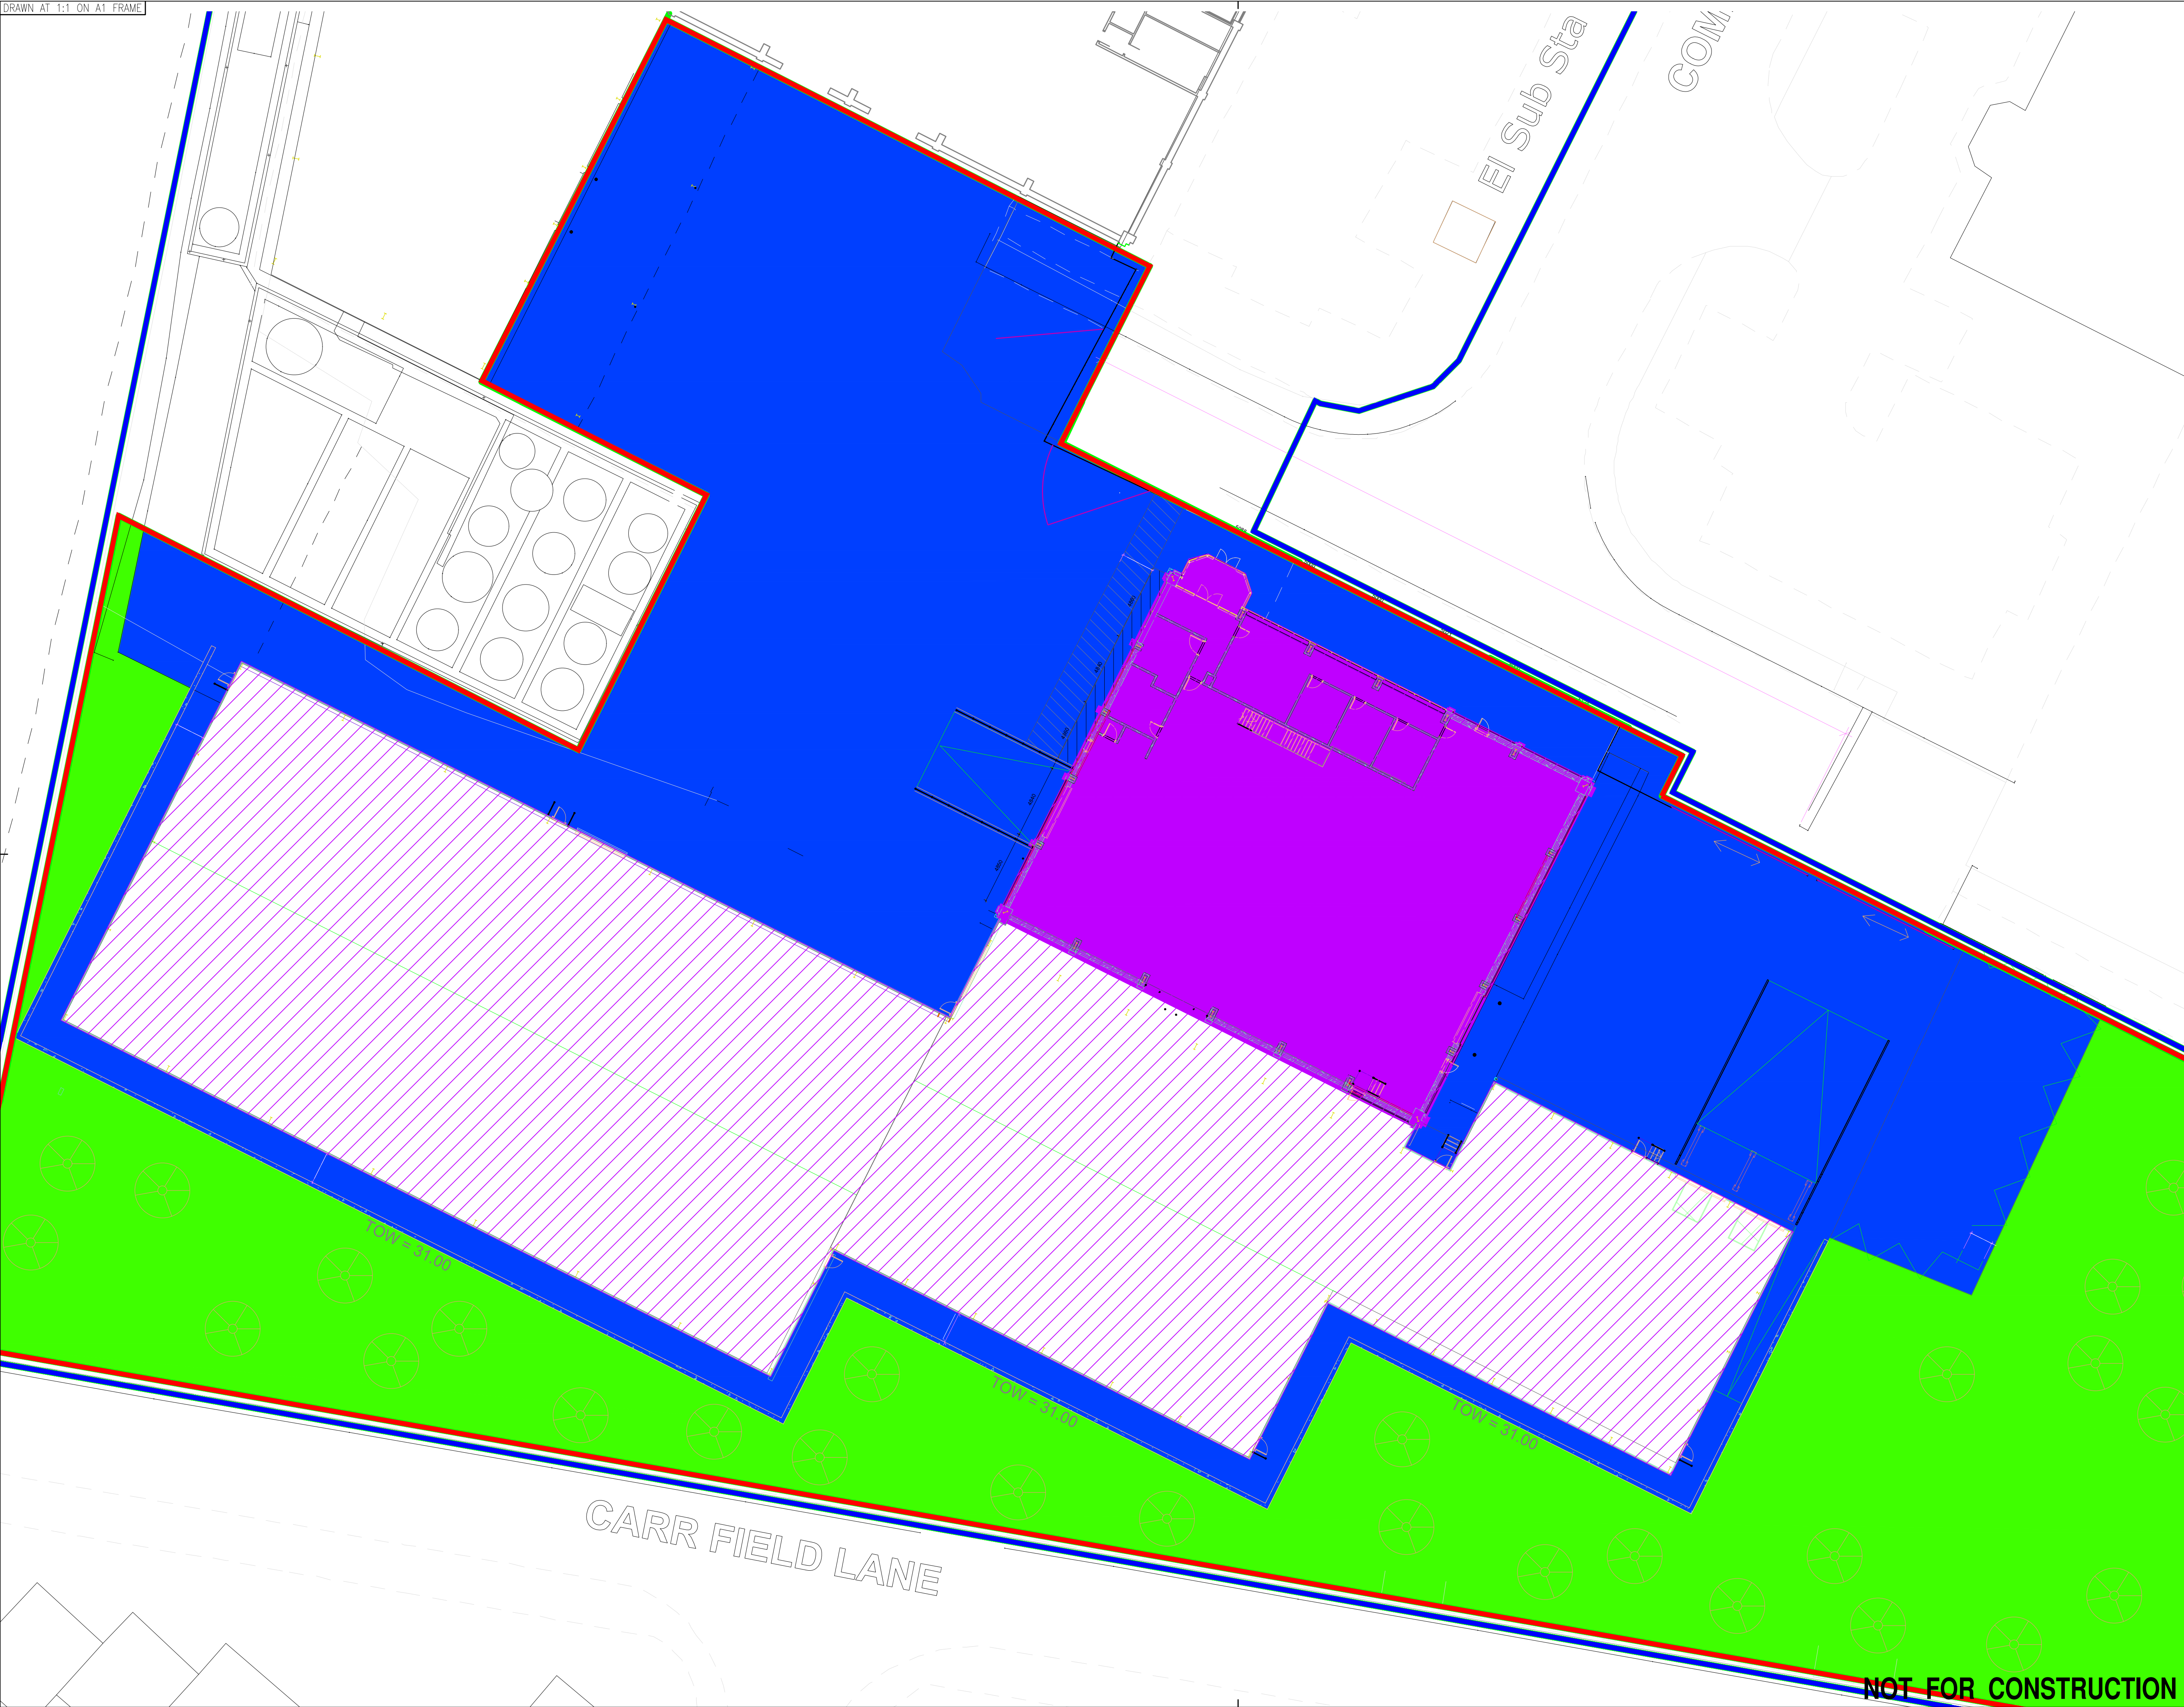

- NOTES:
- DENOTES EXTENTS OF SITE OWNERSHIP
 - DENOTES EXTENTS OF SITE (9226m²)
 - DENOTES EXISTING IMPERMEABLE BUILDING AREA (802m²)
 - DENOTES PROPOSED IMPERMEABLE BUILDING AREA (2543m²)
 - DENOTES IMPERMEABLE GROUND AREA (3274m²)
 - DENOTES PERMEABLE AREA (2617m²)

B	21/01/19	ISSUED FOR APPROVAL	DJC	MW
A	11/01/19	ISSUED FOR APPROVAL	DJC	MW

Rev	Date	Description	DR	CH
-----	------	-------------	----	----

© copyright



CONSULTING ENGINEERS
PROJECT MANAGEMENT

2 Hallam Road
Priory Park East
HULL HU4 7DY
United Kingdom

Telephone (+44) 01482 627963
Fax (+44) 01482 641736
Email info@ggpconsult.co.uk

Client
GRANVILLE OILS &
CHEMICALS LTD.

Job Title
GRANVILLE OILS

Drawing Title
PROPOSED IMPERMEABLE
AREA

Status
APPROVAL

Scale
1:200 @ A1

Date
11/01/2019

Drawn By
Daniel Cook

Checked
MN

Approved
JHC

Dwg. No.	Rev
27988/002	B