




Proposed Front Elevation




Proposed Rear Elevation

Proposed Construction of Detached Dwelling,
Off Well Lane & Spring Gardens, Monk Bretton.


Plan Scales 1:100

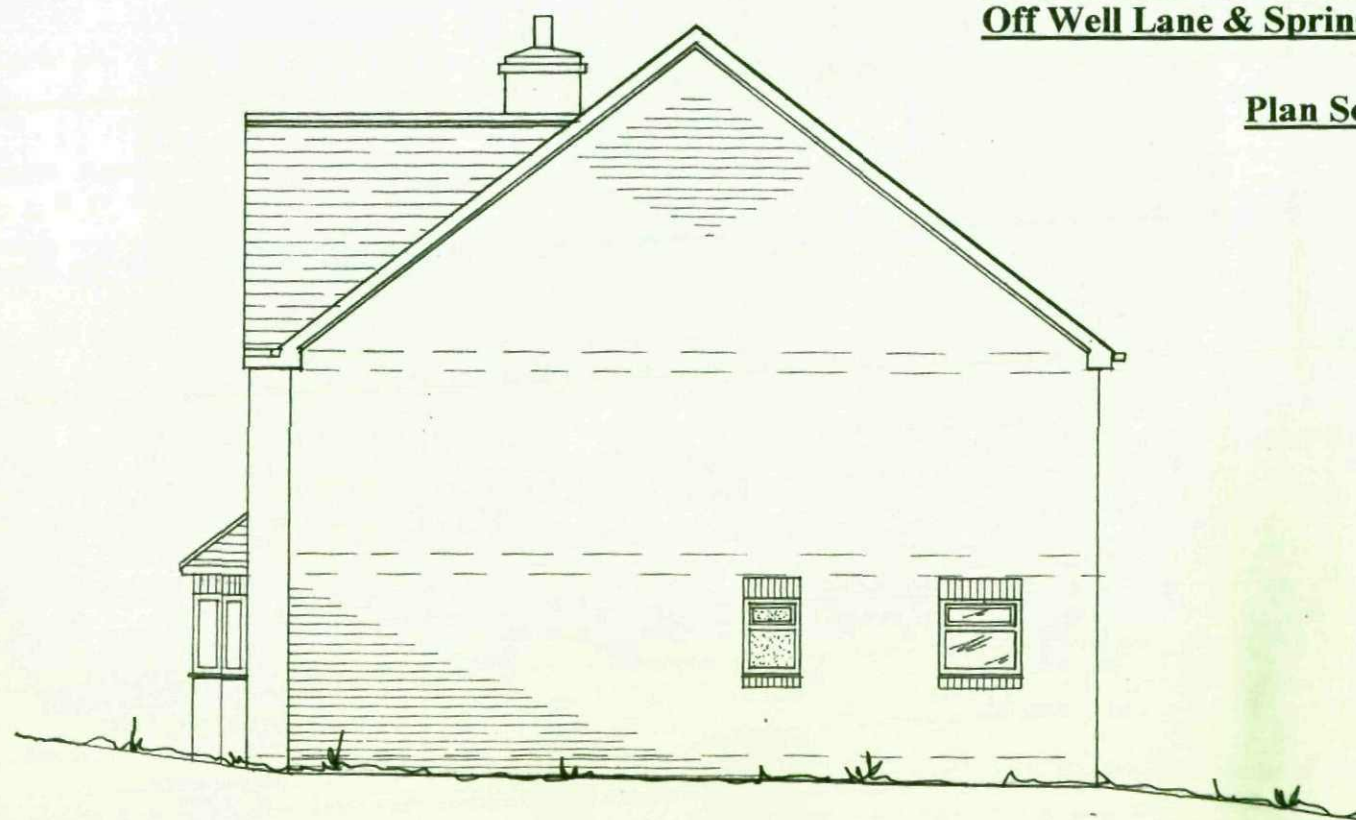


Proposed Side Elevation

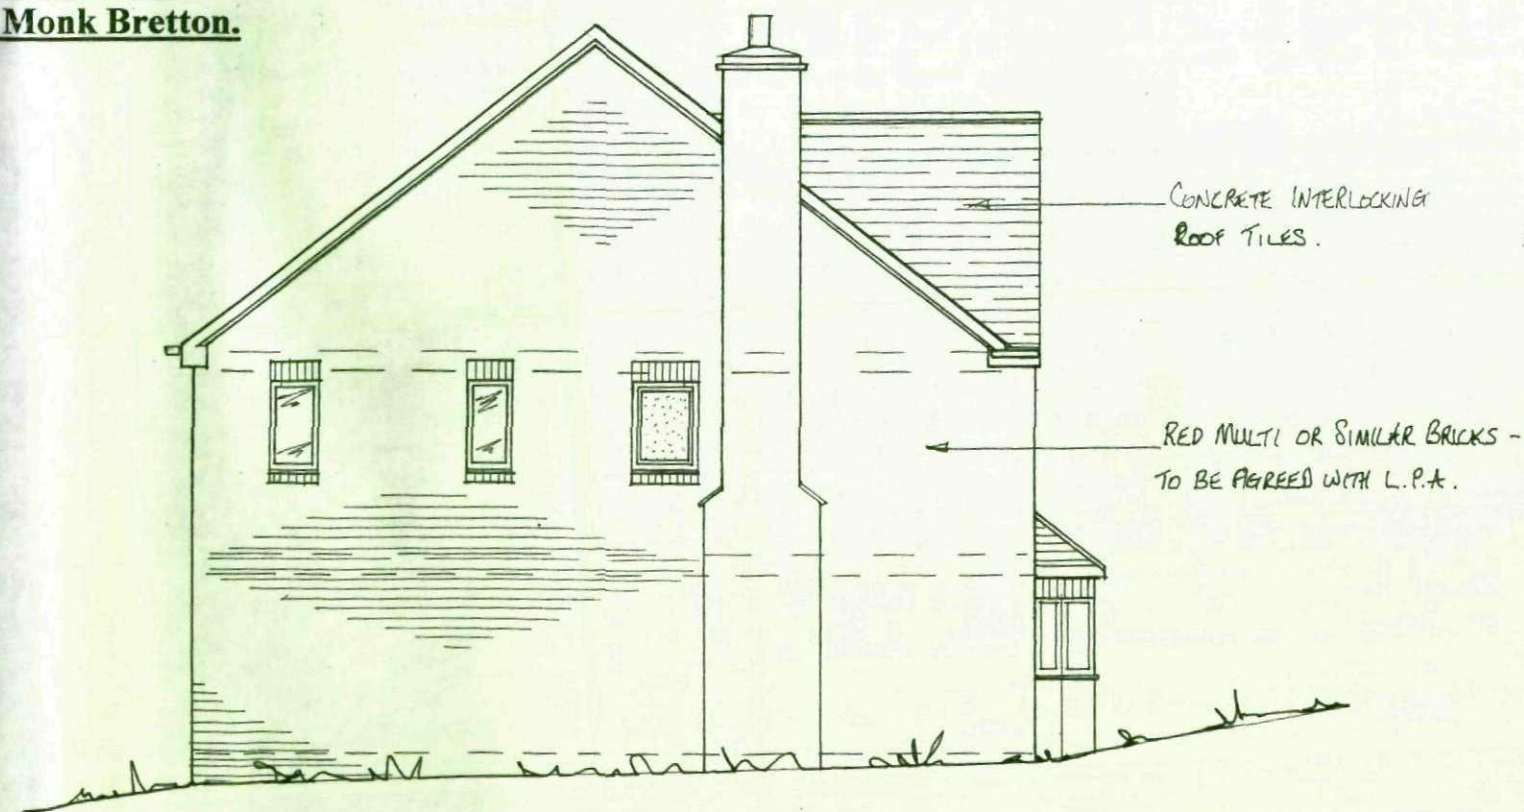

Proposed Side Elevation

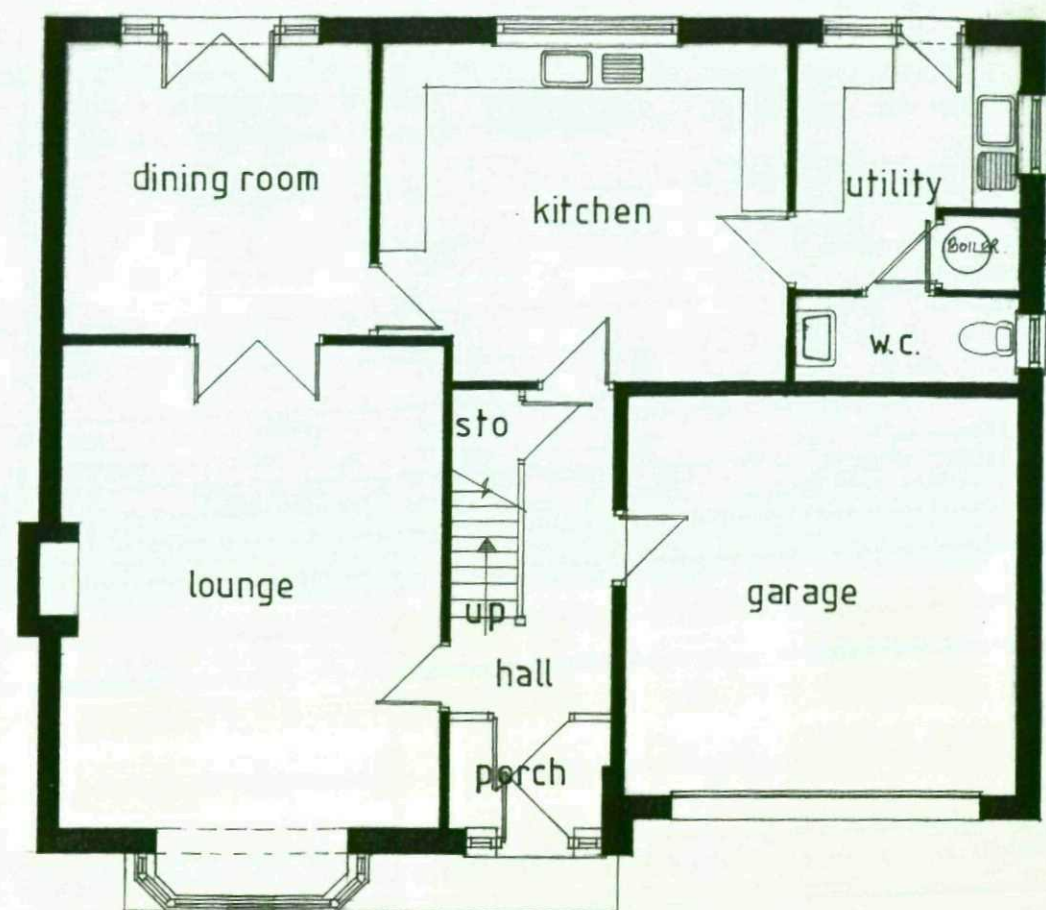


Proposed Ground Floor Plan

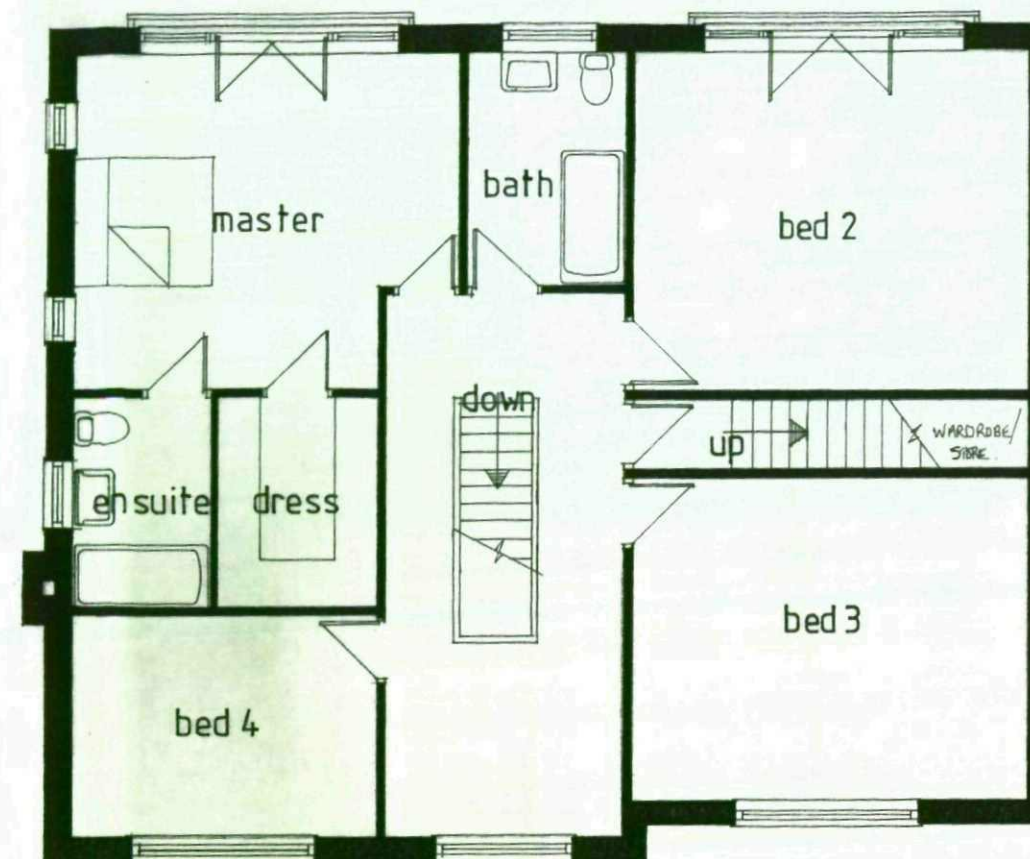


Proposed First Floor Plan

**Proposed Construction of Detached Dwelling,
Off Well Lane & Spring Gardens, Monk Bretton.**

Plan Scales 1:100 & 1:200

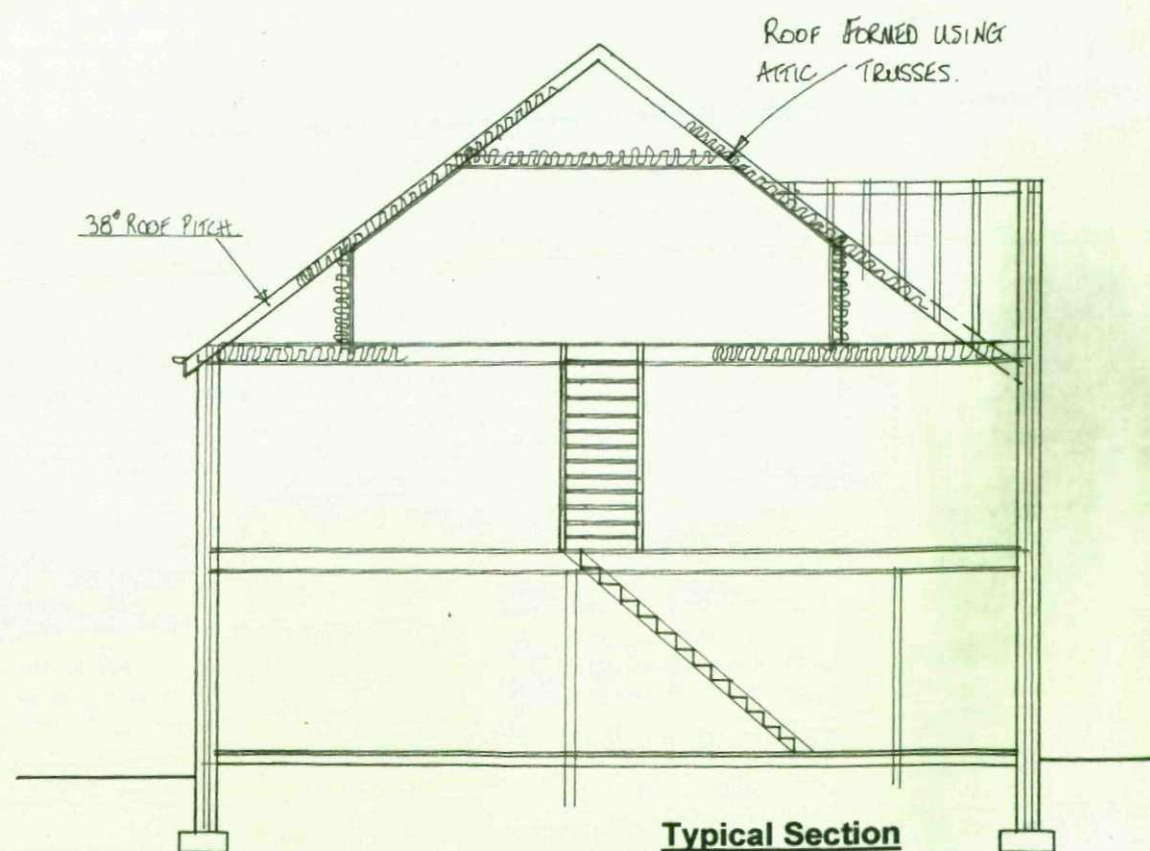

Typical Section


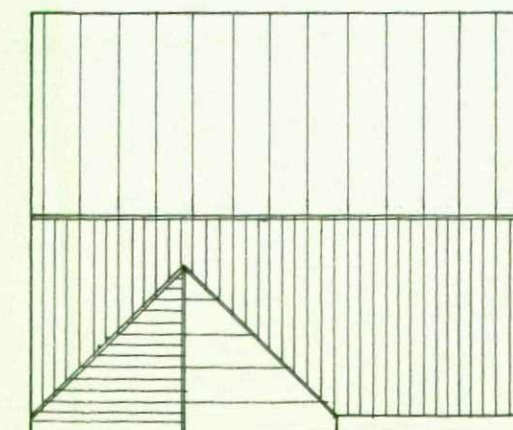


Roof Plan

**Proposed Construction of Detached Dwellinghouse,
Off Spring Gardens and Well Lane, Monk Bretton.**

Applicants Mr & Mrs A Lees.

Plan Scale - 1:200

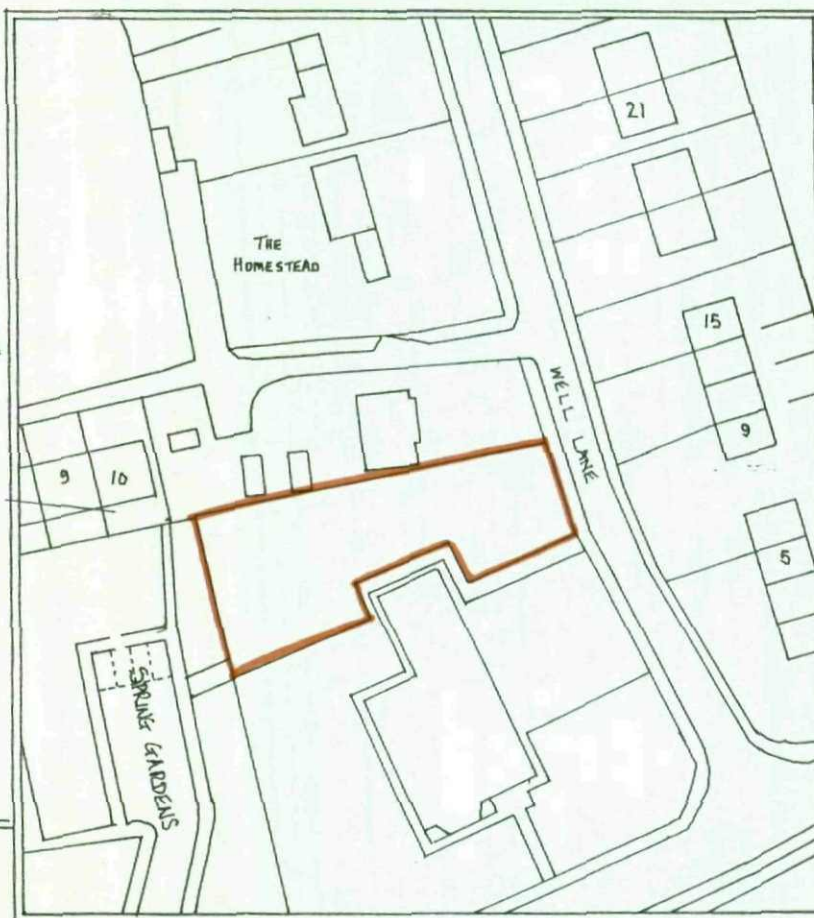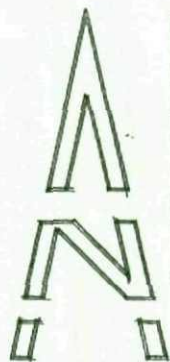

Site Location Plan - Scale 1:1000

