
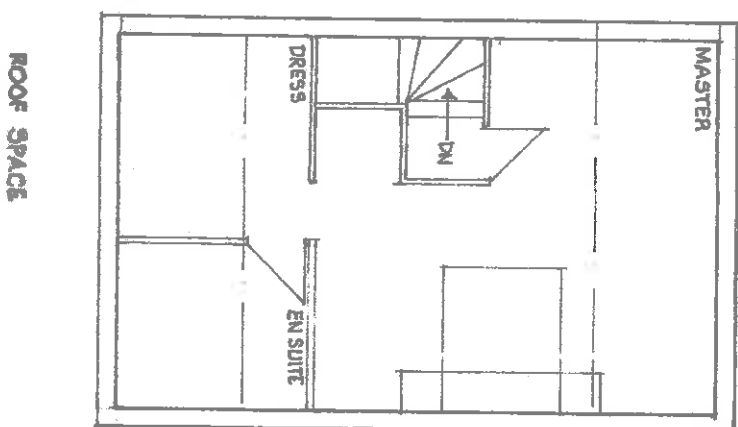
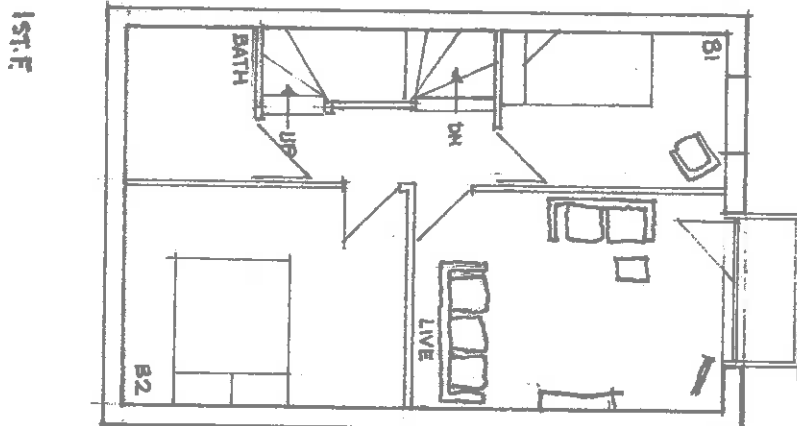


Received - 10/5

3 BED HOUSE WITH INTEGRAL GARAGE


1:100 B2 3/19 PLANS

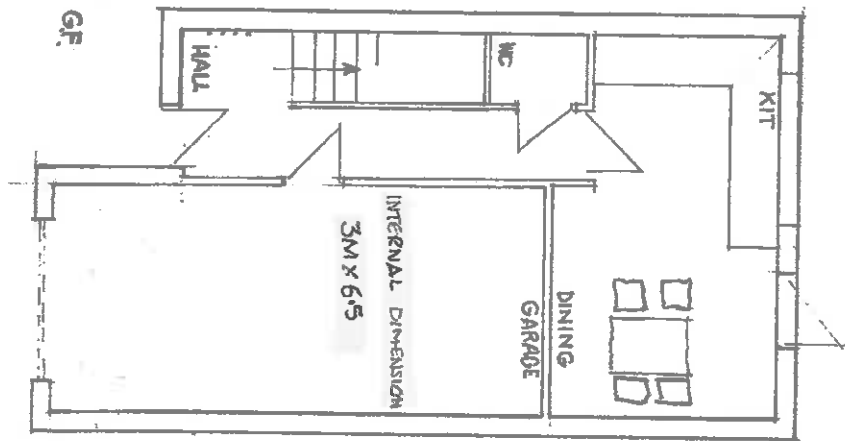

Michael A. Clynch
Architect, Town Planner, Property Consultant
DIP ARCH. DIP. T.P. A.R.I.B.A. F.R.S.A.

14 Huddersfield Road, Ingbircworth, Penistone
Sheffield S36 7GF

Tel: 01226 766308

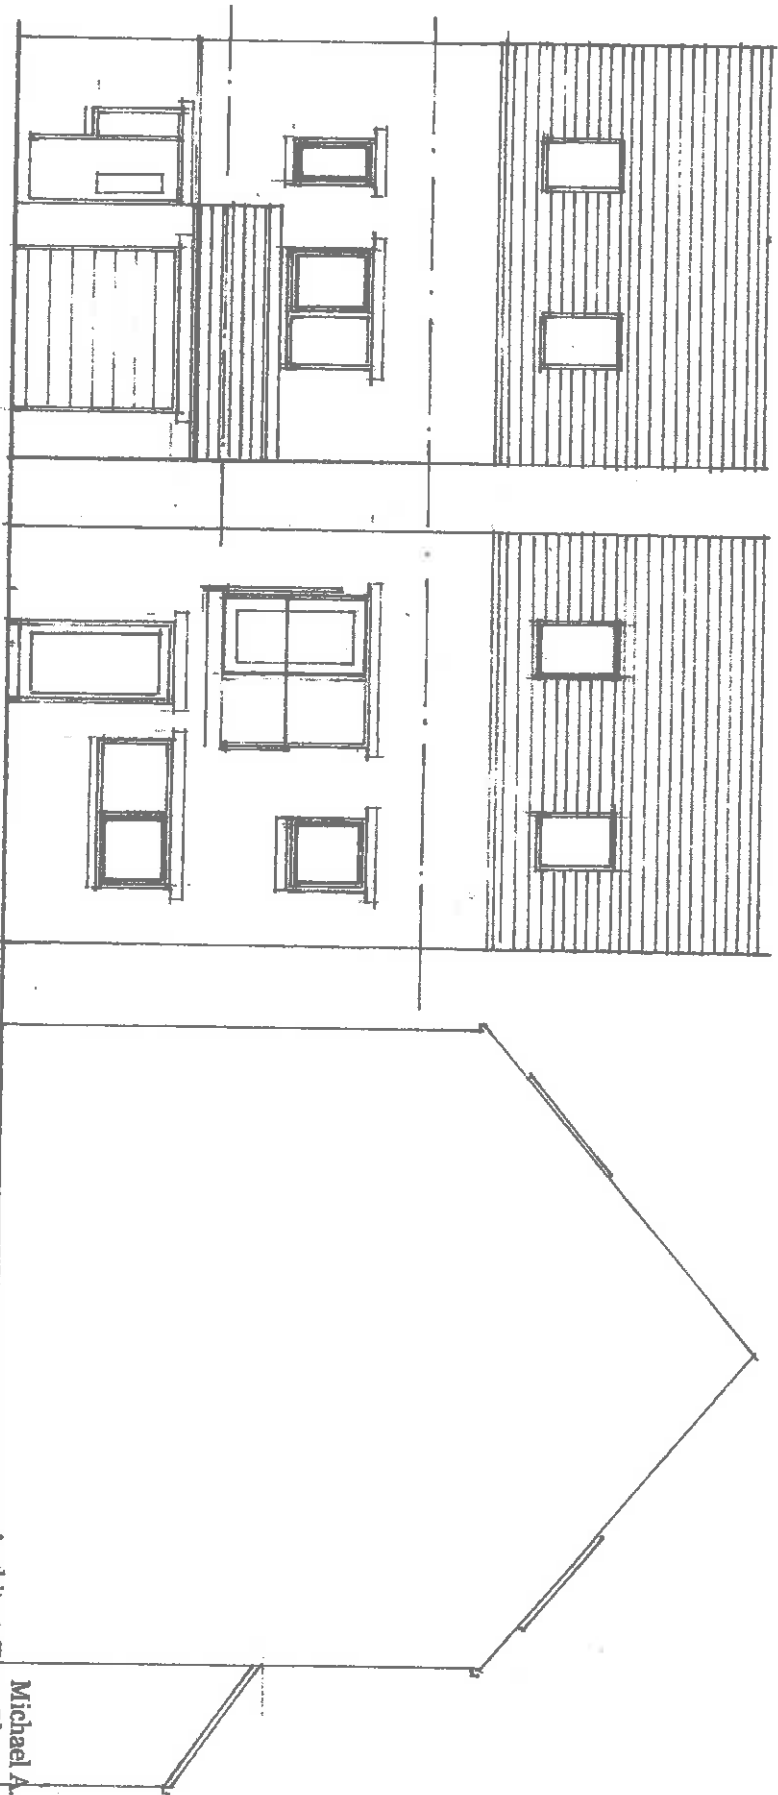

FRONT

REAR

SIDE

3 BED HOUSE WITH INTEGRAL GARAGE 1:100 DRG B1 3/19 ELEVATIONS
A. AMENDED GARAGE SIZE 5/2019

Michael A. Clynn
Architect, Town Planner, Property Consultant
DIP ARCH. DIP. T.P. A.R.I.B.A. F.R.S.A.

14 Huddersfield Road, Ingbirchworth, Penistone
Sheffield S36 7GF
Tel: 01226 766308