


RUTLAND FM0110-3 WINDCHARGER MOUNTED ON
7.5 MTR TILT-UP SELF SUPPORTING GALVANIZED
TOWER HOLDING 2 BP PV3100 SOLAR PANELS
3 MTRS FROM BASE SUPPLYING 250 AMP
BATTERY BANK POWERING RAIN WATER TRANSFER
AND IRRIGATION PUMPING SYSTEM ALSO
SUPPLEMENTING HOUSEHOLD ELECTRICITY
USE.

WORCESTER GREENSKIES SOLAR
COLLECTORS SUPPLYING HEATING
AND HOT WATER SYSTEM

Scale 1-50

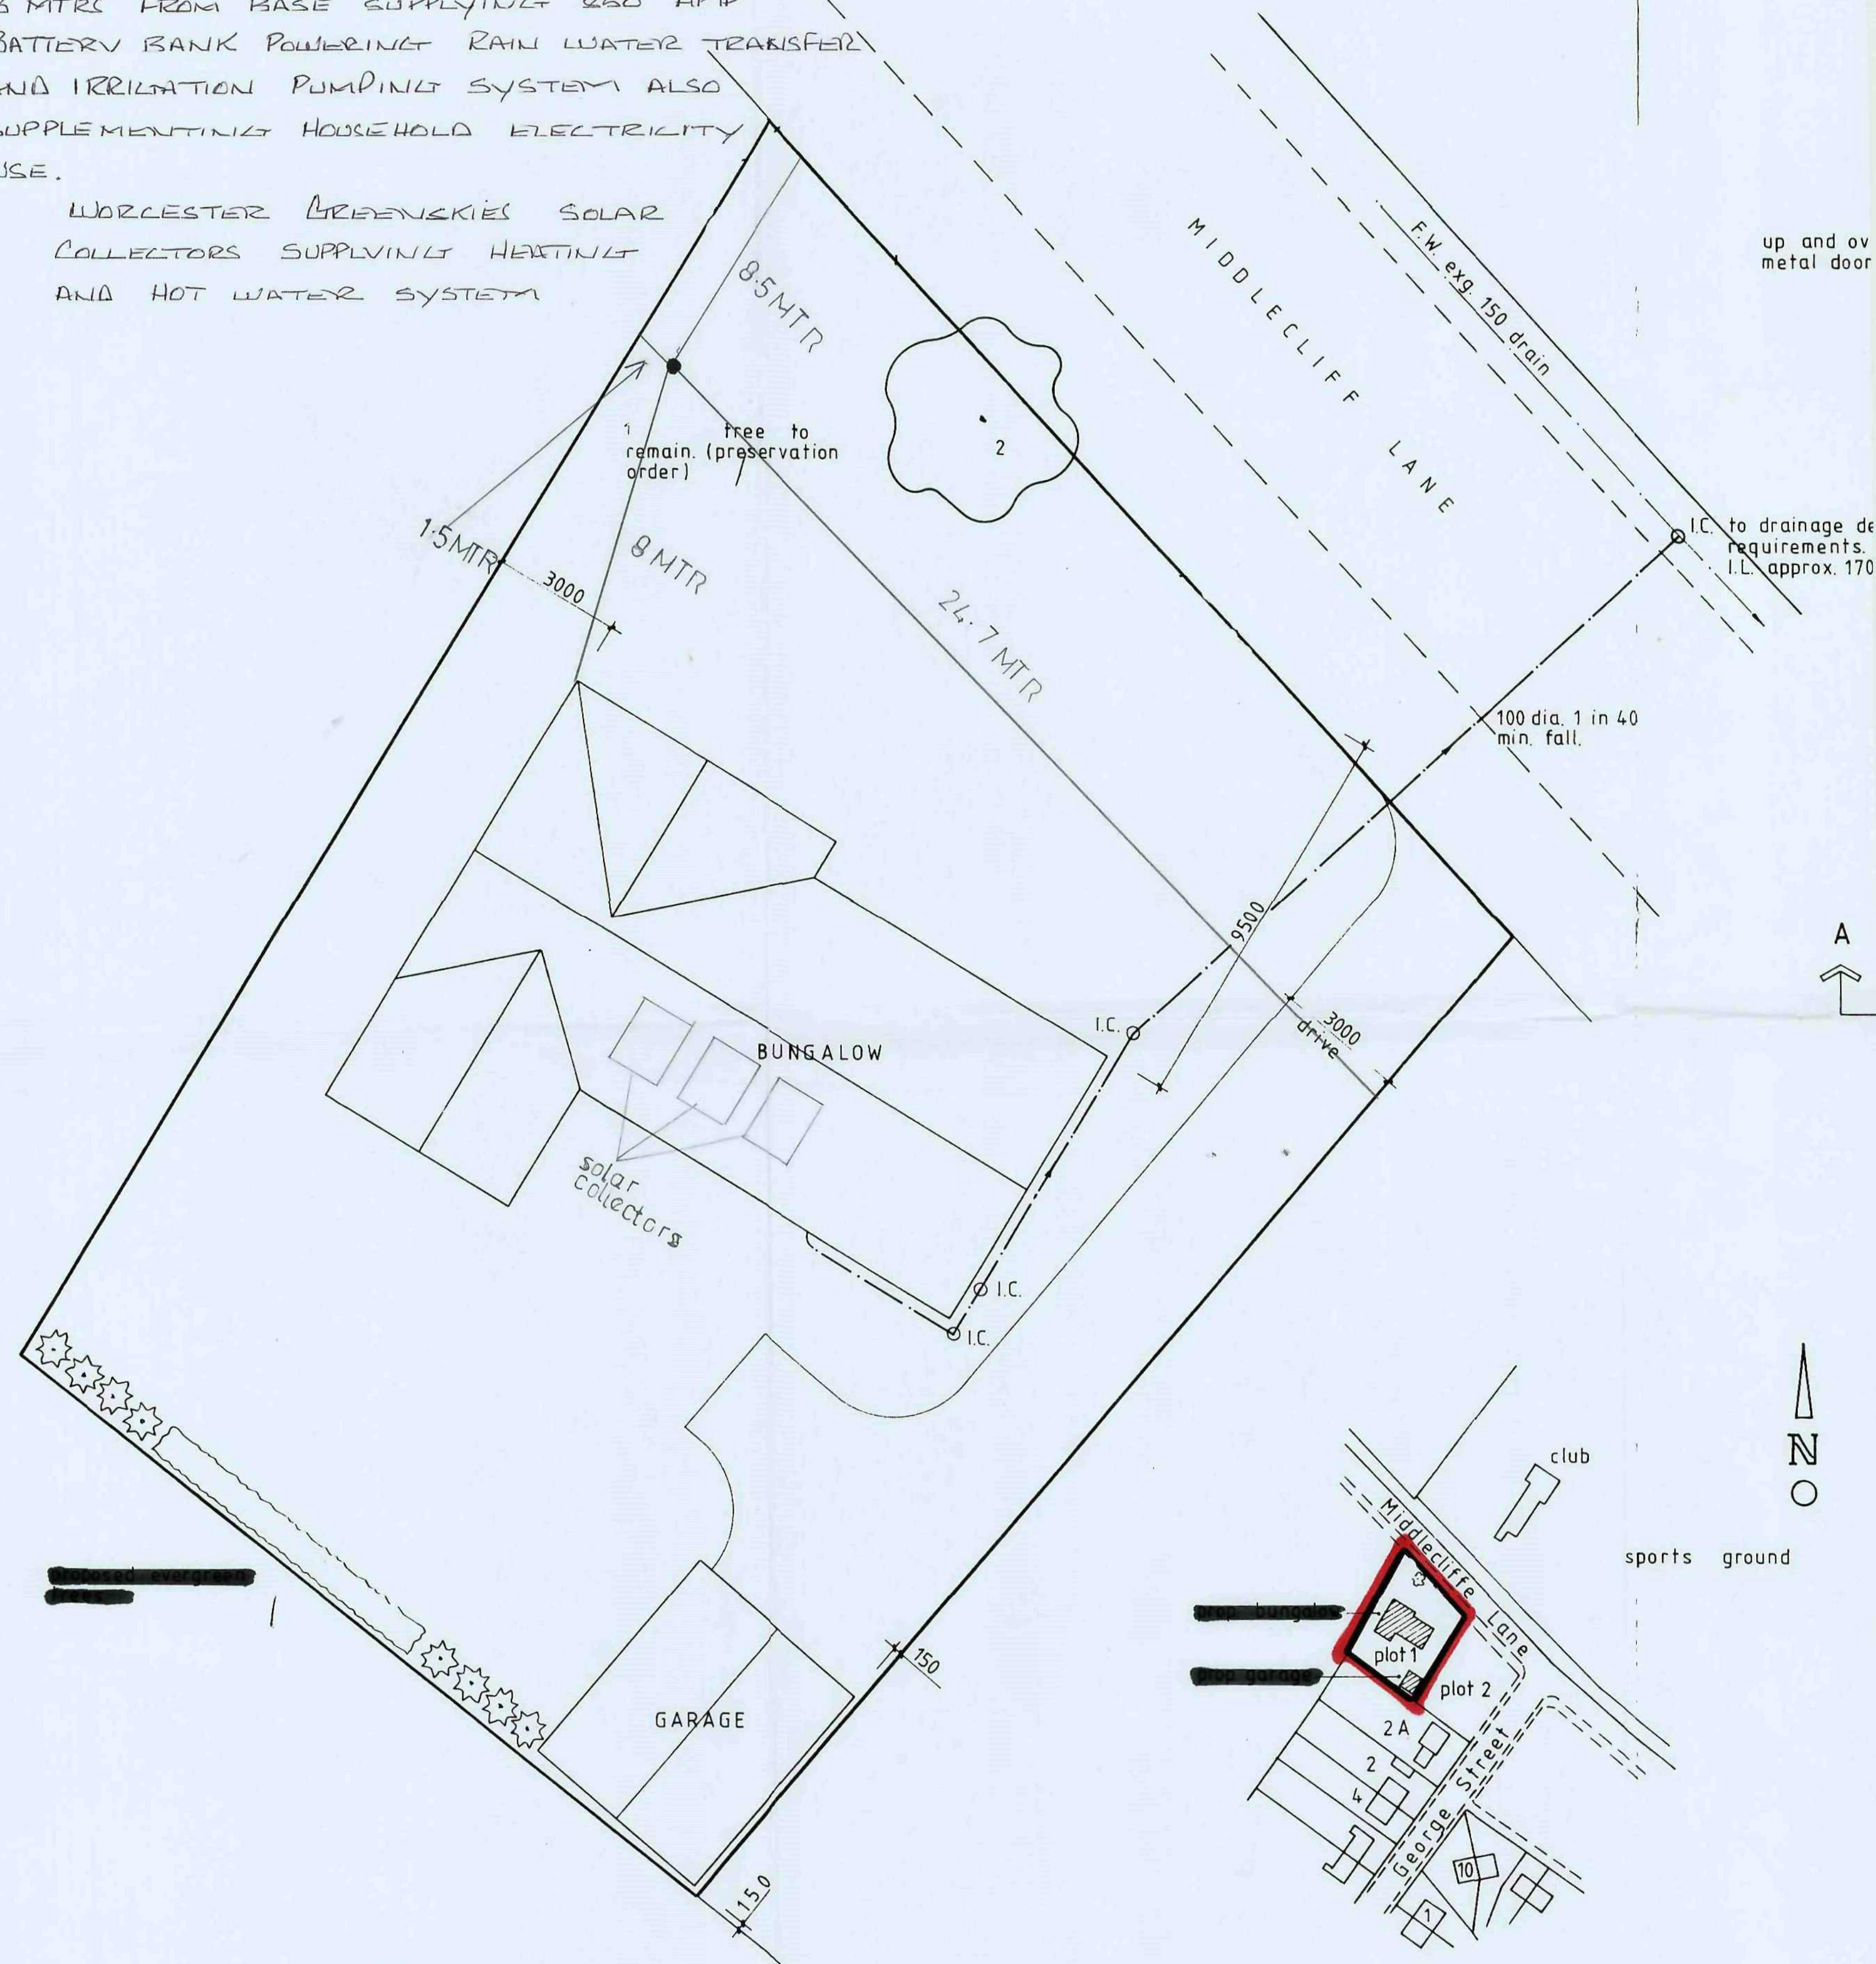

BLOCK PLAN

1-100

SITE PLAN

1-1250

Barnsley Metropolitan
Borough Council

1-8 DEC 2008

Corporate Mail Room