




FRONT ELEVATION

SIDE ELEVATION




REAR ELEVATION


SIDE ELEVATION

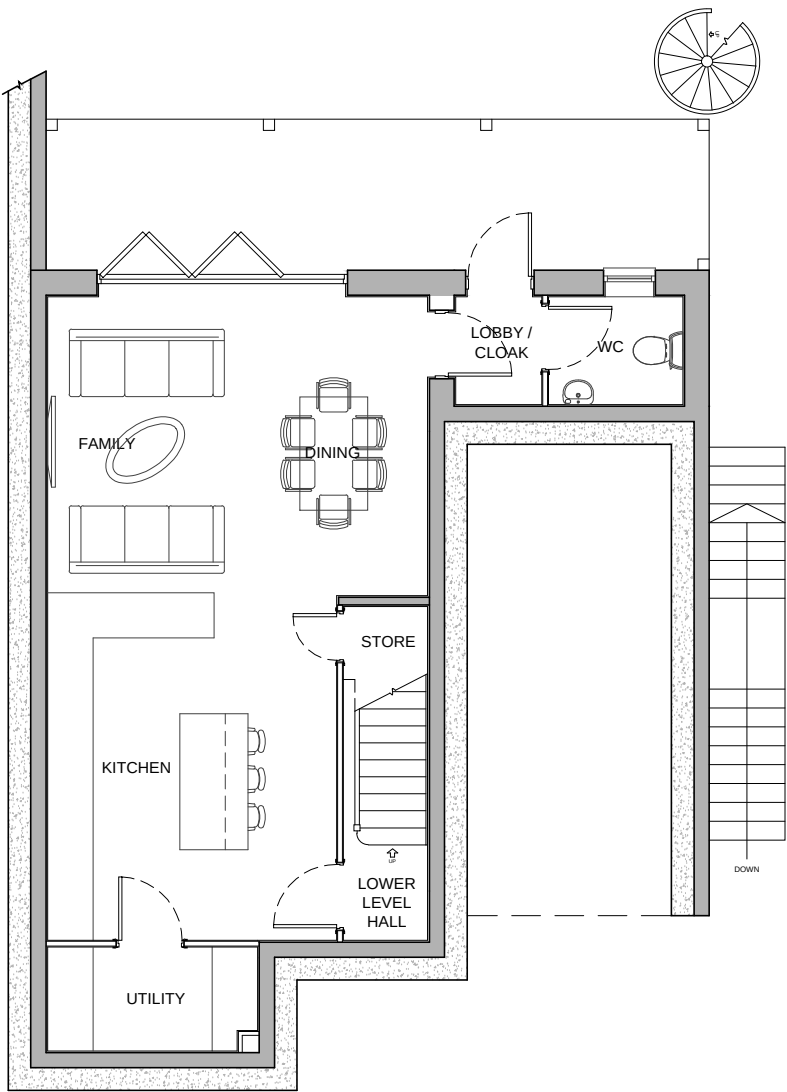

LOWER GROUND FLOOR PLAN

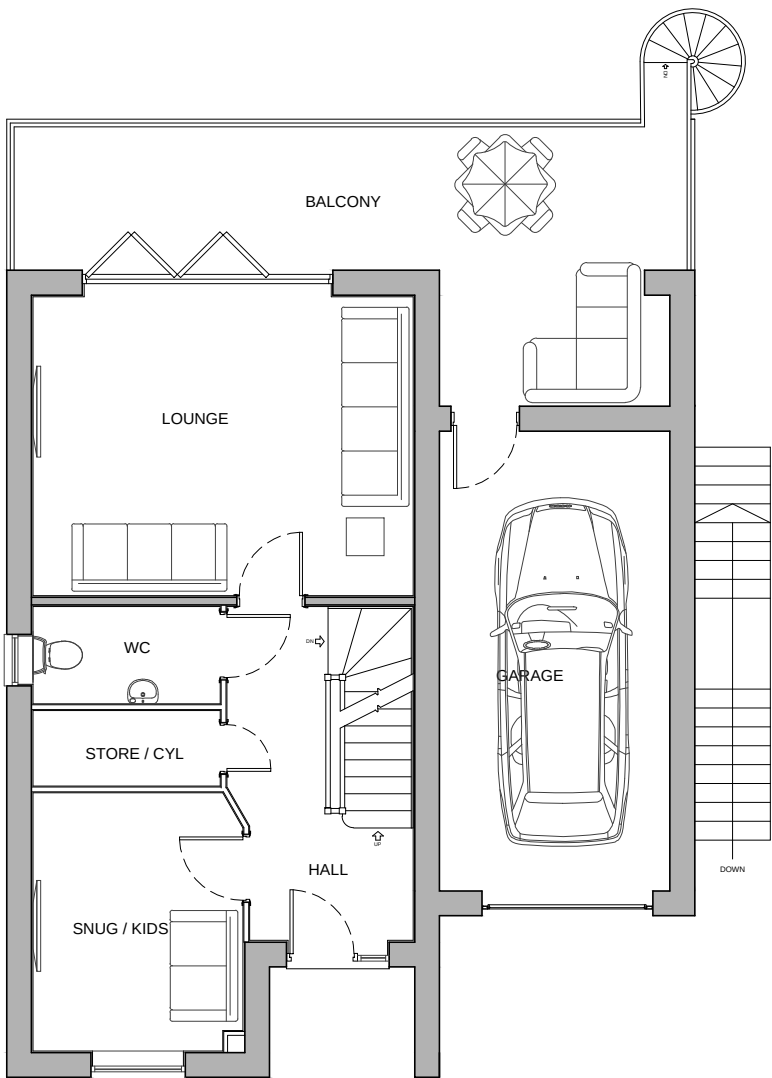

UPPER GROUND FLOOR PLAN

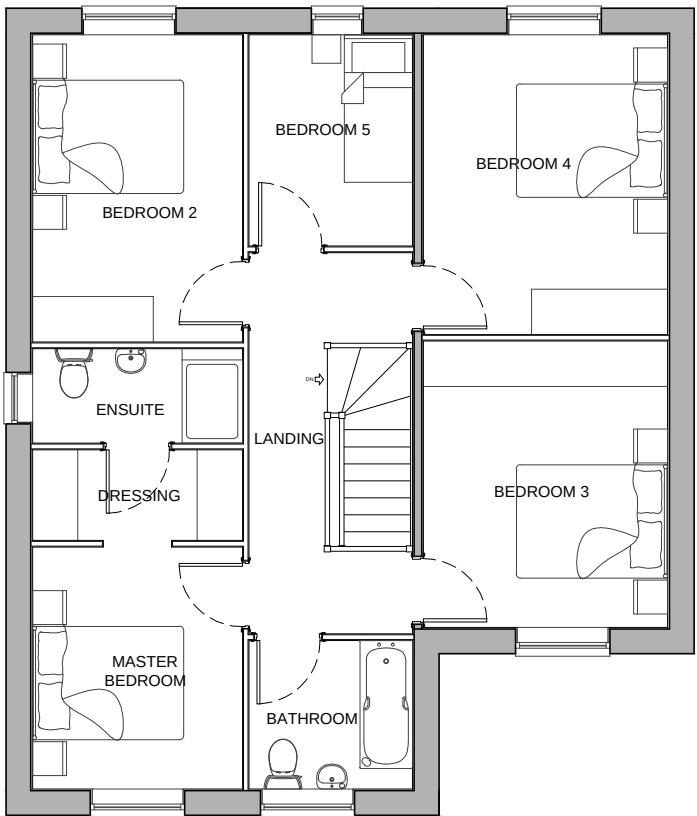

FIRST FLOOR PLAN



A	03.08.18	INTERNAL LAYOUT AND ELEVATIONS AMENDED TO SUIT CLIENT COMMENTS	THS	RAN
---	----------	--	-----	-----

REV	DATE	DESCRIPTION	BY	CHECK
-----	------	-------------	----	-------



CLIENT:
BERKELEY DEVEER

DRAWING NUMBER:
P17:5149:22

PROJECT:
PROPOSED RESIDENTIAL DEVELOPMENT
COTE LANE, THURGOLAND

SCALE @ A2:
1:100

DRAWING:
T503 - PLOTS 18 & 19
PLANS & ELEVATIONS

DRAWN:
RAN

DATE:
FEB 18

CHECKED:
VS

DATE:
FEB 18

14 MARINER COURT / CALDER PARK / WAKEFIELD / WF4 3FL
01924 383322 / www.jrpassoc.co.uk / info@jrpassoc.co.uk
jrpassoc is a trading style of John R Paley Associates Limited