



West Elevation 1:100

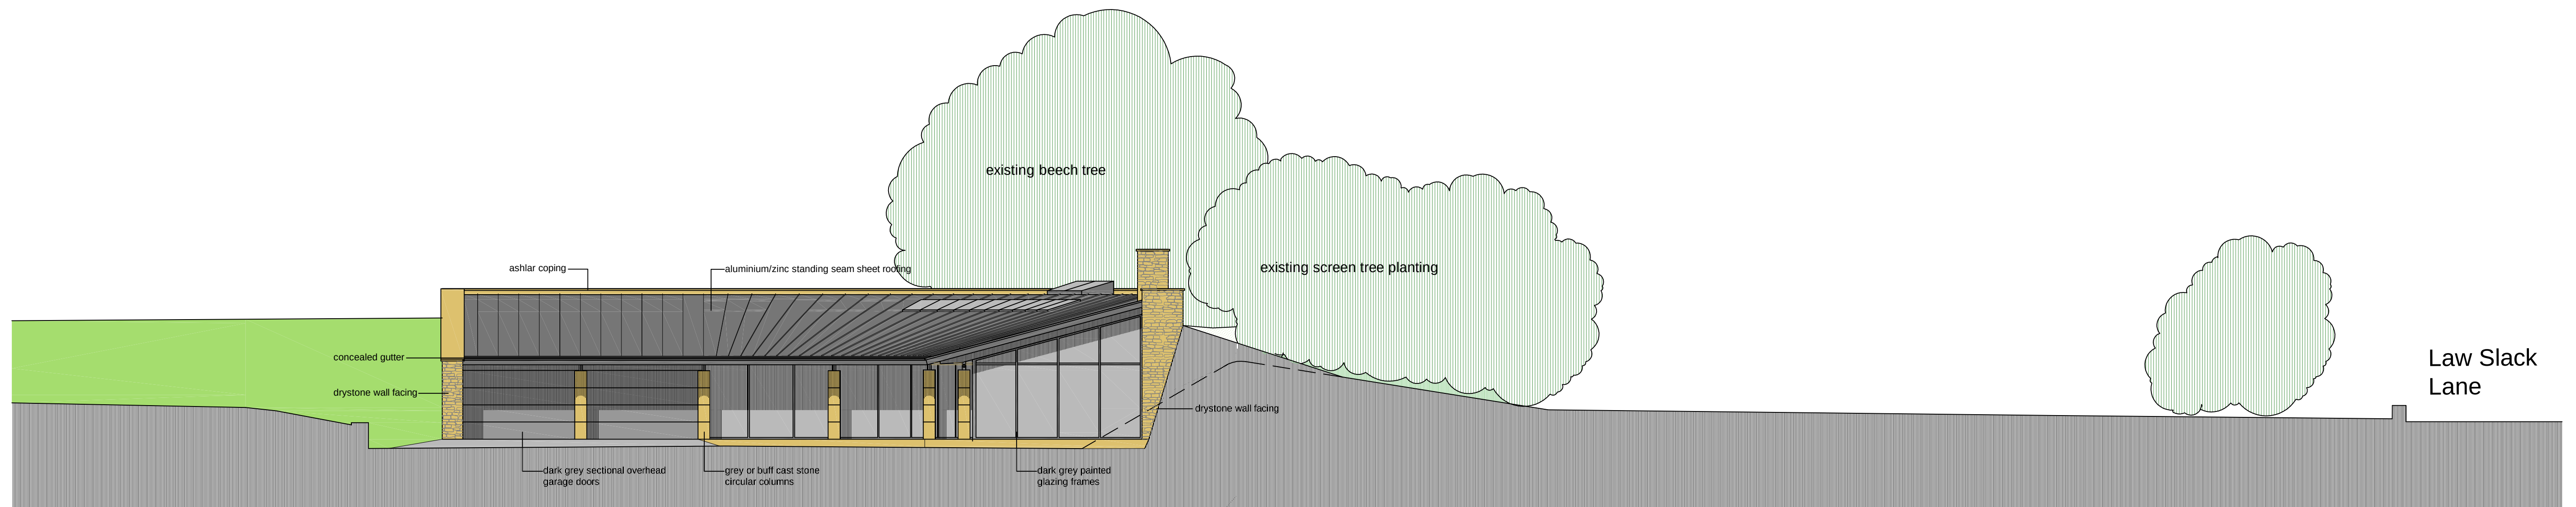

North Elevation 1:100

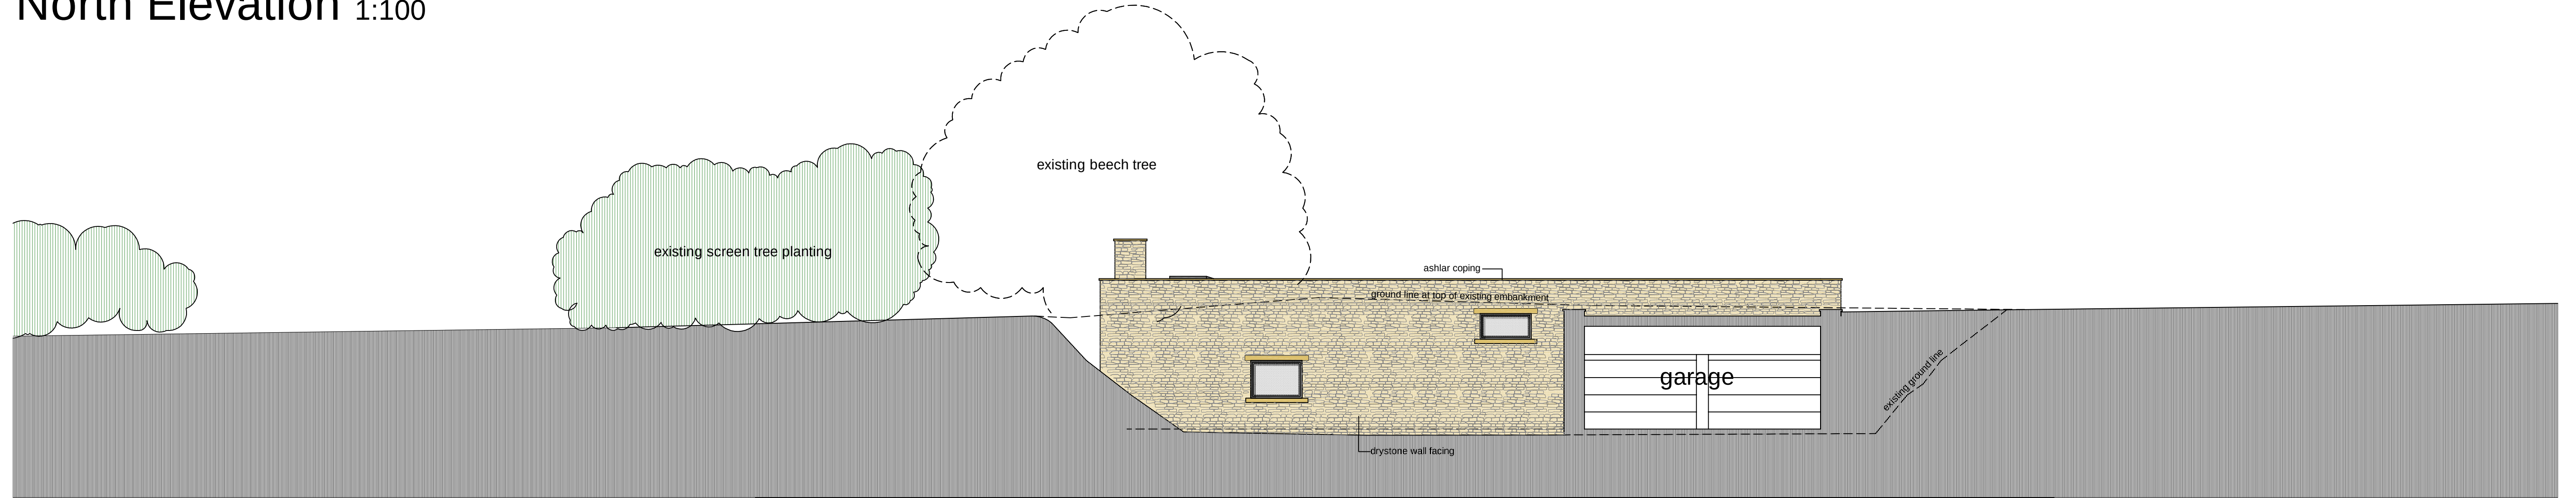

South Elevation 1:100

1:100 0m 1m 2m 3m 4m 5m 6m 7m 8m 9m 10m

Client Mr and Mrs R.A.Deakin

Project
Law Head Farm, Hade Edge
Proposed single-storey dwelling

Drawing
Elevations

Number

4238-02-03

Checked

Scale @ A1

1:100

Date

11/2015

HEPPENSTALLS

Chartered Architects & Surveyors

RIBA Architecture
Surveying
Planning
Project Management
Allisons buildings, 135 Armitage Road Mlinsbridge,
Huddersfield, HD3 4JY tel 01484 658411
projects@heppenstalls.net www.heppenstalls.net

Planning Application