


1) This drawing and the design and details depicted thereon are the copyright of Peter Dimberline Chartered Architect.
2) All dimensions on this drawing are to be checked by the Contractor and any discrepancies are to be reported to the Architect.
3) Do not scale critical dimensions off this drawing.
4) Contractor to ensure that all Health & Safety requirements (CDM Regulations) in relation to this project will be complied with.

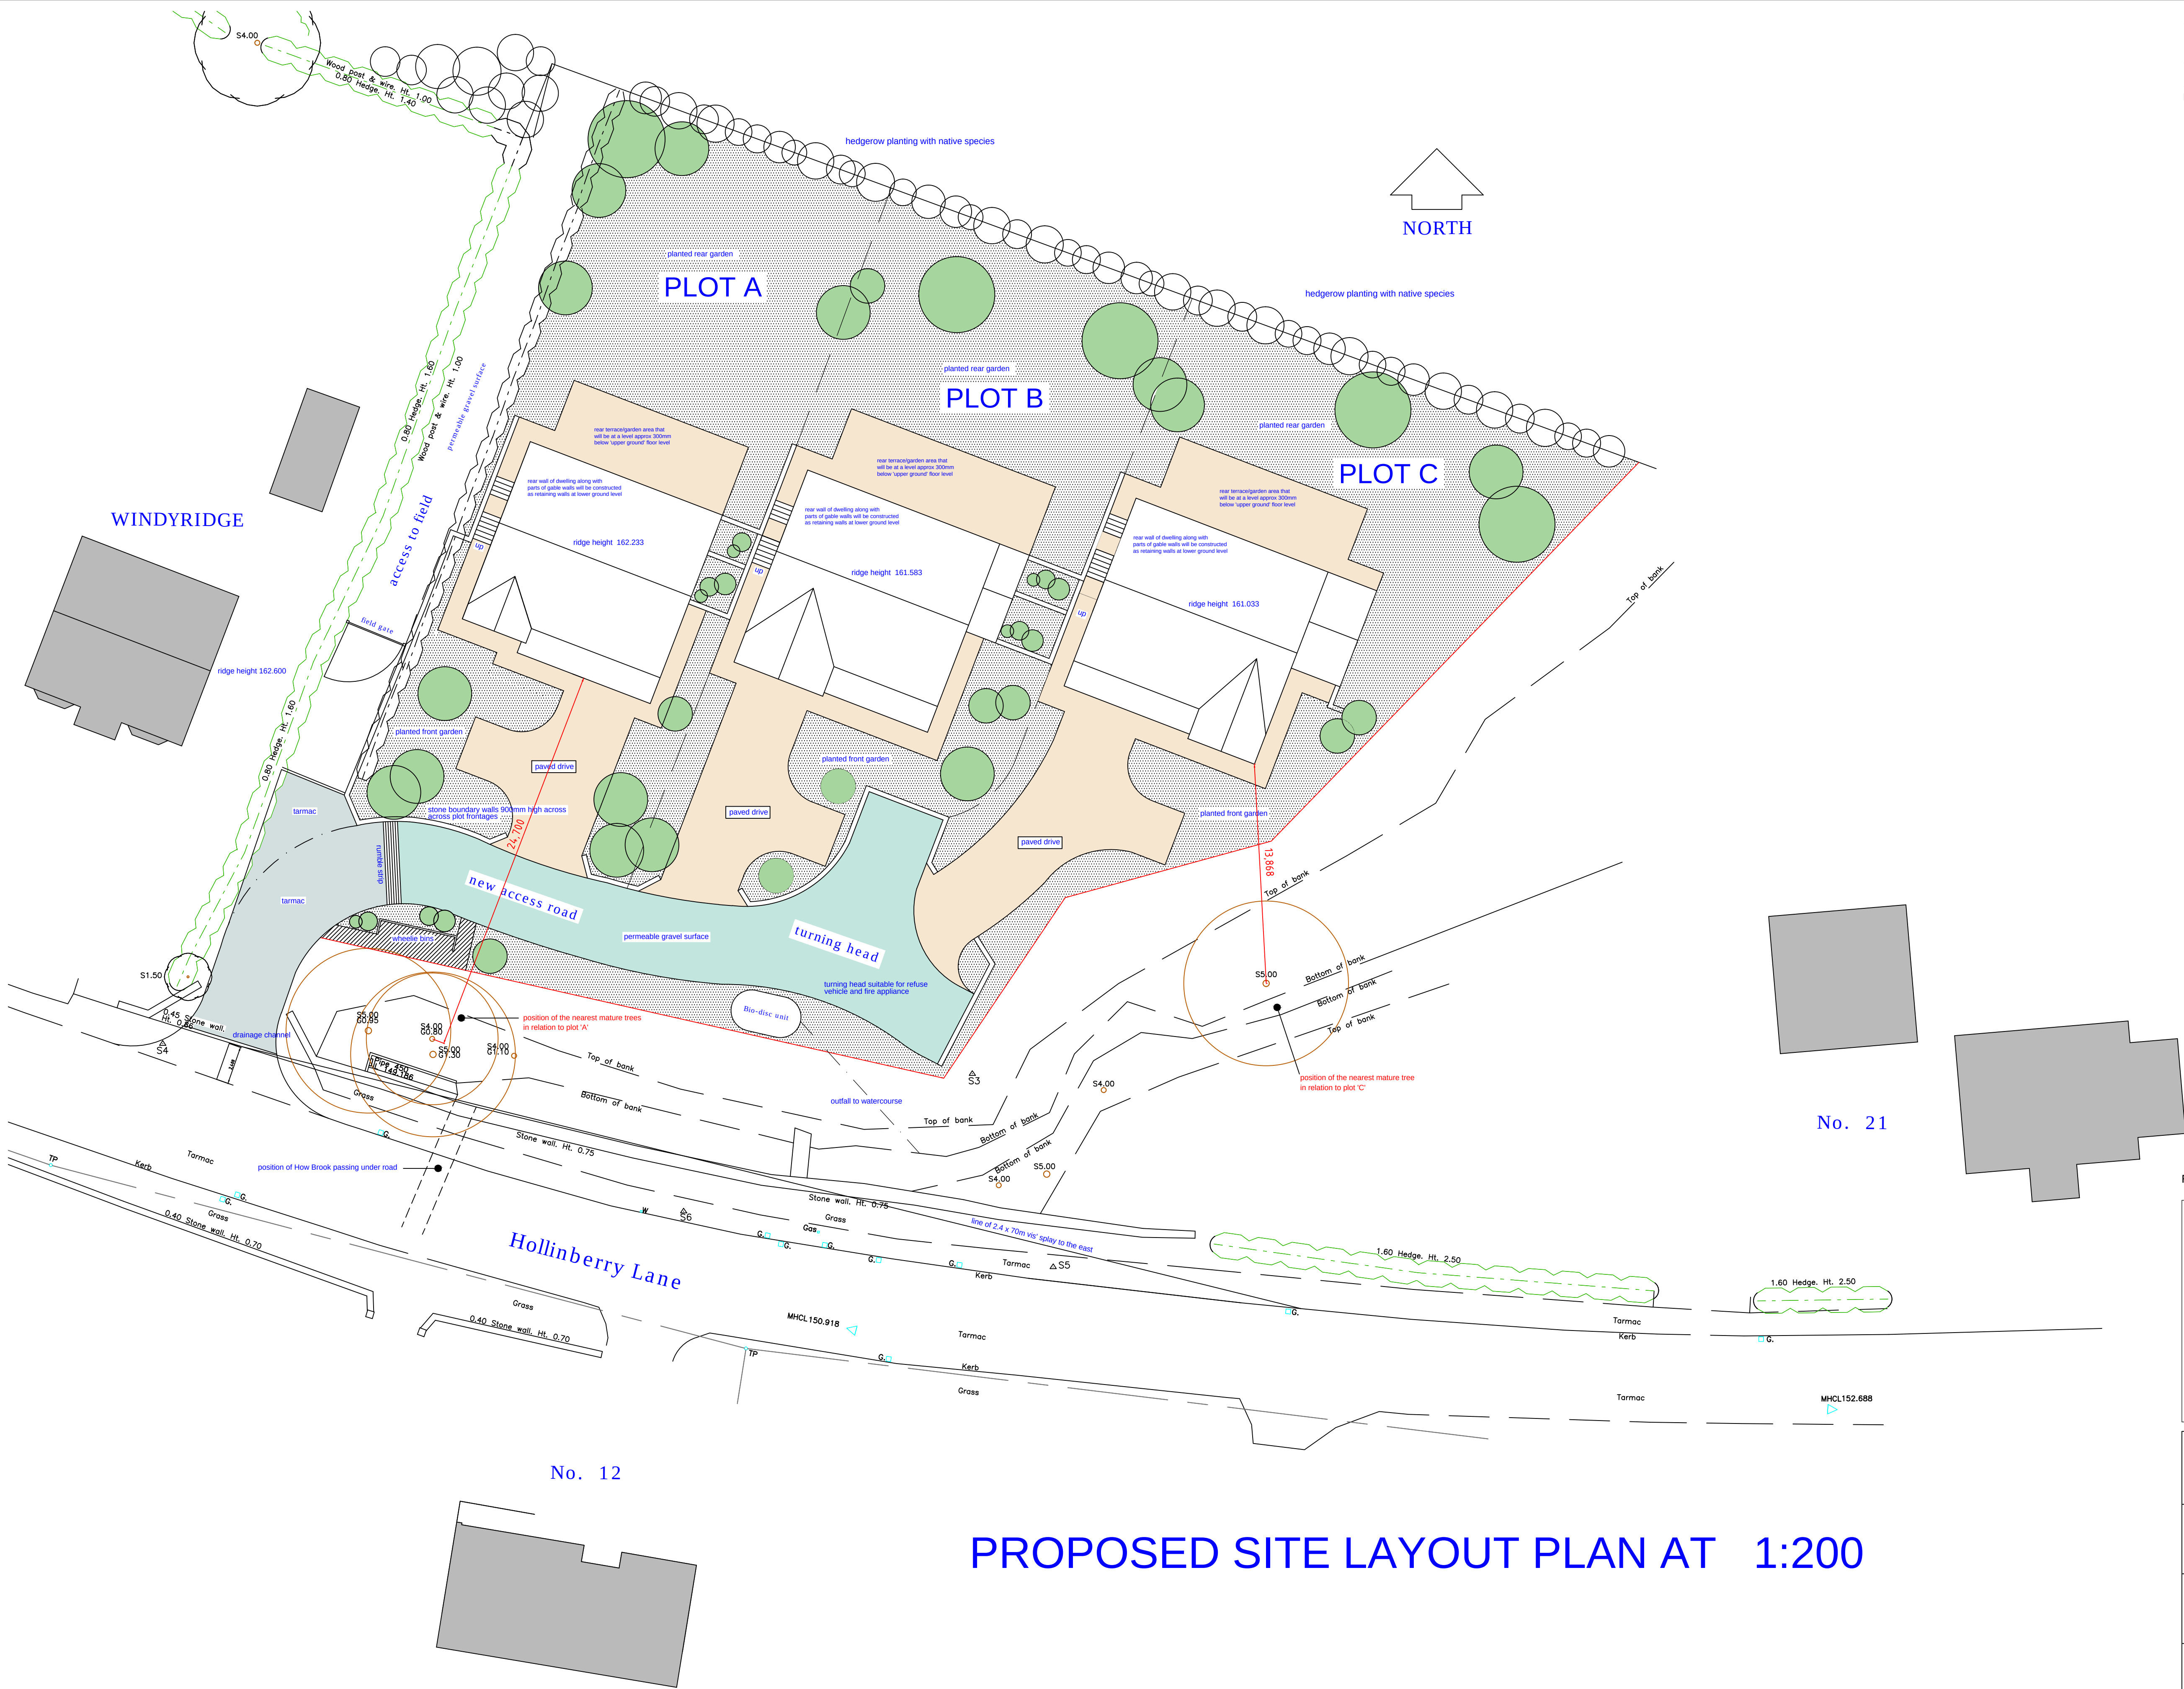

PROPOSED SITE LAYOUT PLAN AT 1:200

REVISIONS

PETER DIMBERLINE Dip Arch, RIBA CHARTERED ARCHITECT	
2 TIPSEY COURT, STAINCROSS BARNSELEY, S75 6FZ	
tel/fax (01226) 390947 email: pdimberline@tiscali.co.uk	
CLIENT Mr S Wragg	
PROJECT Proposed residential development	
LOCATION Site located between 'Windyridge' and no. 21 Hollinberry Lane, Howbrook, Sheffield	
DRAWING Proposed site layout	
SCALES 1:200	DATE Aug' 16
DRWG No. 2016/18/01	DRAWN BY PD
REV.	