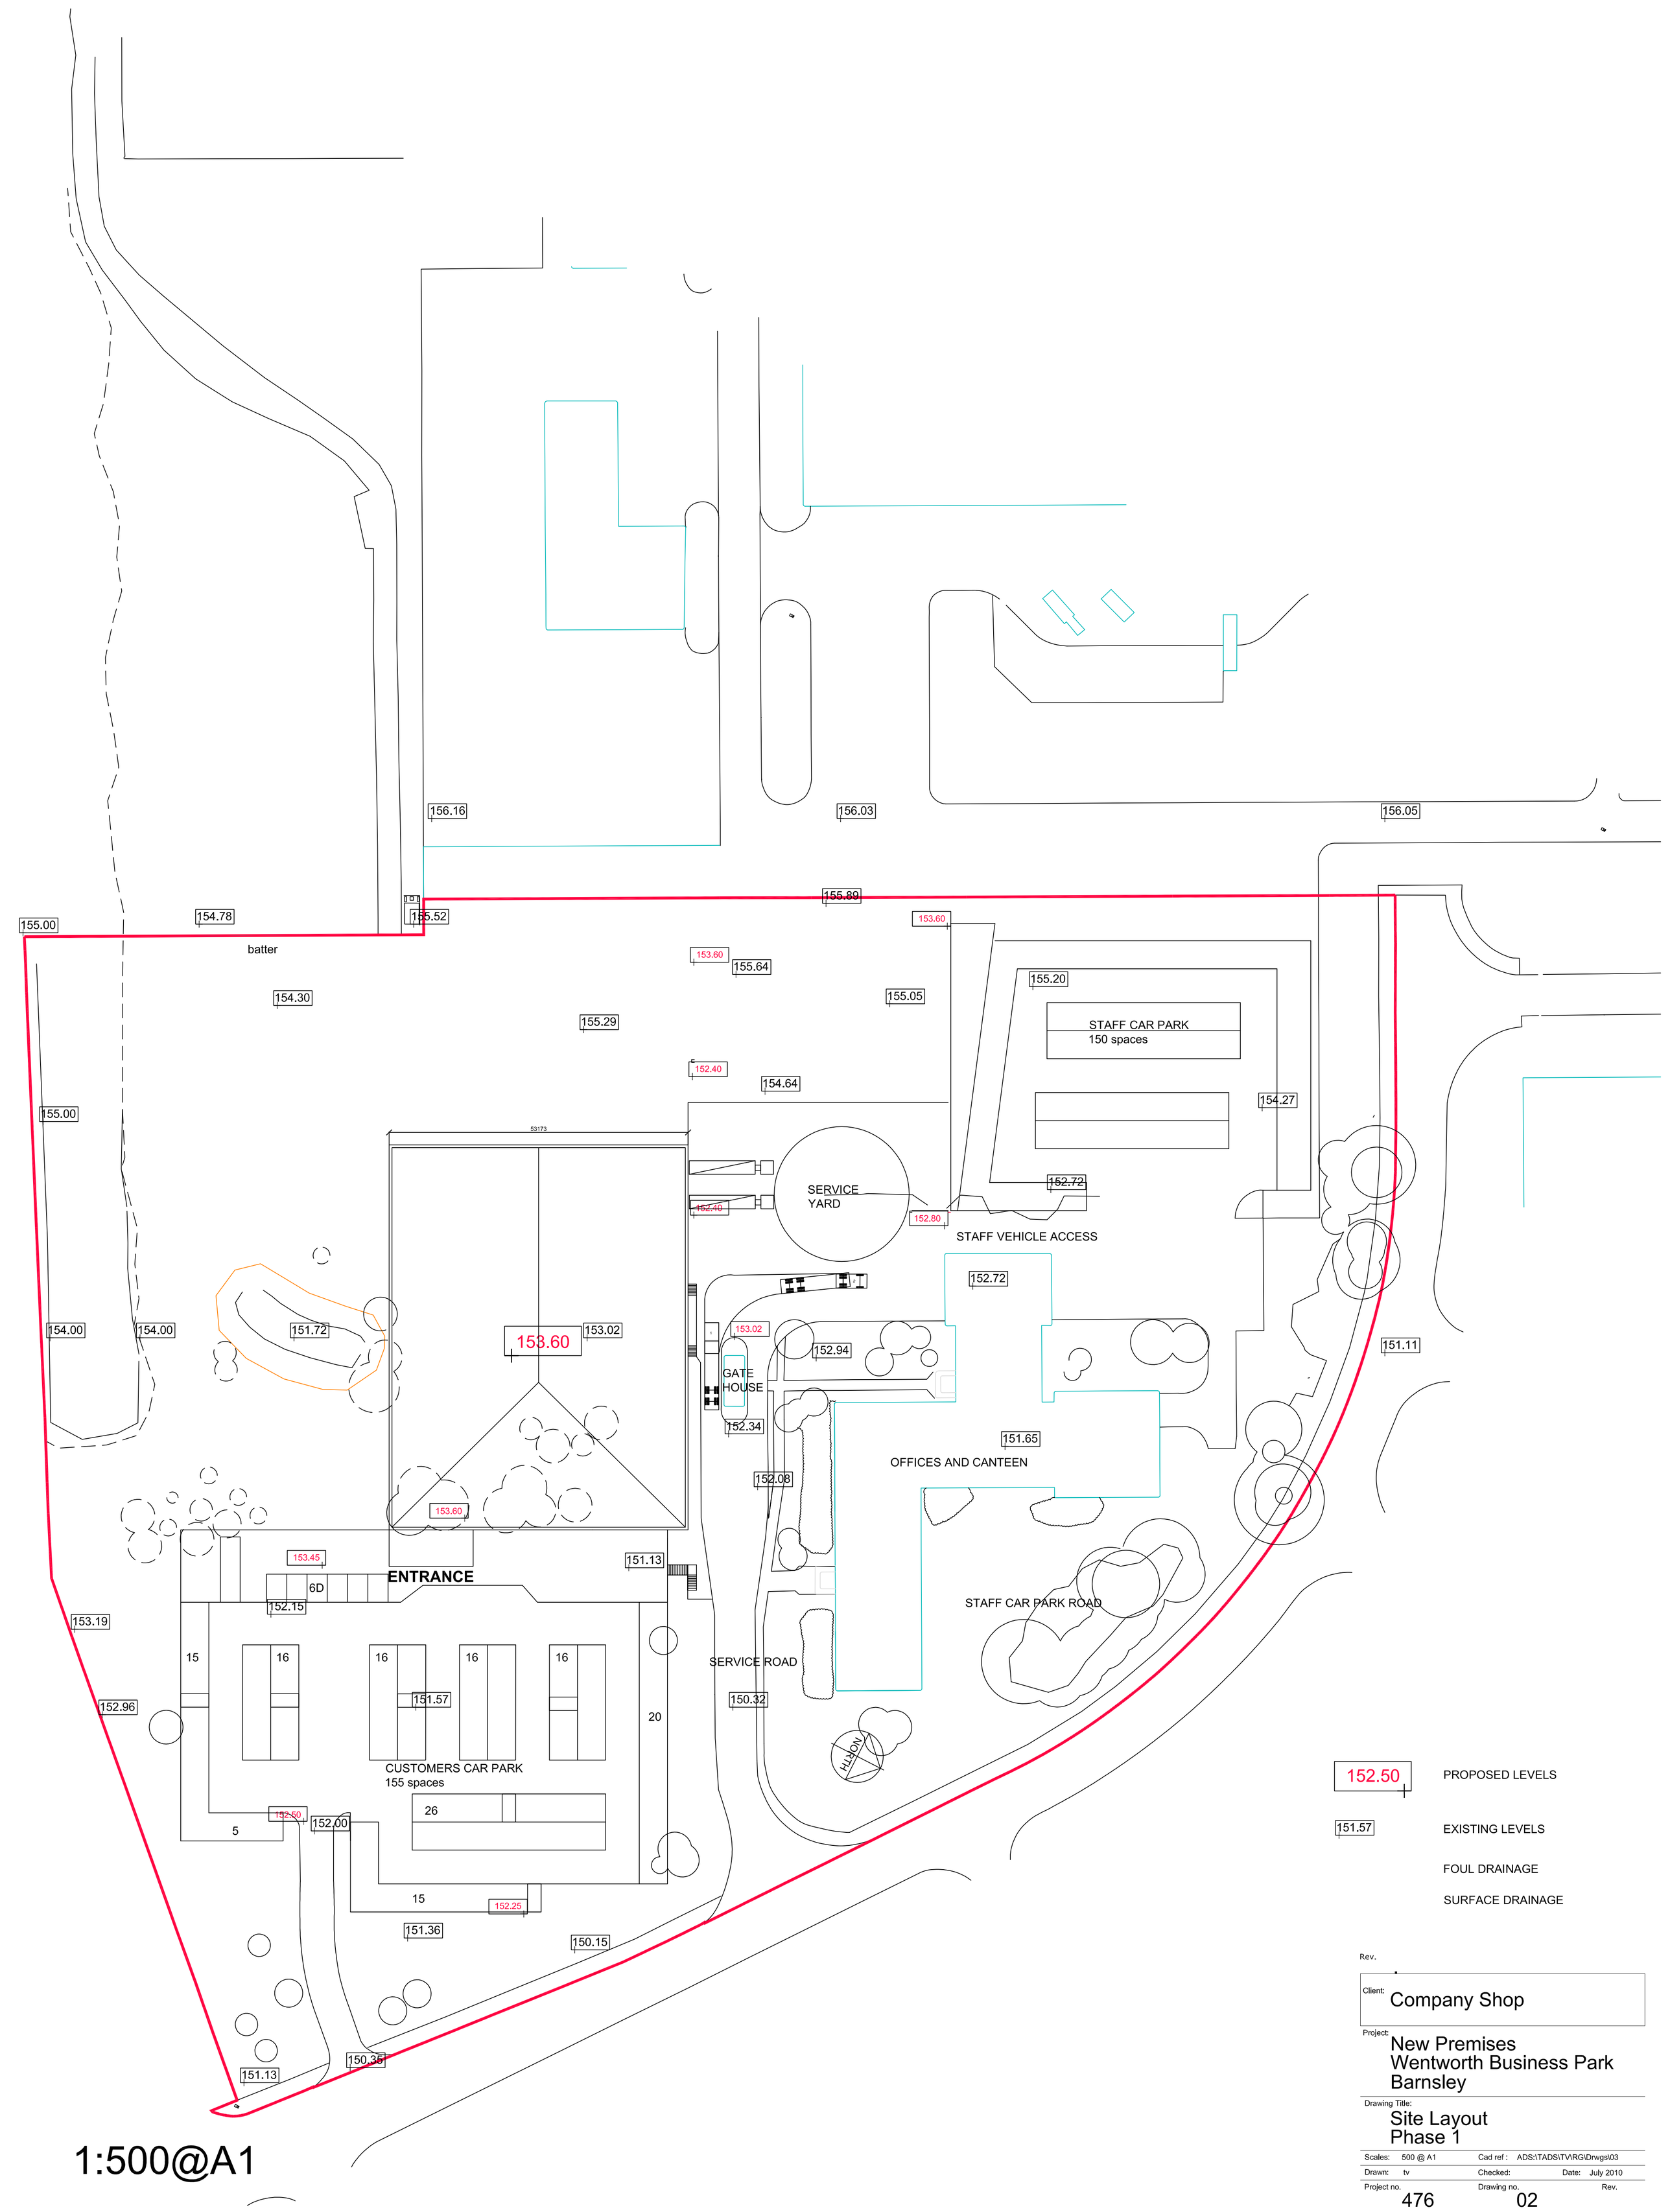



152.50 PROPOSED LEVELS

151.57 EXISTING LEVELS

FOUL DRAINAGE

SURFACE DRAINAGE

Rev.

Client: Company Shop

Project: New Premises
Wentworth Business Park
Barnsley

Drawing Title: Site Layout
Phase 1

| | | | |
|---|---|---|---|
| Scales: | 500 @ A1 | Cad ref : | ADS:\TADS\TV\RG\Drwgs\03 |
| Drawn: | tv | Checked: | Date: July 2010 |

Project no. 476 | Drawing no. 02 | Rev.


JENKINS VEITCH NOLAN ARCHITECTURE LTD

Jenkins Veitch Nolan Architecture Ltd
Appleby House
Unit 19 Ravenshorn Way
Renishaw, Sheffield S21 3WY
T: 01246 432 338
F: 01246 436 794

E: info@jvnarchitecture.com


© Copyright exists on design and information contained in this drawing