


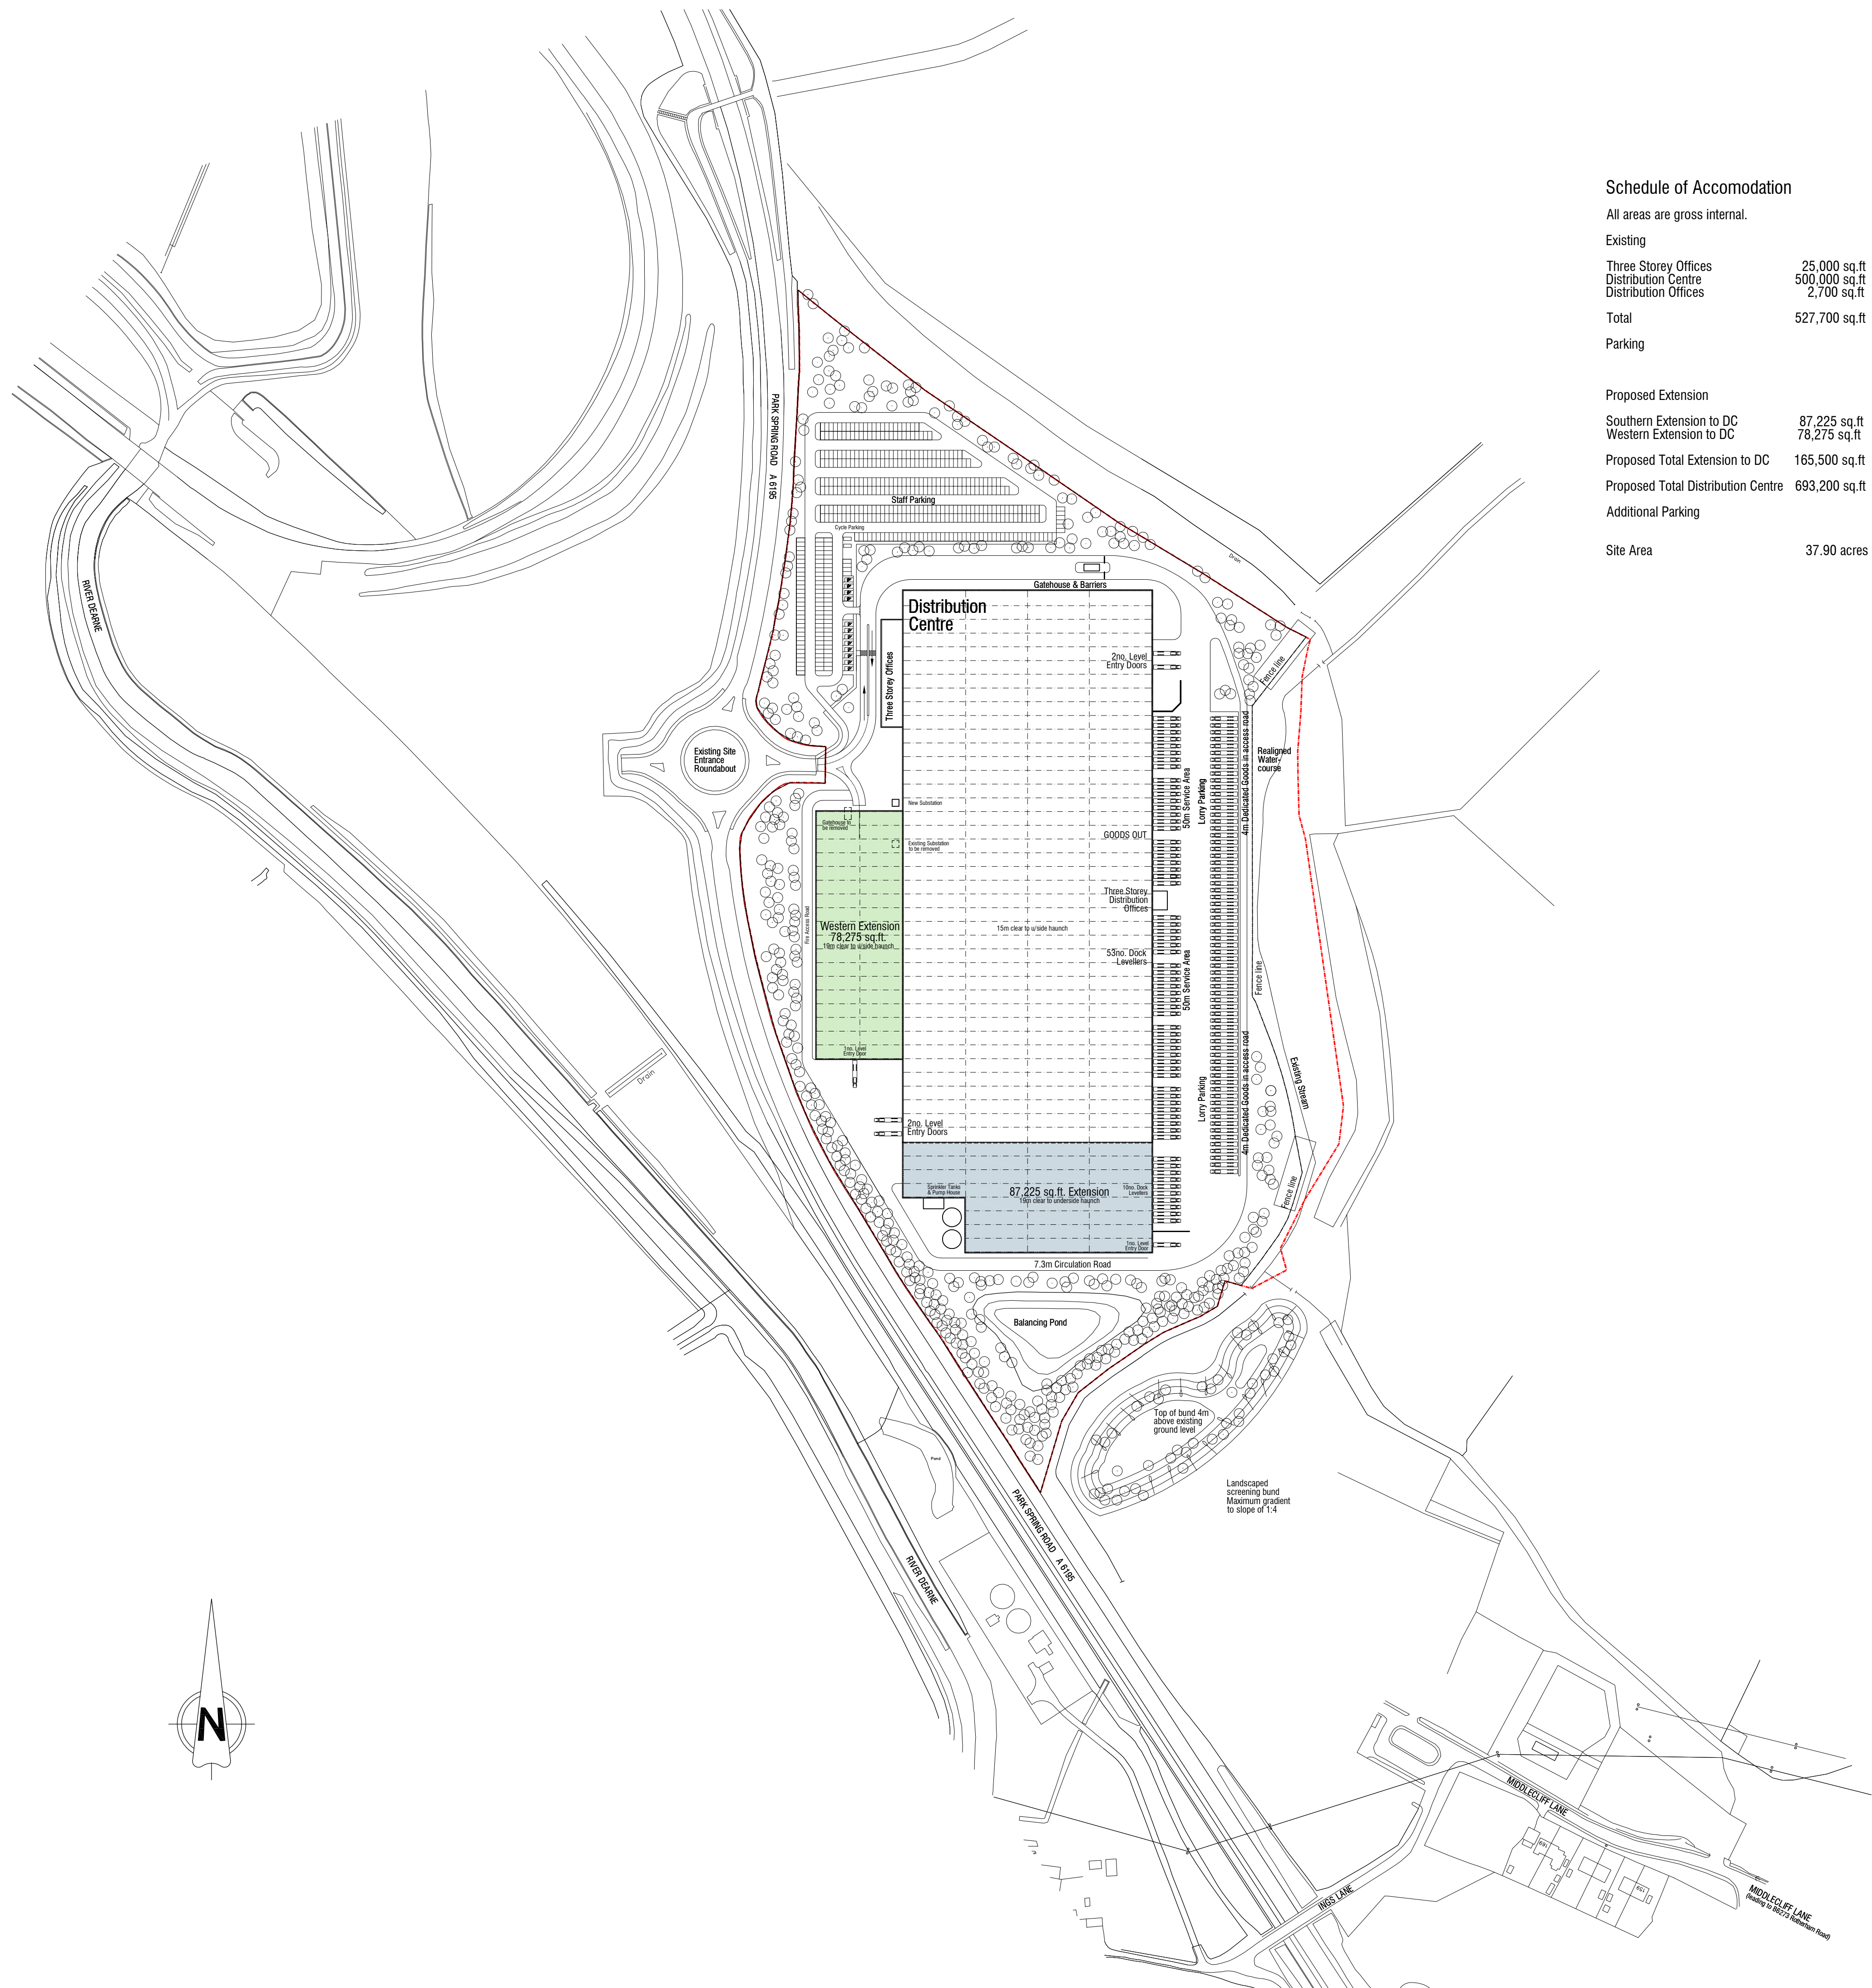

Schedule of Accomodation

All areas are gross internal.

Existing		
Three Storey Offices	25,000 sq.ft	2,323 sq.m
Distribution Centre	500,000 sq.ft	46,451 sq.m
Distribution Offices	2,700 sq.ft	2,51 sq.m
Total	527,700 sq.ft	49,025 sq.m
Parking		
		392no. Car Parking Spaces
		66no. Lorry Parking Spaces
		20no. Cycle Parking Spaces

Proposed Extension

Southern Extension to DC	87,225 sq.ft	8,103 sq.m
Western Extension to DC	78,275 sq.ft	7,272 sq.m
Proposed Total Extension to DC	165,500 sq.ft	15,375 sq.m
Proposed Total Distribution Centre	693,200 sq.ft	64,400 sq.m
Additional Parking		
		74no. Car Parking Spaces
Site Area		
	37.90 acres	15.34 Hectares

notes
this drawing and design is the copyright of aja architects llp and must not be reproduced in part or in whole without prior written consent. contractors must verify all dimensions on site before commencing work or preparing shop drawings if in doubt ASK.

no.	date	revision	by
-----	------	----------	----



aja architects llp
1170 Elliott Court
Herald Avenue
Coventry Business Park
COVENTRY CV5 6UB
T: 024 7625 3200
F: 024 7625 3210
E: aja@aja-architects.com
W: www.aja-architects.com

aja architects llp is a limited liability partnership registered in England No. OC326721
client

Teal Houghton Main Sarl

project
Proposed Extension
for ASOS.COM
Houghton Main
South Yorkshire
drawing

Proposed Site Layout Plan

scale 1:1000 @ a1 drawn spp

checked date 07/09/12

no

5252 - 035
PLANNING