


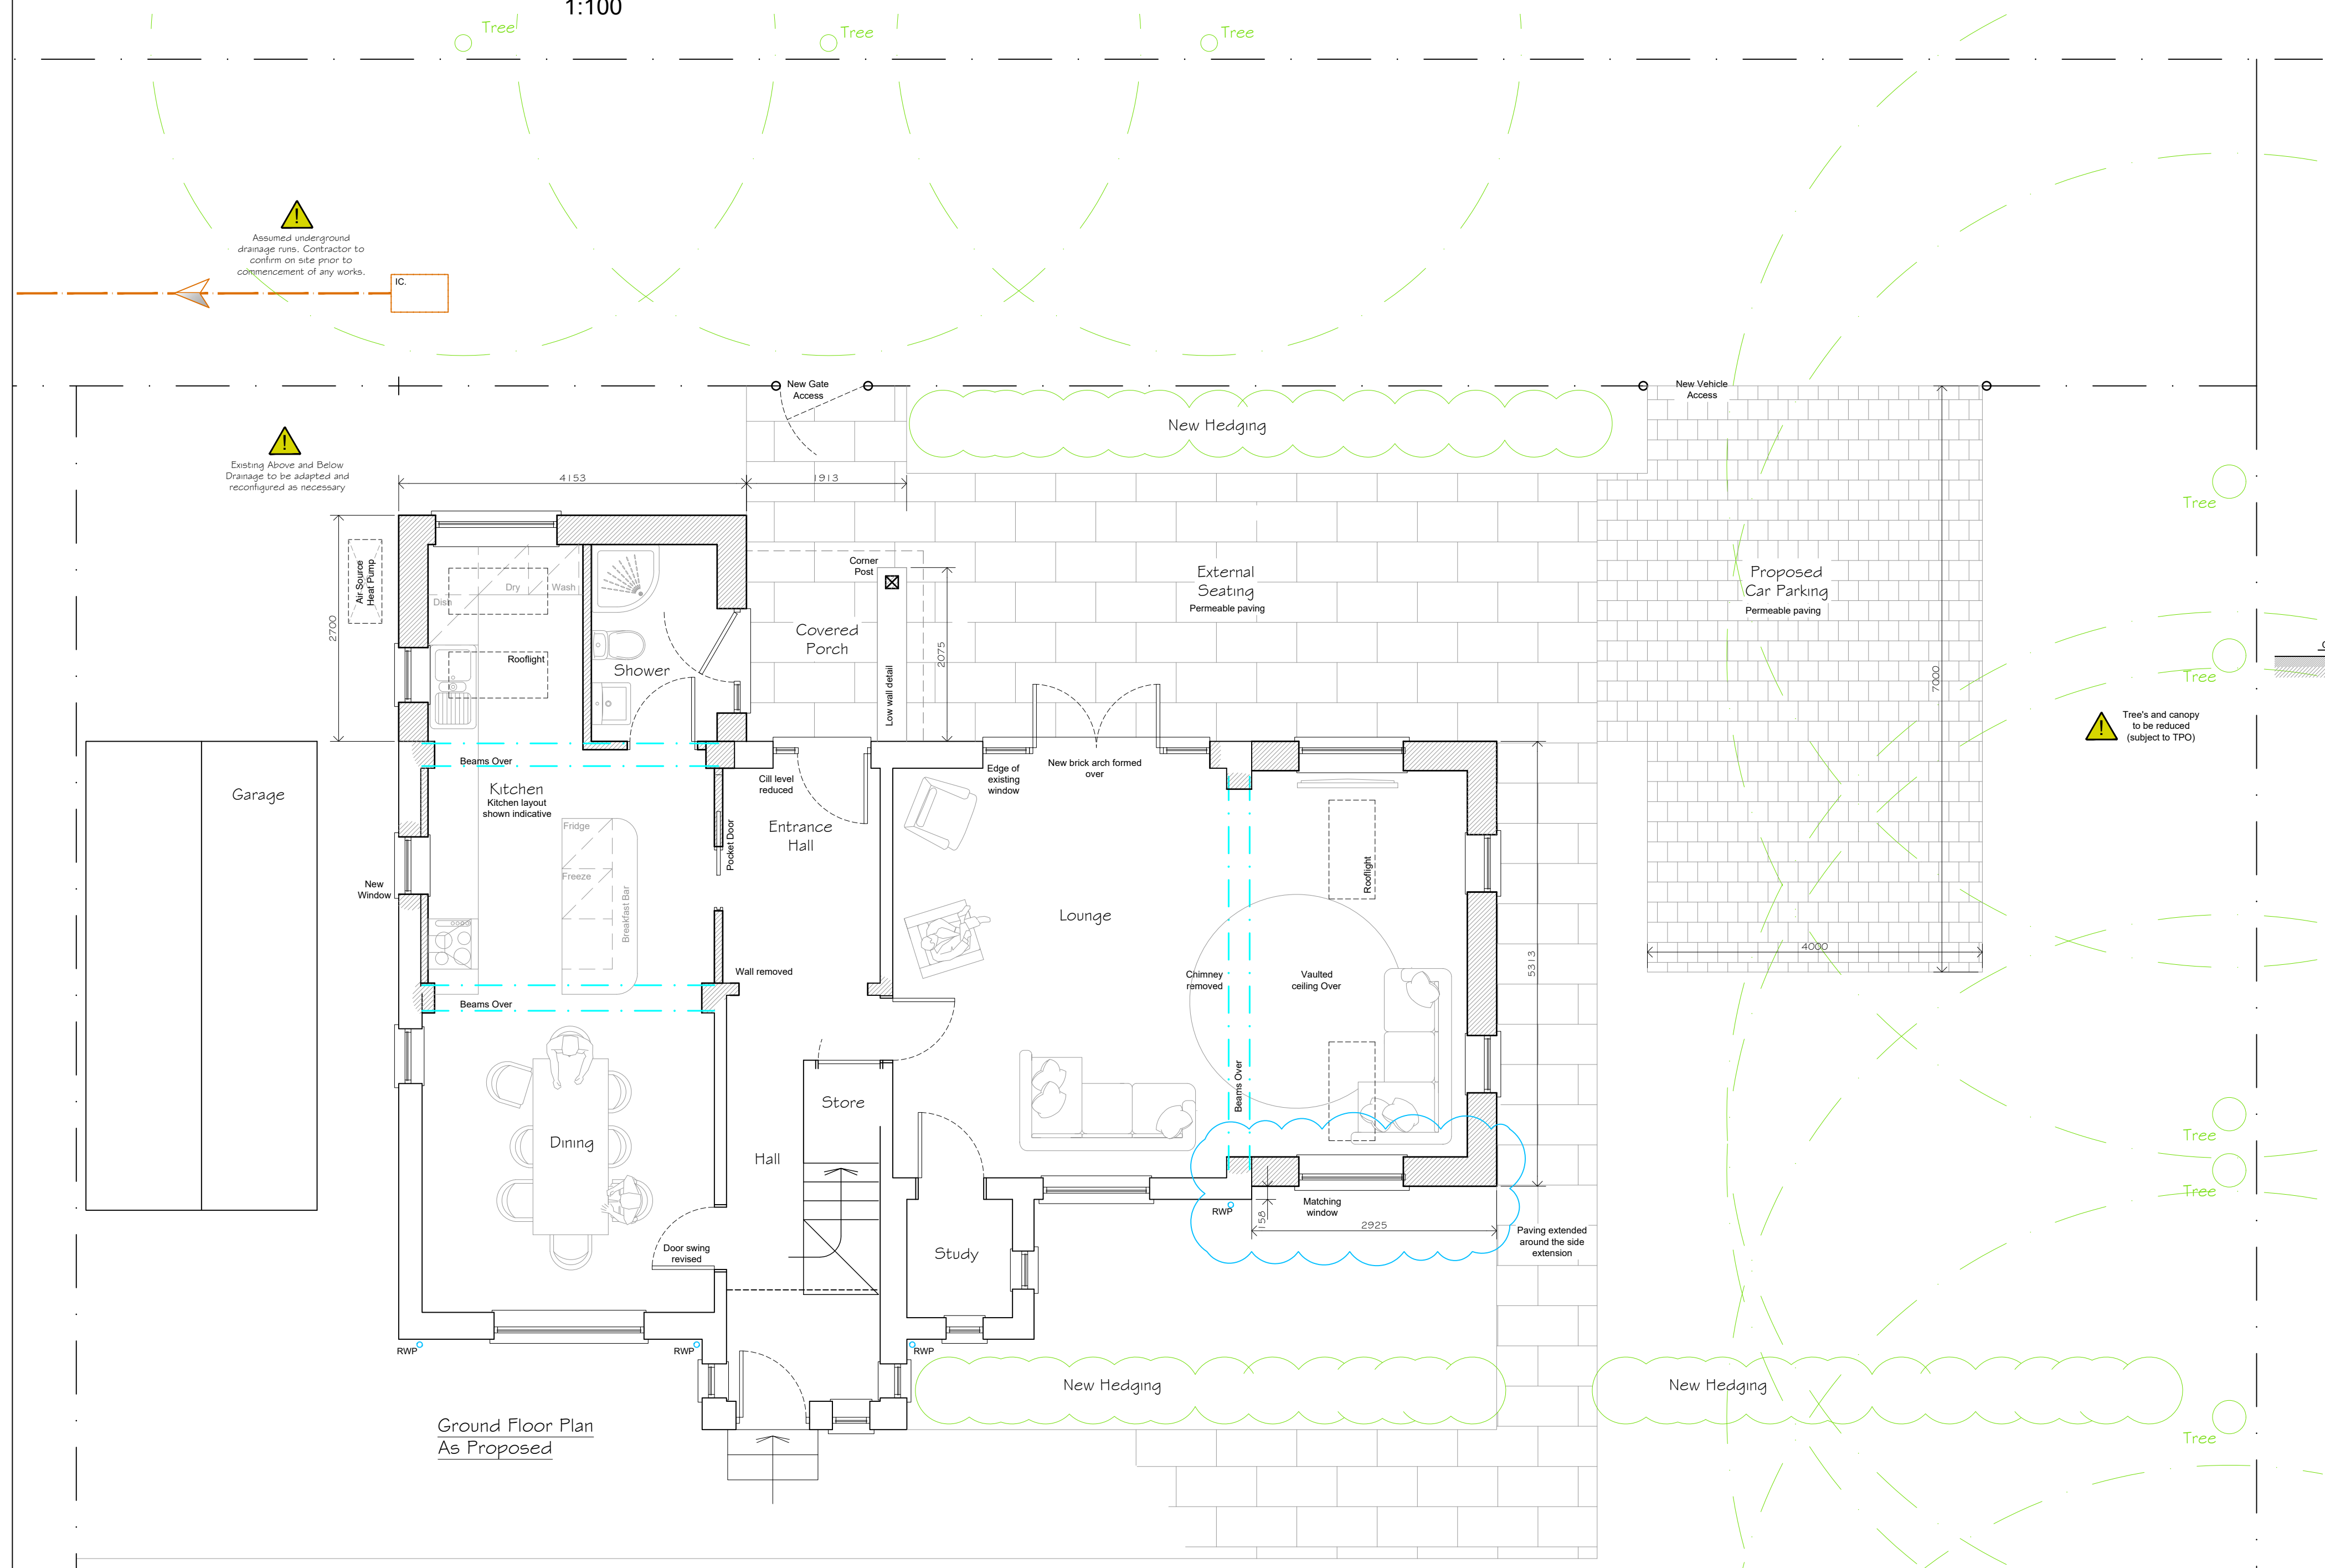

Proposed Materials

Proposed Walls - Multi Red Brckwork & light render to match
Proposed Roof - Roof Slate to match
Proposed External Windows - White framed to match
Proposed External Doors - Timber
Proposed Rainwater Goods - Black Plastic
Proposed Fascias - Black Timber



PROJECT TITLE Proposed Side & Rear Extension's, Plus Internal Remodeling		CLIENT BARRY, 70 Church Street, Brierley, S72 9JG.	
DRAWING STAGE Planning	SCALE 1:50/100 @ A1	CHK .	DRAWN BY MS
SHEET TITLE Plans & Elevations as Proposed.	PROJECT NUMBER 572-3384	STAGE PLN	REV B
			SHT 002

DATE	NOTES	BY	REV
07/12/22	For Planning	MS	A
22/03/22	Planning Amendments	MS	B