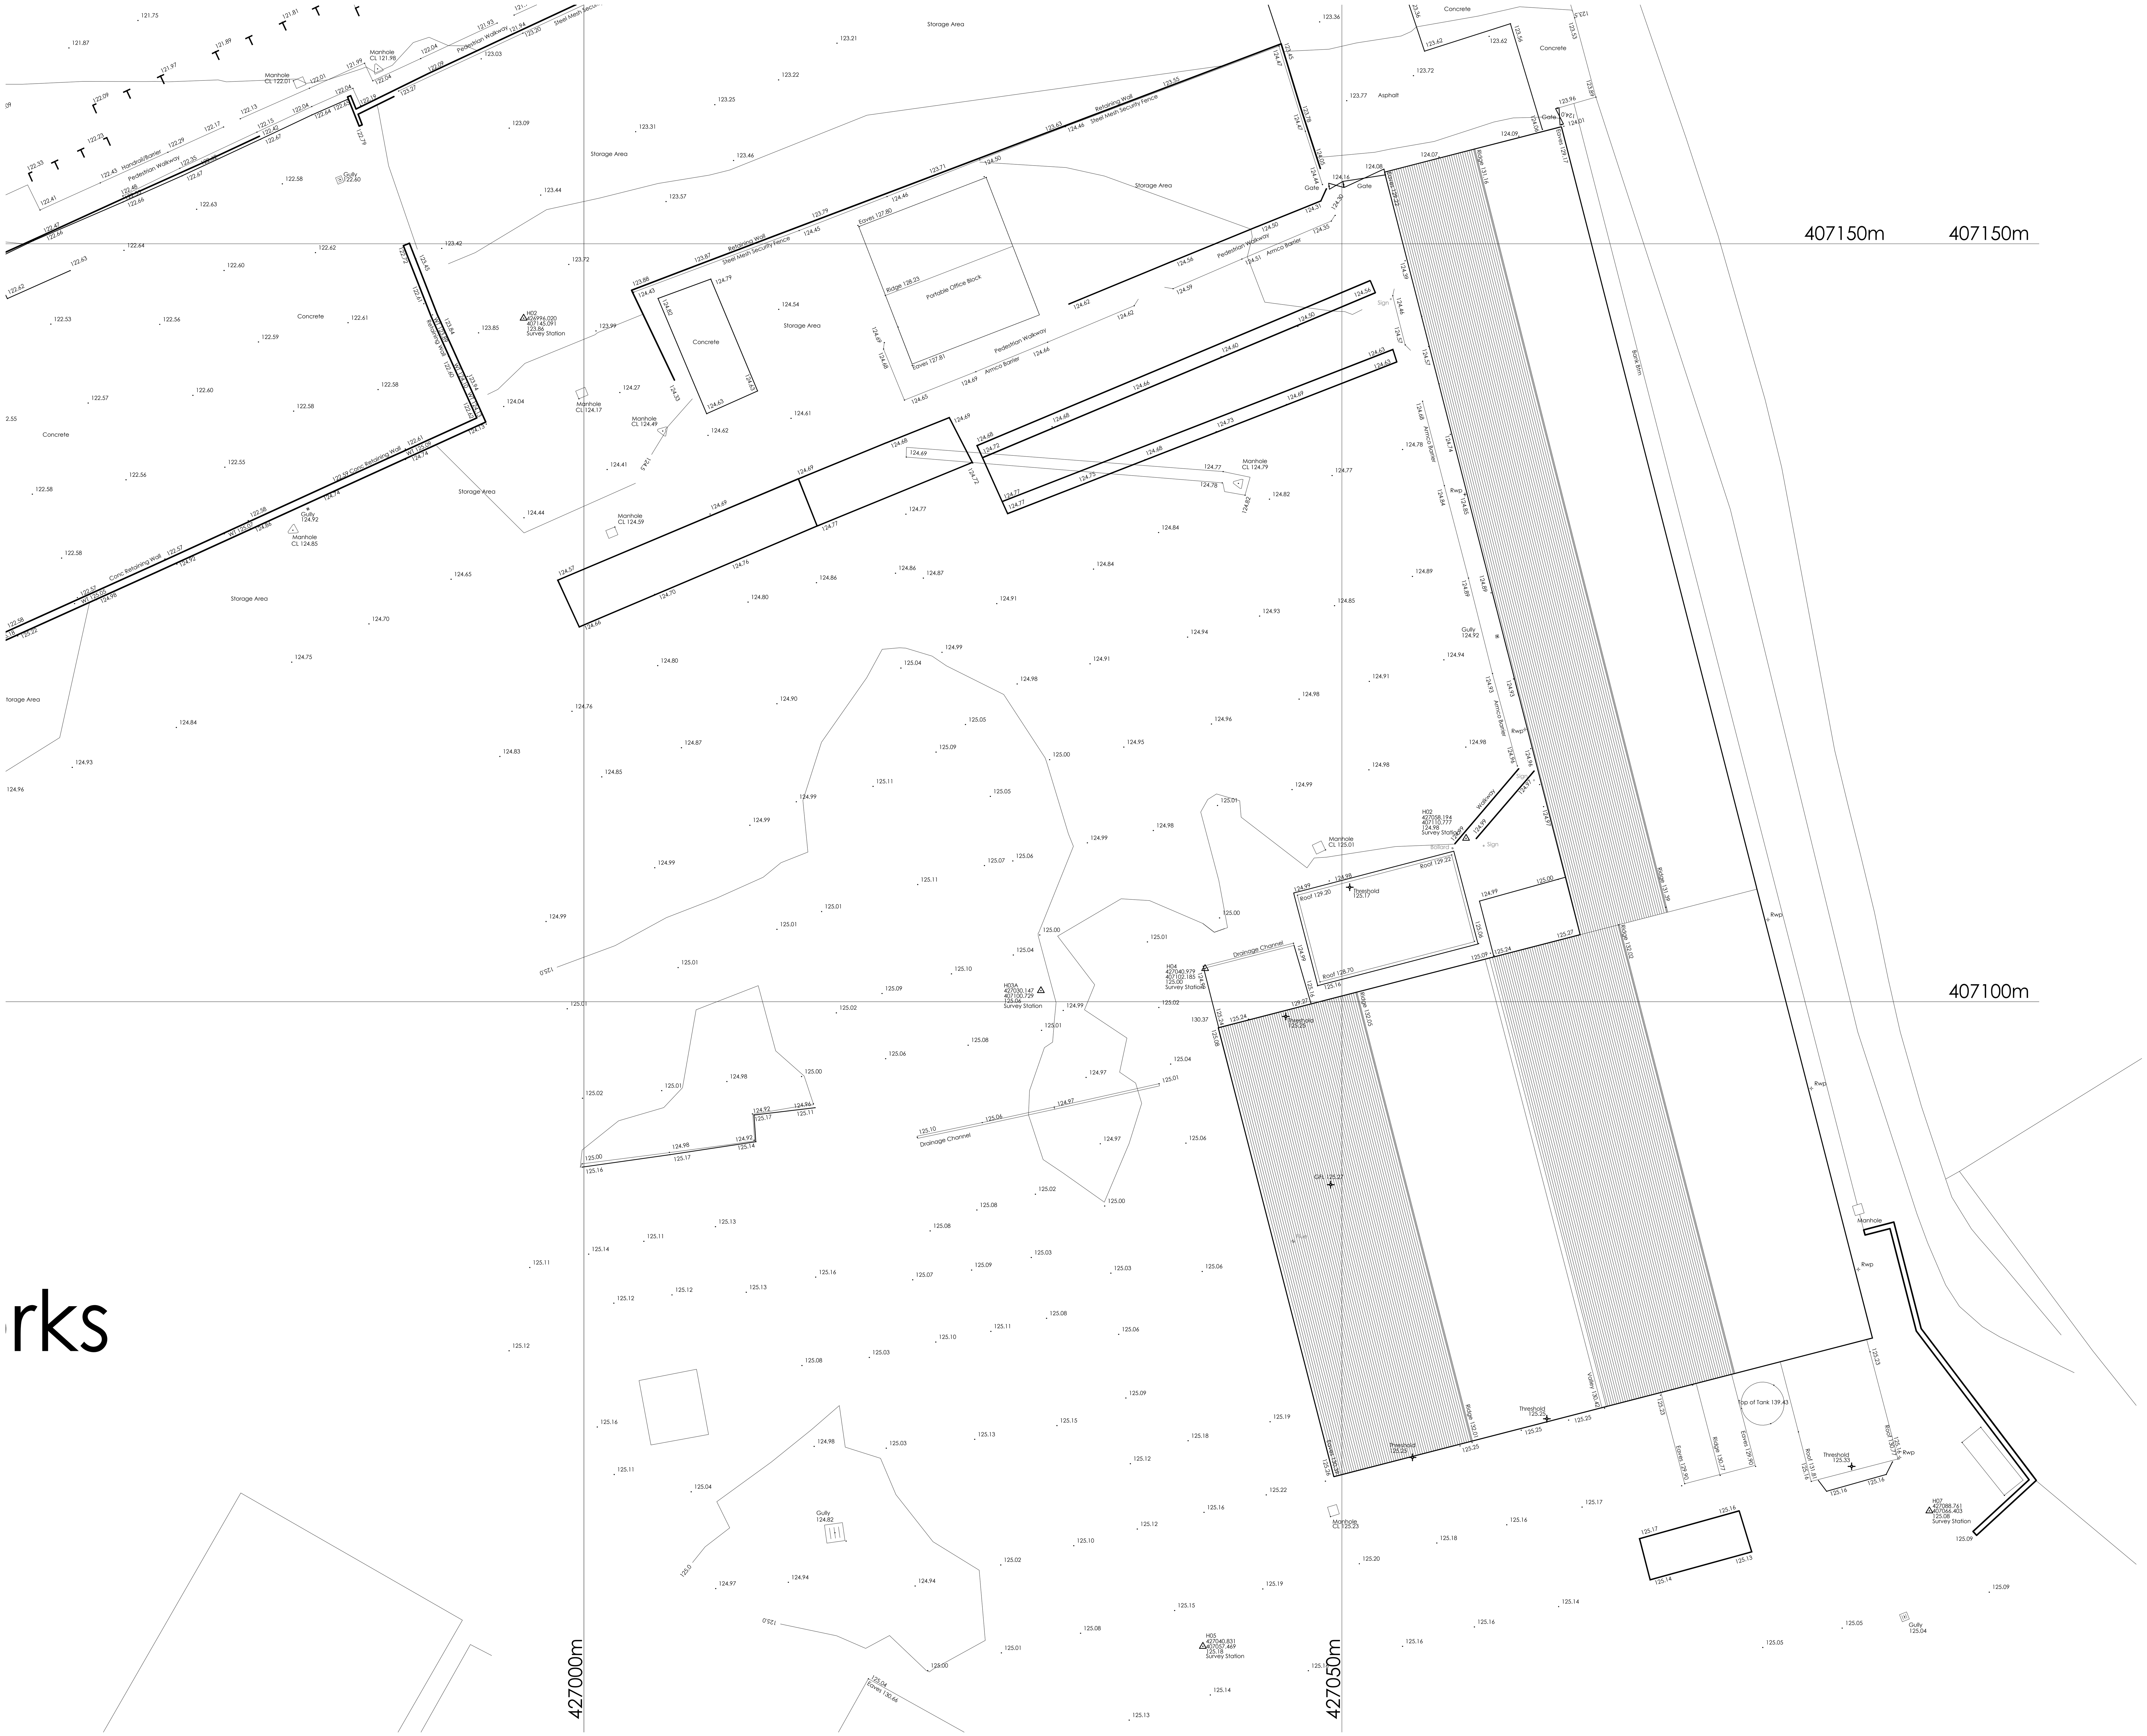


N

Abbreviation & Symbol Key.

B	Bollard	GV	Gas Valve	PB	Post Box	SWG	Storm Water Gully
BT	BT Cover	IC	Inspection Cover	RE		TFP	Tarmac Footpath
CL	Cover Level	LB	Letter Box	RL	RootLine	ToW	Top of Wall
DK	Drop Kerb	LP	Lamp Post	RS	Road Sign	TP	Telegraph Pole
EL	Electricity Cover	MB	Multi Bole	SS	Street Name Sign	VP	Vent Pipe
EP	Electricity Pole	MH	Man Hole	RWP	Rain Water Pipe	WM	Water Meter
FH	Fire Hydrant	Mkr	Marker Post	SP	Sign Post	WP	Waste Pipe
G	Gully	NB	Notice Board	SV	Stop Valve	WT	Wall Top
GM	Gas Meter	P	Post	SVP	Soil Vent Pipe		

Site Survey Control & Datum Information

Grid Orientation:

Survey related to Ordnance Survey "OSGB36" at control point GPS10 and the survey data was processed on a plane grid. (No Scale Factor)

Level Datum:

OS Orthometric Hts

Rev	Description	Drawn	Checked	Date
P1	First Issue	NH		31.01.22

Document Status : **S2**

Purpose of Issue: **FOR INFORMATION**

MARTIN WALSH ARCHITECTURAL

MWA

Firth Buildings, 99 - 103 Leeds Rd, Dewsbury, WF12 7BU t: 01924 464342
e: info@martinwalsh.co.uk w: www.martinwalsh.co.uk

Project
Proposed Band Seal Factory Extension at
Naylor Drainage, Clough Green, Cawthorne, Barnsley, S75 4AD

Title
Existing Site Survey

Client
Naylor Drainage Ltd

MWA Project Ref	Scale	Original Paper Size	Paper Orientation	Drawn
6449	1:200	@A1	Landscape	NH

File Identifier

Project	Originator	Volume	Level	Type	Role	Number	Revision
NDCG -	MWA -	XX -	XX -	DR -	A -	0002	P1

Copyright © 2022 Martin Walsh Architectural. All Rights Reserved.
Martin Walsh Architectural is the trading name of Martin Walsh Architectural Limited. Registered in England Number 4496049