
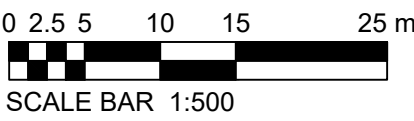


LEGEND

- 1800mm HIGH BRICK WALL, SEE NSD 9001 TYPE 1.
- 1800mm HIGH CLOSE BOARD FENCE, SEE NSD 9102 TYPE A (TIMBERS TO COMPLY WITH BS55989 WHERE NOTED).
- 2100mm HIGH CLOSE BOARD FENCE, SEE NSD 9102 TYPE A (TIMBERS TO COMPLY WITH BS55989 WHERE NOTED).
- 1100mm HIGH HOOPED TOP METAL RAILING, SEE NSD 9202.
- POST AND RAIL FENCE, SEE NSD 9105 (TIMBERS TO COMPLY WITH BS55989 WHERE NOTED).

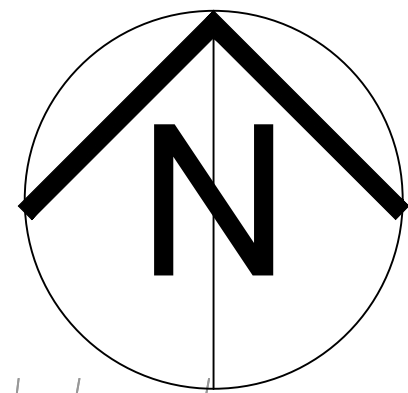

C	30.06.21	AG	Southwick and Southwick SA replaced with Leven and Leven SA.
B	10.06.21	AG	Updated in line with layout Rev J
A	02.11.20	ZE	Updated to Latest layout Rev J
Rev	Date	By	Description


COUNTRYSIDE
Places People Love

CountrySide Properties (UK) Limited
Partnerships Yorkshire
Ardle, 3200 Century Way,
Thorpe Park, Leeds, LS15 8ZB
Tel: 01155 224000
www.countrysideproperties.com

site: **Barugh Green Road
Barnsley**

title: **Boundary Plan**

scale: **1:500** drawn by: **ZE**

date: **13.08.20** checked:

drawing no: **SKPY-004-A-BP-01**

sheet no: revision: **C**