

SPECIFICATION & DESCRIPTION

• STRIP FOUNDATION - 300mm x 150mm CONCRETE
• WALLS - BRICKS - HANSON 65mm

SWILLINGTON COLDED BROWN
LAIN IN STEETCWER BOND

• KEYSTONE LINTEL BOX/K-
200 300mm

• ROMAN ROOF TILE ANTIQUE
BROWN

• MARLEY 457mm SEGMENTAL RIDGE
TILE ANTIQUE BROWN

• ROOF TIMBERS

TILES INDIVIDUALLY NAILED ON
25mm x 38mm S.L BATTENS ON


• ONE LAYER OF NON-TEARABLE FELT
ON PRE-FORMED TRUSSES RAFTERS
AT 600mm CENTRES SECURED TO

• ANCHORED WALL PLATES EVALUATED STOK
CALCULATIONS TO BE PROVIDED BY MANUFACTURER
• EXISTING.


• 150mm ABOVE 4

FLOOR


D.P.C.

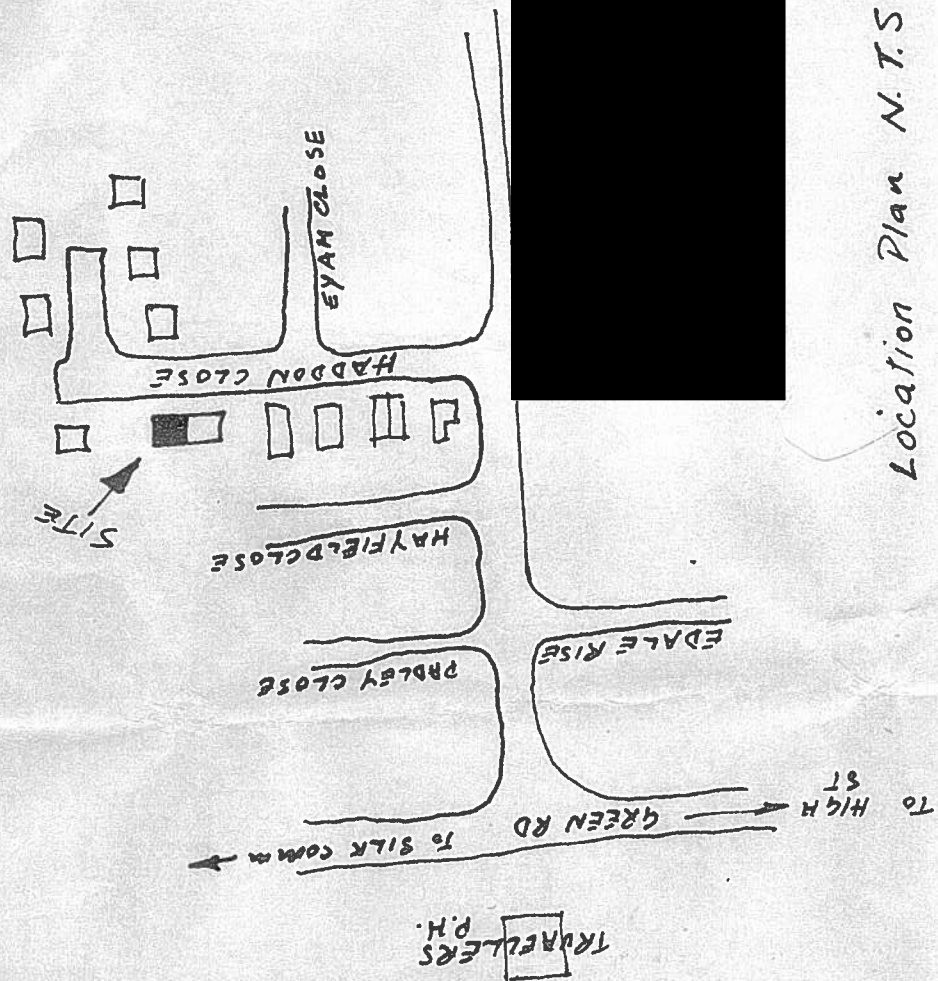


Location Plan N.T.S.

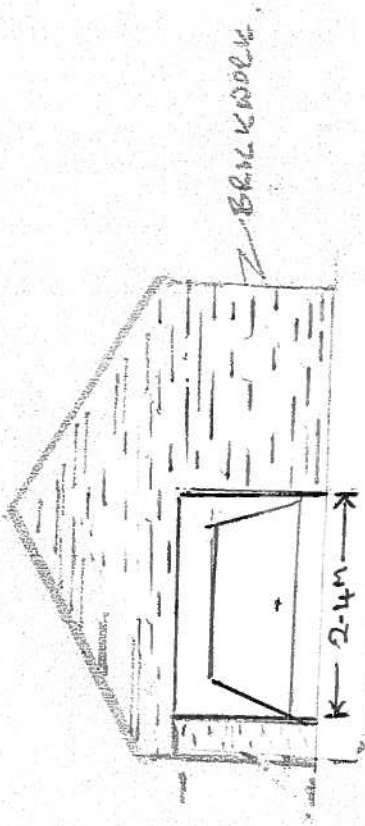


PERFORMED FRONT ELEVATION

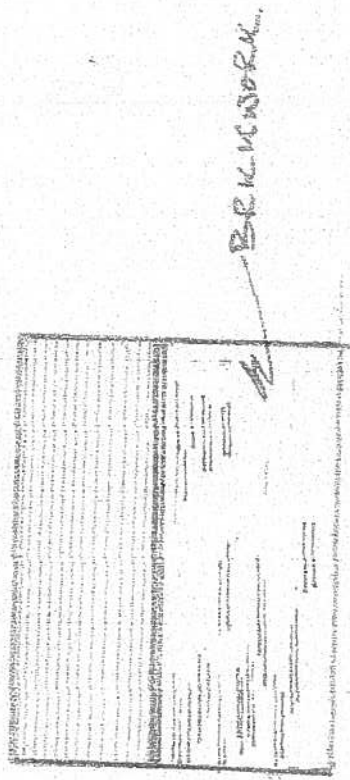

SIDE VIEW

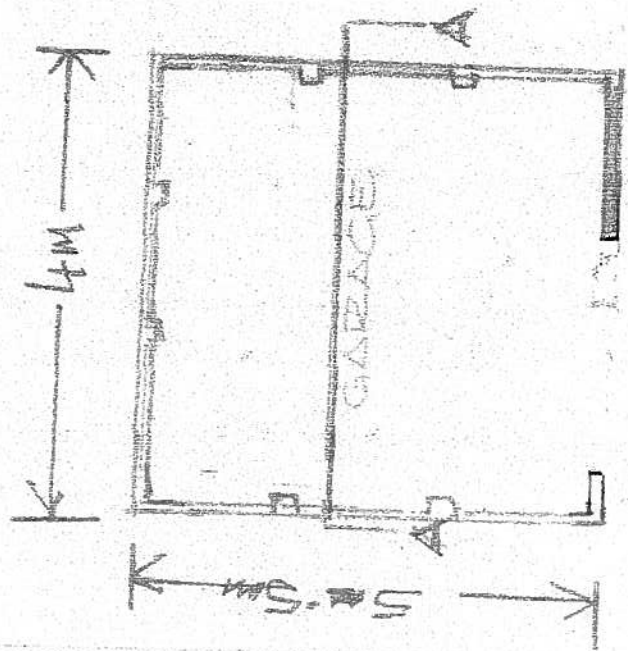

PLAN VIEW

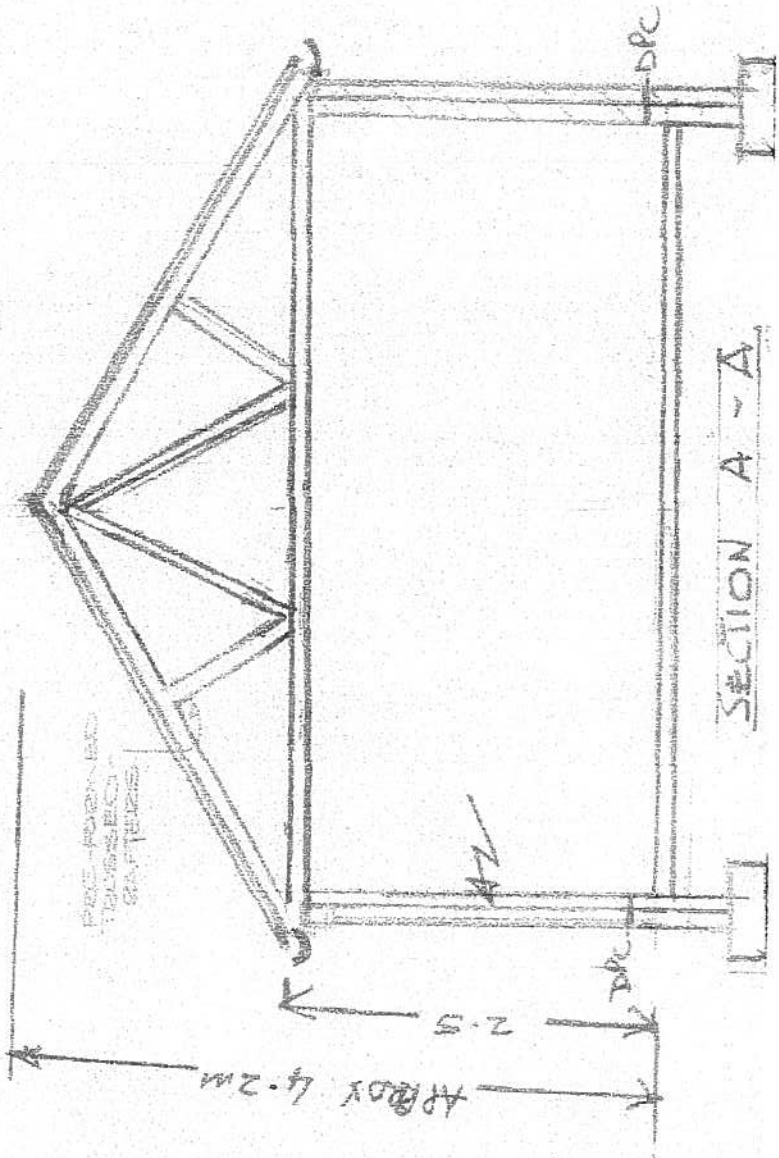

SECTION A-A

PUBLIC FOOT PATH (P.F.P.)

GARDEN

DRIVEWAY

EXISTING
260 GARAGE
← 470 →

GARDEN SHED

GREENHOUSES

P.F.P.

BORDER R. PORCH

KITCHEN

BEDROOM ①

B. ROOM

TOILETS

CONSERVATORY

LOUNGE

BEDROOM ②

GARDEN

BORDER

FLOWER
BEDS

GARDEN
LAND

BORDER


EXISTING GARAGE SIZE

470 X 260

PAGE FOOTPRINT (P.F.)

GARDEN

DRIVEWAY

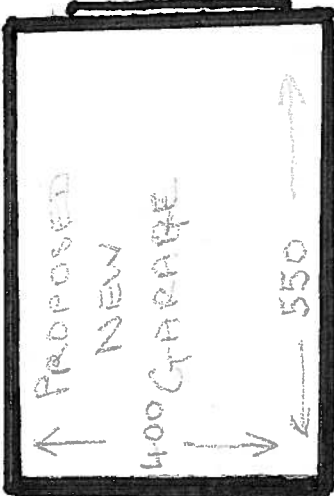

GARDEN SHED



GREENHOUSE

P.F.P.

PORCH

KITCHEN

BATH ROOM

TOILET

BED ①

CLOSET

BED ②

LOUNGE

PROPOSED NEW GARAGE SIZE

550 X 400