




EXISTING JUNCTION

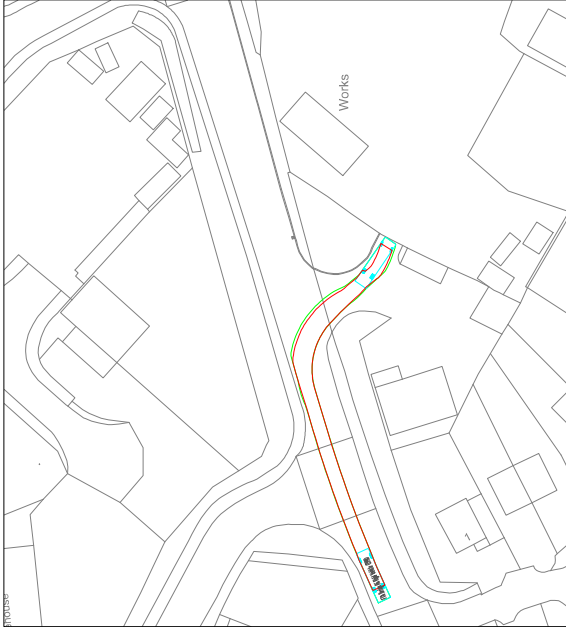


HG Rigid Vehicle right turn 1:500

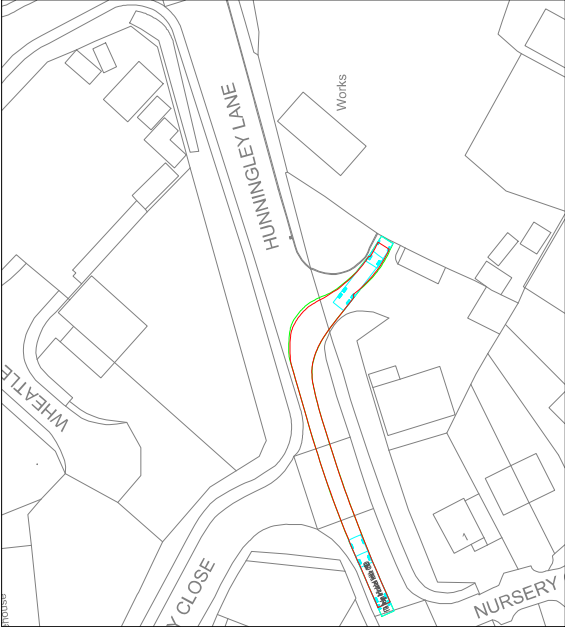



Articulated Vehicle right turn 1:500

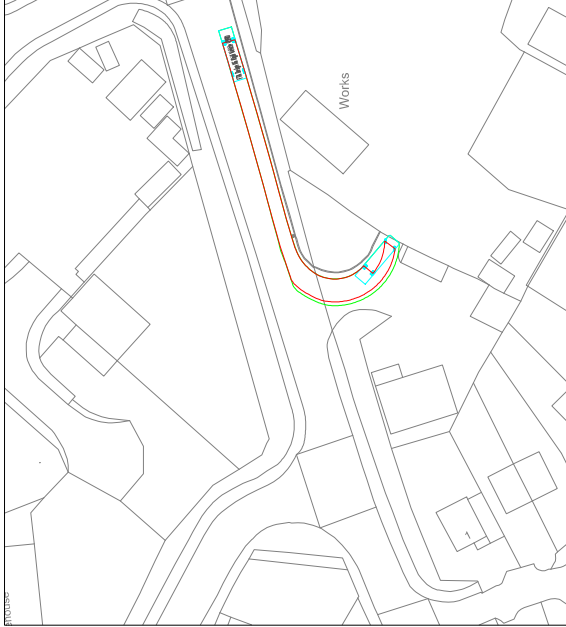



HG Rigid Vehicle left turn 1:500

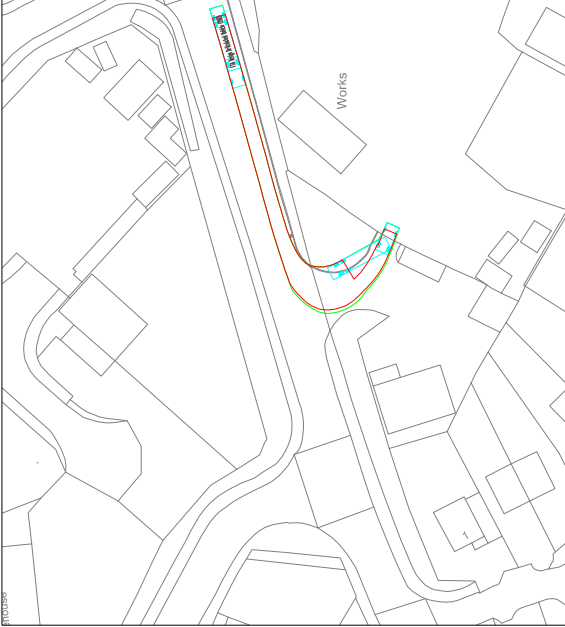

Articulated Vehicle left turn 1:500

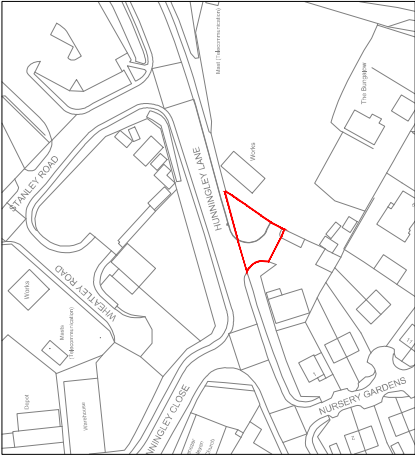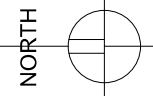

Location Plan 1:1000

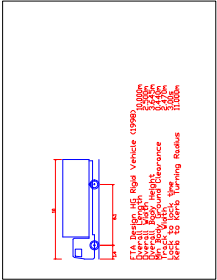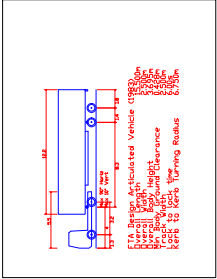

Client

C Soar & Son UK Ltd

Project

Hunningley Lane Stairfoot
Swept Path Analysis
Sheet 1

Drawn by	Date	Scale
CAD	April 2020	As Shown @ A1
Chkd	Dwg Number	Revision
Chkd	HUN/ASPA/1	0