


Notes

This drawing and the information contained therein is issued in confidence and is the copyright of Met Geo Environmental Ltd. Disclosure of this information to third Parties and unauthorised copying or replication of this data without approval is forbidden.

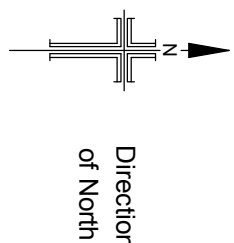

Grid : OS National Grid (Approximate)
Derived by fitting surveyed points to coordinates from OS digital information.
Datum : Related to Ordnance Survey benchmark. Located on Tower of St. Marys Church
Value = 118.13 m A.O.D

Station Listing			
Station	Easting	Northing	Level
GP1	434409.246	406610.802	111.728
GP2	434442.403	406615.013	110.344
GP3	434457.036	406630.805	109.318
GP4	434472.898	406623.688	108.443
GP5	434428.568	406621.442	111.534
GP6	434372.082	406623.392	114.164

KEY			
AIR VALVE	IV	KEBB OUTLET	KO
BENCH MARK	BM	LAMP POST	LP
BUILDING	BN	MANHOLE (CIRCULAR)	MC
BUILDING	BN	MANHOLE (RECTANGULAR)	MR
BRIKE HOLE	BH	MARKER POST	MP
BRITISH TELECOM COVER	BT	ROAD DUTY / DUTY	RD
BUS STOP	BS	ROADSIDE EYE	RE
CABLE TV COVER	CTV	ROADSIDE EYE	RE
CABLE TV SUPPLY	CS	ROADSIDE EYE	RE
COLUMN	COL	ROADSIDE EYE	RE
EXAMINING POINT	EP	ROADSIDE EYE	RE
ELECTRICITY COVER	EC	ROADSIDE EYE	RE
ELECTRICITY POLE	EP	ROADSIDE EYE	RE
FIRE HYDRANT	FH	ROADSIDE EYE	RE
GAS VALVE	GV	ROADSIDE EYE	RE
GATE	GT	ROADSIDE EYE	RE
INSPECTION COVER (CIRCULAR)	IC	ROADSIDE EYE	RE
INSPECTION COVER (RECTANGULAR)	IR	ROADSIDE EYE	RE
COVER LEVEL	CL	CHAMBER BASE LEVEL	CB
INVERT ELEVATION	IL	WATER SURFACE LEVEL	WS
DAMAGE TO MANSION	DM	DAMAGE TO MANSION	DM
DEPTH OF TREE TRUNK	DT	DAMAGE TO MANSION	DM
HEIGHT TO TOP OF TREE CANOPY	HT	DAMAGE TO MANSION	DM
WALL BOLT TREE	WT	DAMAGE TO MANSION	DM

Client

GHM Architects Limited

Site

Cooper Art Gallery
Church Street, Barnsley

Title

TOPOGRAPHICAL SURVEY
2D

Southgate House
Pontefract Road
Stourton
Leeds
West Yorkshire
LS10 1SW

T: +44 (0) 1132 008 900
F: +44 (0) 1132 008 901
E: admin@metgeoenvironmental.com
W: www.metgeoenvironmental.com

