

scale 1:100 cm

25 metres


Road

Gross

10ft hedges
(thick)

Driveway

Neighbours
Driveway

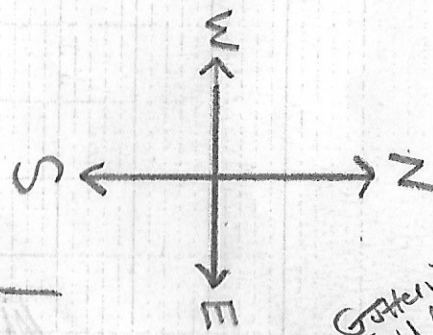

Pathway

Gate

Gross

MY
House

House 7m x 7.1m

1.8m high fence
to be erected
full length

Guttering
fall pipe
to drain

DOOR

Garage 4m high
to apex

6m

7m

11.6m

Dividing
fence

kitchen
window

Neighbours
front garden

Neighbouring
Property
(joined)

Neighbours
back garden ①

Neighbours
back garden

③

Neighbours
back garden ②