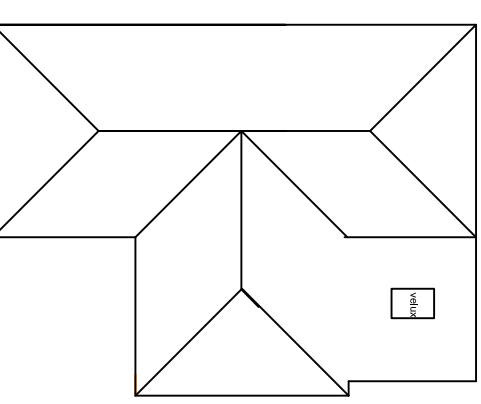


0
1
5

plain tile
hanging

Architectural drawing of the exterior of a building, showing a side elevation. The building features a gabled roof with a small dormer window. The facade includes several windows: a large multi-paned window on the left, a smaller square window below it, and a row of three square windows on the right. A door is visible on the left side, partially obscured by a pink shaded area. The drawing is oriented vertically on the page.

roof plan

from bay and add pitched roof

west side elevation

position of
rear wall before
extension added

The diagram shows a building layout with a main rectangular section and a triangular section on the right. The main section contains a blue square in the center, several windows, and a door. The triangular section has a door and a window. A dashed line indicates a boundary on the left.

Architectural floor plan of a dining room. The room is rectangular with a sloped roof on the right side, indicated by diagonal hatching. A dashed pink line represents a proposed new window, extending from the left wall to the right wall. The text 'form new window to bathroom obscure glazed' is written vertically along this dashed line. On the left wall, there is an existing window with a 2x2 grid pattern. The text 'enlarge existing window to dining room' is written vertically next to this window. On the right wall, there is a small window with a 2x2 grid pattern. The bottom wall has two small windows, each with a 2x2 grid pattern.

4 BROOKSIDE CLOSE, HACKENTHORPE
SHEFFIELD S12 4LE 0114 247 0602

shaw
CLIENT

DATE 9 3 09 SCALE 1:100

DATE 9 3 09 SCALE 1:100

[illegible]