


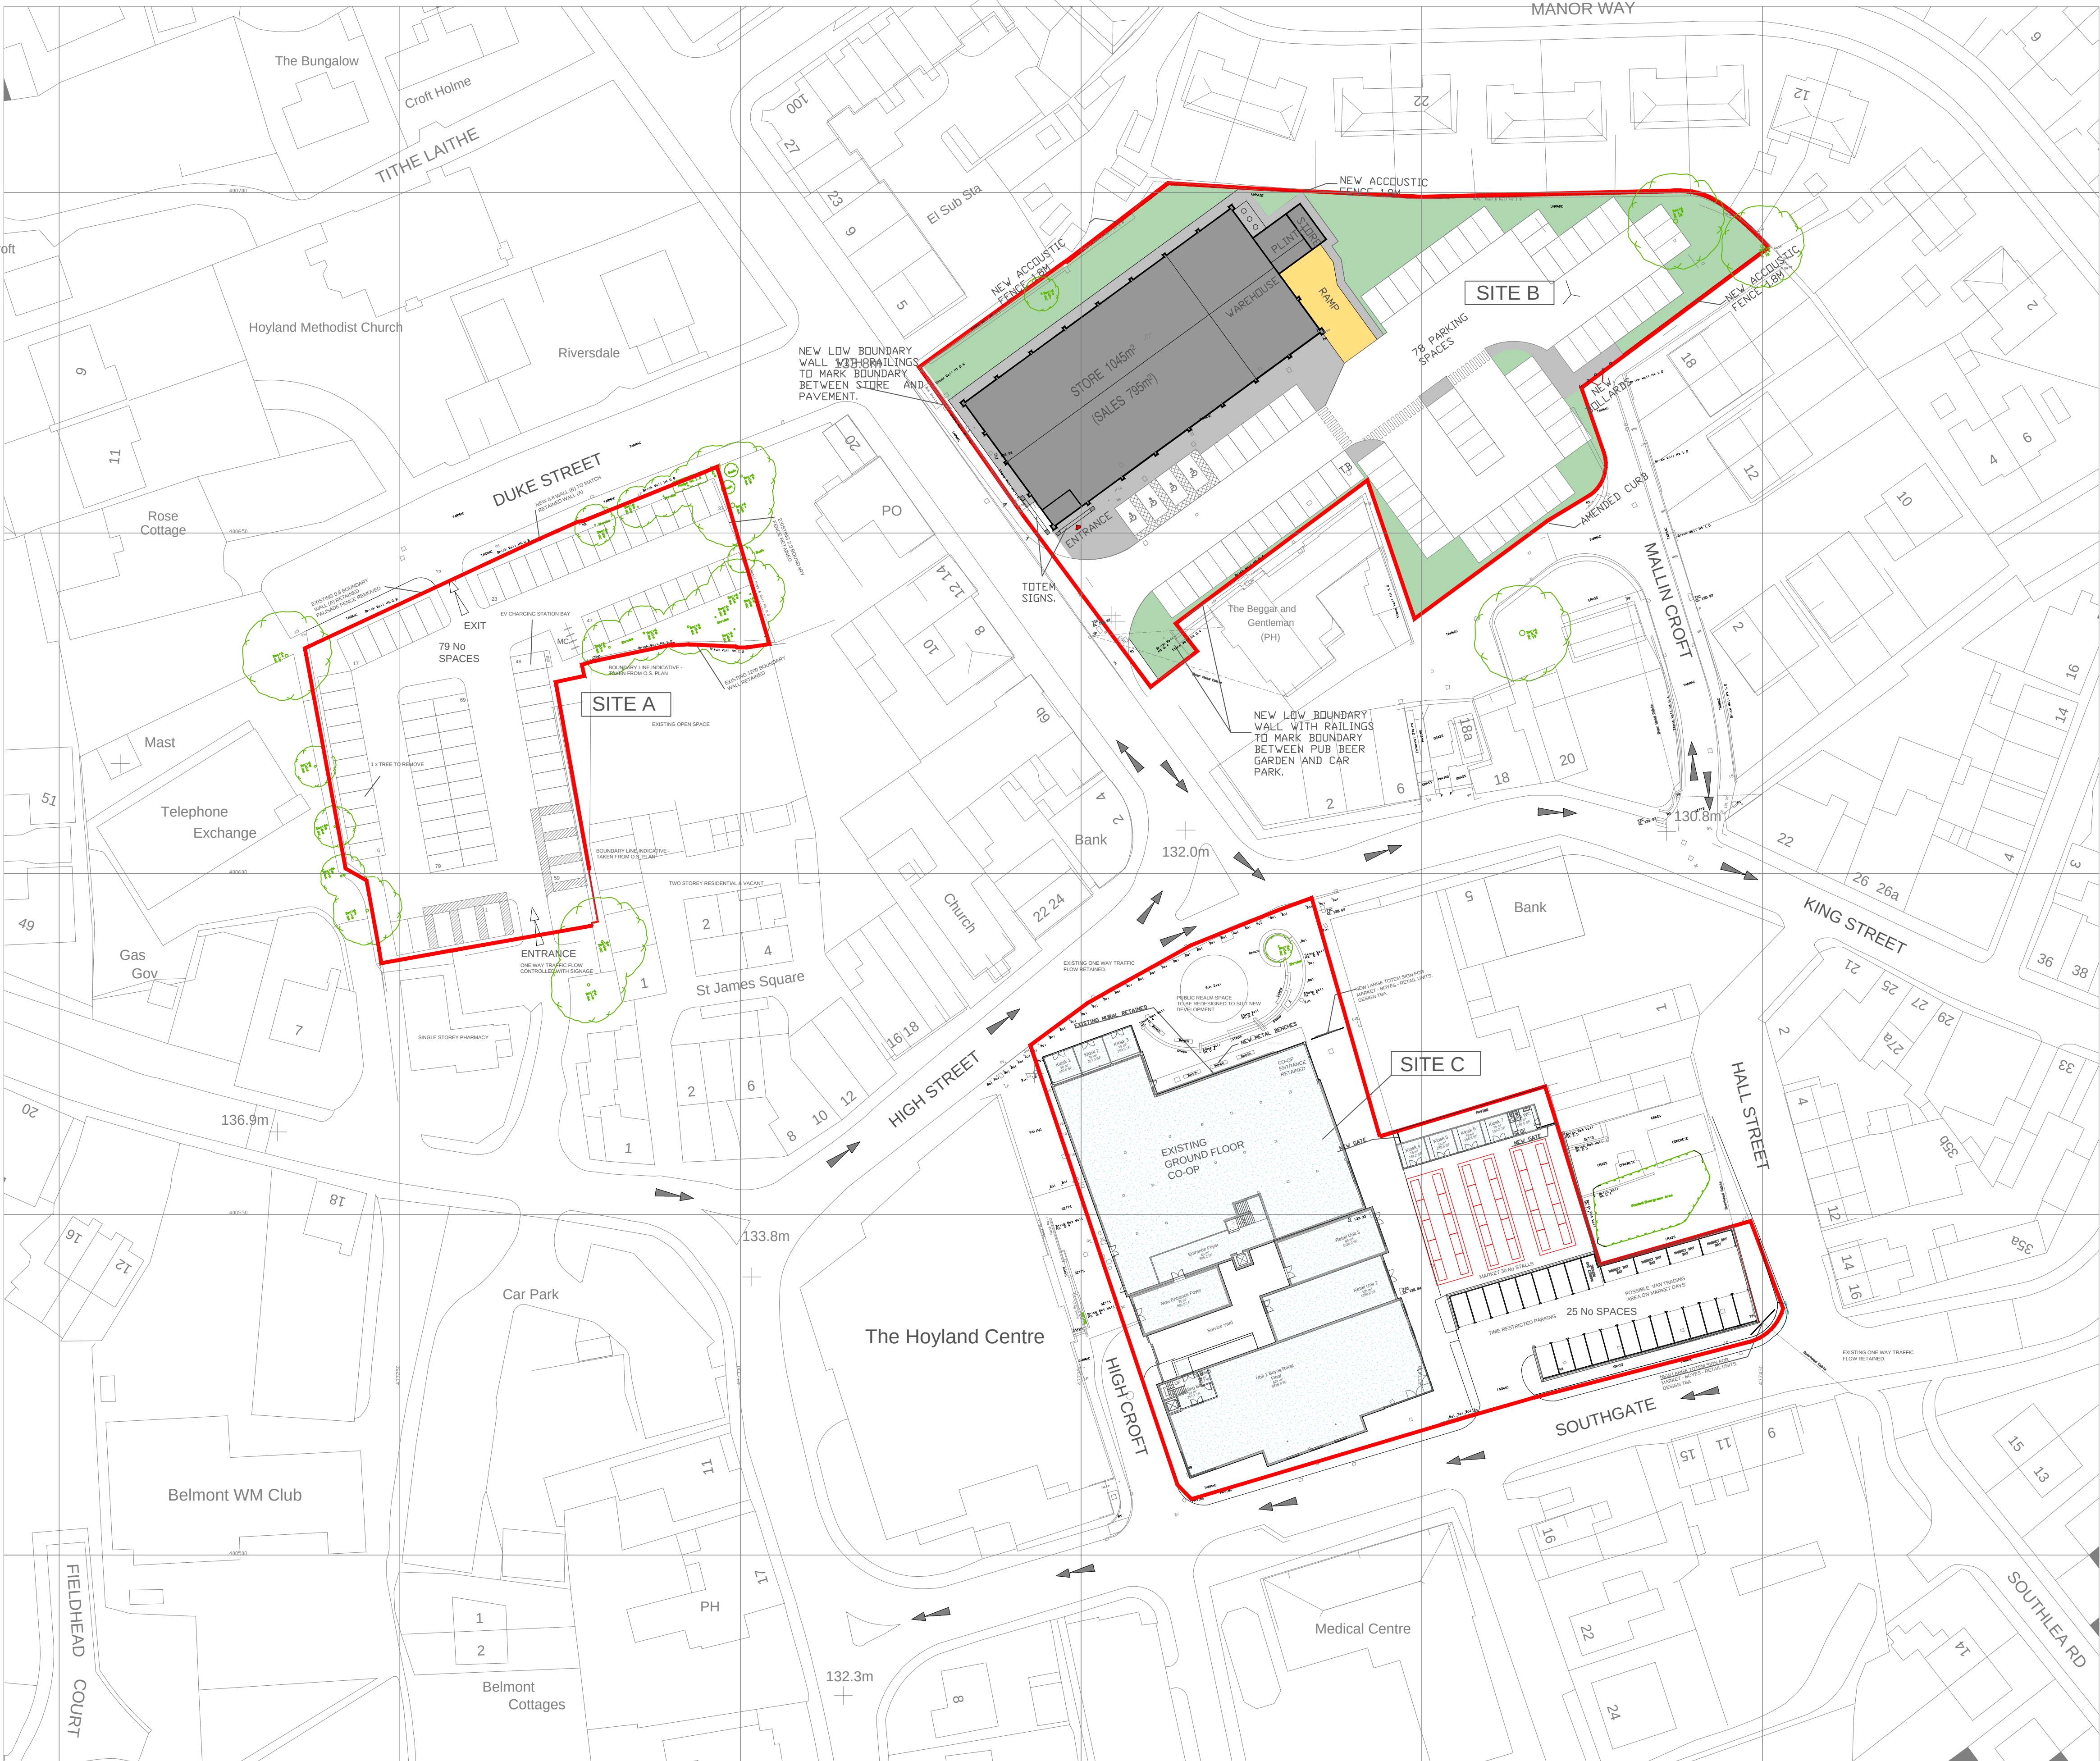

Ordnance Survey, (c) Crown Copyright 2013. All rights reserved. Licence number 100020449

Notes
© This drawing is the copyright of White Design (UK) Ltd. and cannot be reproduced in any form without express consent of the company. Written dimensions to be checked on site and discrepancies are to be reported prior to commencing work on site. Figured dimensions only are to be taken from this drawing. Do not scale. If in doubt ask.
SAFETY, HEALTH AND ENVIRONMENTAL INFORMATION
IN ADDITION TO THE HAZARDS/RISKS NORMALLY ASSOCIATED WITH THE TYPES OF WORK DETAILED ON THIS DRAWING, NOTE THE FOLLOWING:
CONSTRUCTION
n/a
MAINTENANCE / CLEANING
n/a
DECOMMISSIONING / DEMOLITION
n/a
IT IS ASSUMED THAT ALL WORKS WILL BE CARRIED OUT BY A COMPETENT CONTRACTOR WORKING, WHERE APPROPRIATE, TO AN APPROVED METHOD STATEMENT

Rev.	Date:	Drawn:	Description:	Checked:
A	16/04/15	SL	Amended Site C Layout Amended Market Layout	KU
B	12/05/15	SL	Amended Site C Layout Amended Market Layout Amended Site B Car Park Layout	KU

White Design

Client:
RESILIENTI

Project:
HOYLAND

Title:
PROPOSED TOWN CENTRE
LOCATION PLAN

Scales:
1:500@A1

Drawn:
SL

Date:
13.03.15

Checked:
KU

Drawing no:
0013.10.02.101

Rev:
B

The White House, 24 St Andrews Road, Sheffield, S11 9AL.
T: 0114 226 0255 F: 0114 226 0256
E: office@whitedg.co.uk W: www.whitedg.co.uk