


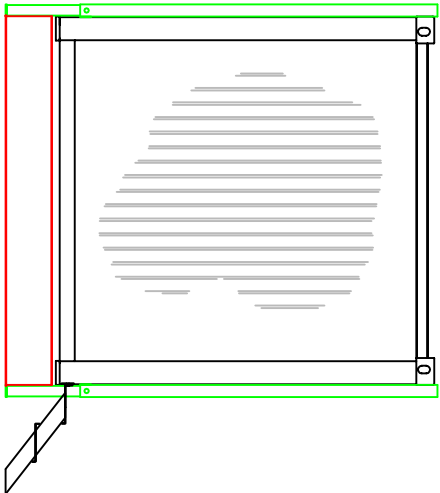
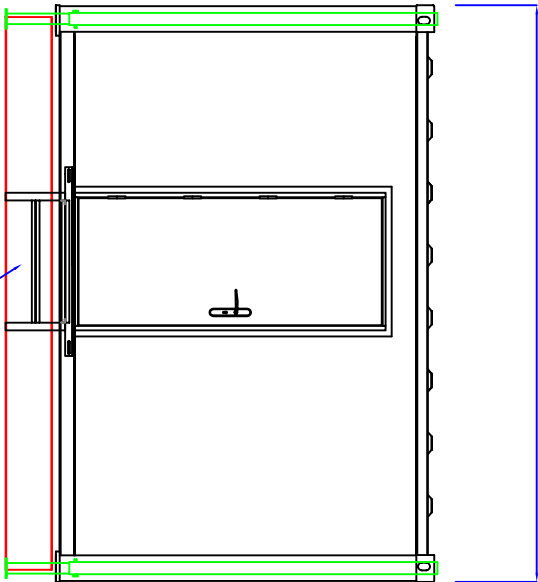


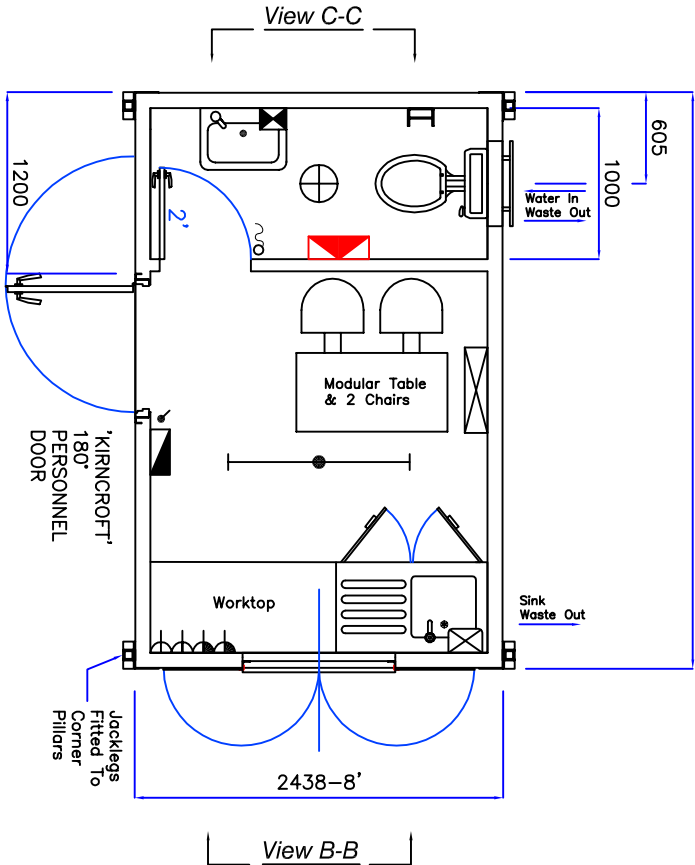

Unit Supported On Jacklegs Above Effluent Tank

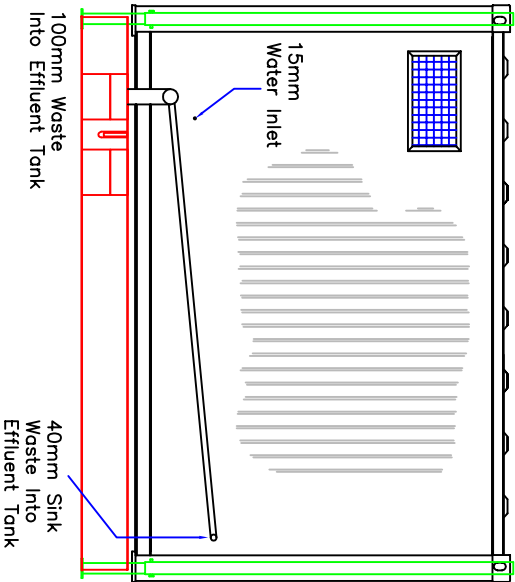

Pre Fabricated Steel Stairs Bolted To Unit

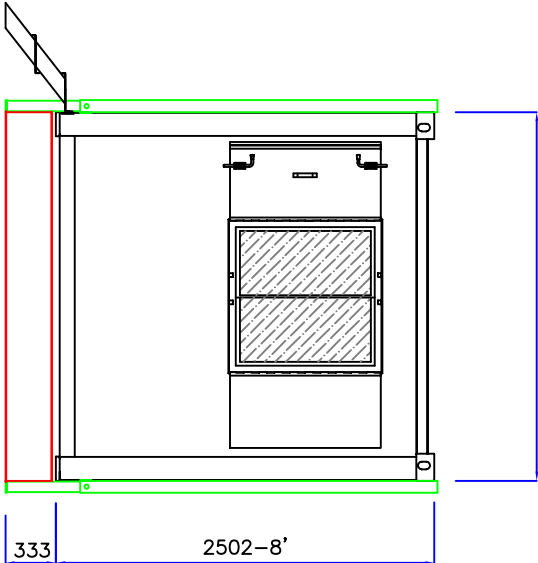

View A-A

View B-B

View D-D

View D-D

LEGEND

	Consumer Unit
	Light Switch
	Pull Switch
	Bulkhead Light
	4' Fluorescent Light
	2Kw Convector Heater
	IPX Rated Downflow Heater c/w Integral Thermostat
	2kW 5Ltre Water Storage Heater
	3kW Instant Water Heater
	DbL. Skt. @300mm Up F.F.F.L
	DbL. Skt. @1100mm Up F.F.F.L

****PLEASE NOTE****
3'x3' 'ALU' FRAMED, DOUBLE GLAZED, SLIDING WINDOW C/W STEEL SHUTTERS. HI LEVEL WINDOW C/W OPAQUE GLASS & SECURE STEEL GUARD.

LINING DETAILS

WALLS	EGB2006 & 50mm INSULATION
CEILINGS	MONO WHITE & 50mm INSULATION
TRIMS	WHITE PLASTIC
FLOOR	VINYL FLOORING OVER 15mm PLYWOOD

B	06/04/11	Customer Request: Jacklegs Added
A	10/02/11	FIRST ISSUE
Rev	Date	Details

APPROVAL BOX

Name:Position:

Signature:Date:

DRAWN	JT	Date	10/02/11
-------	----	------	----------