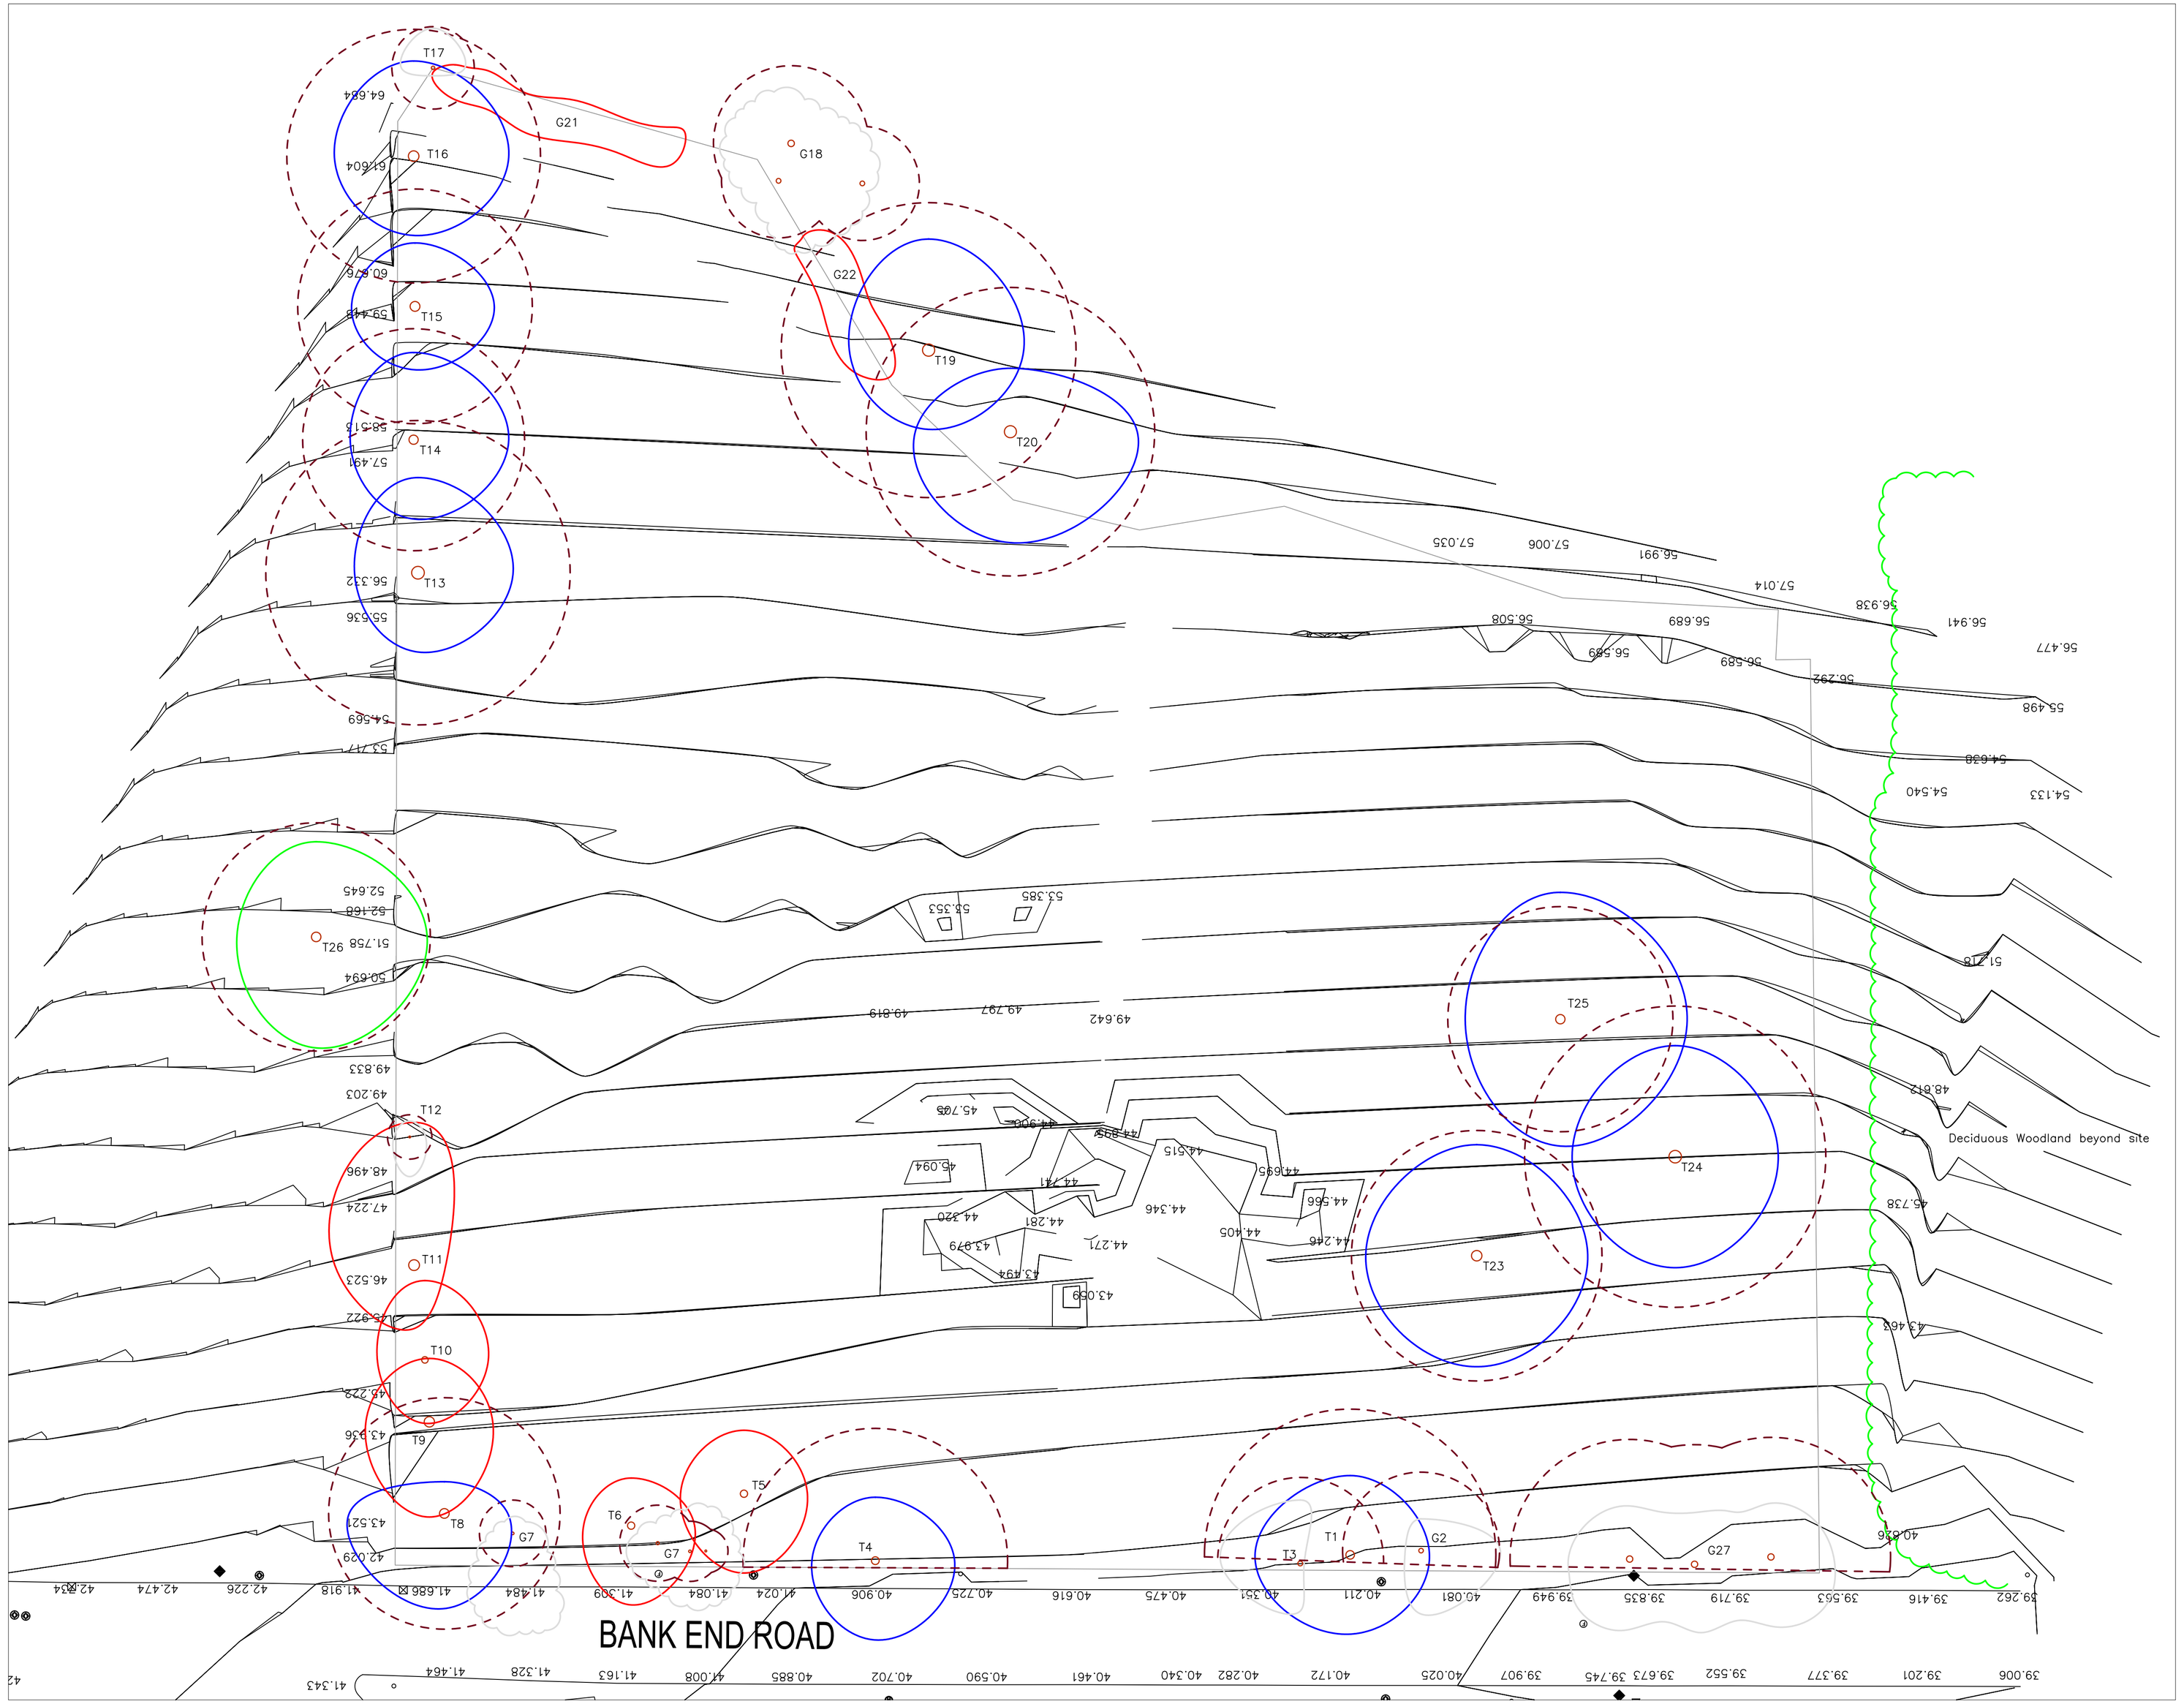



| KEY - TREE CONSTRAINTS PLAN | |
|---|---|
| TREE CENTRE | ROOT PROTECTION AREA |
| CATEGORY U FOR REMOVAL | CATEGORY B OF MODERATE QUALITY & VALUE |
| CATEGORY A OF HIGH QUALITY & VALUE | CATEGORY C OF LOW QUALITY & VALUE |

Notes:
Although RPAs for individual trees are calculated accurately tree those for groups, where shown, are estimated. This drawing is based on a proposed layout plan ref: 1613/220. As such tree positions should not be assumed to be accurate and all measurements should be checked on site.

| | |
|---|---|
| TITLE | TREE CONSTRAINTS PLAN |
| SITE ADDRESS | Bank End Road<br>Worborough<br>Barnsley |
| CLIENT | Erris Homes |
| REF NO. | 140805TCP |
| PAPER SIZE | A1 |
| SCALE | 1:200 |
| DATE | 08/05/14 |

Georgina Tearne t/a Arbolution
6 Smithwell Lane, Heptonstall
HEBDEN BRIDGE, HX7 7NX

Tel: 01422 292944
email: info@arbolution.co.uk

Arbolution
professional tree consultancy