THIS DRAWING IS COPYRIGHT OF: OLDROYD ASSOCIATES LTD
WE HEREBY GIVE PERMISSION FOR LOCAL AUTHORITIES TO SCALE FROM THE DRAWING FOR THE PURPOSES OF OBTAINING PLANNING PERMISSIONS
THE MAIN AND SUB CONTRACTORS MUST NOT SCALE FROM THE DRAWING

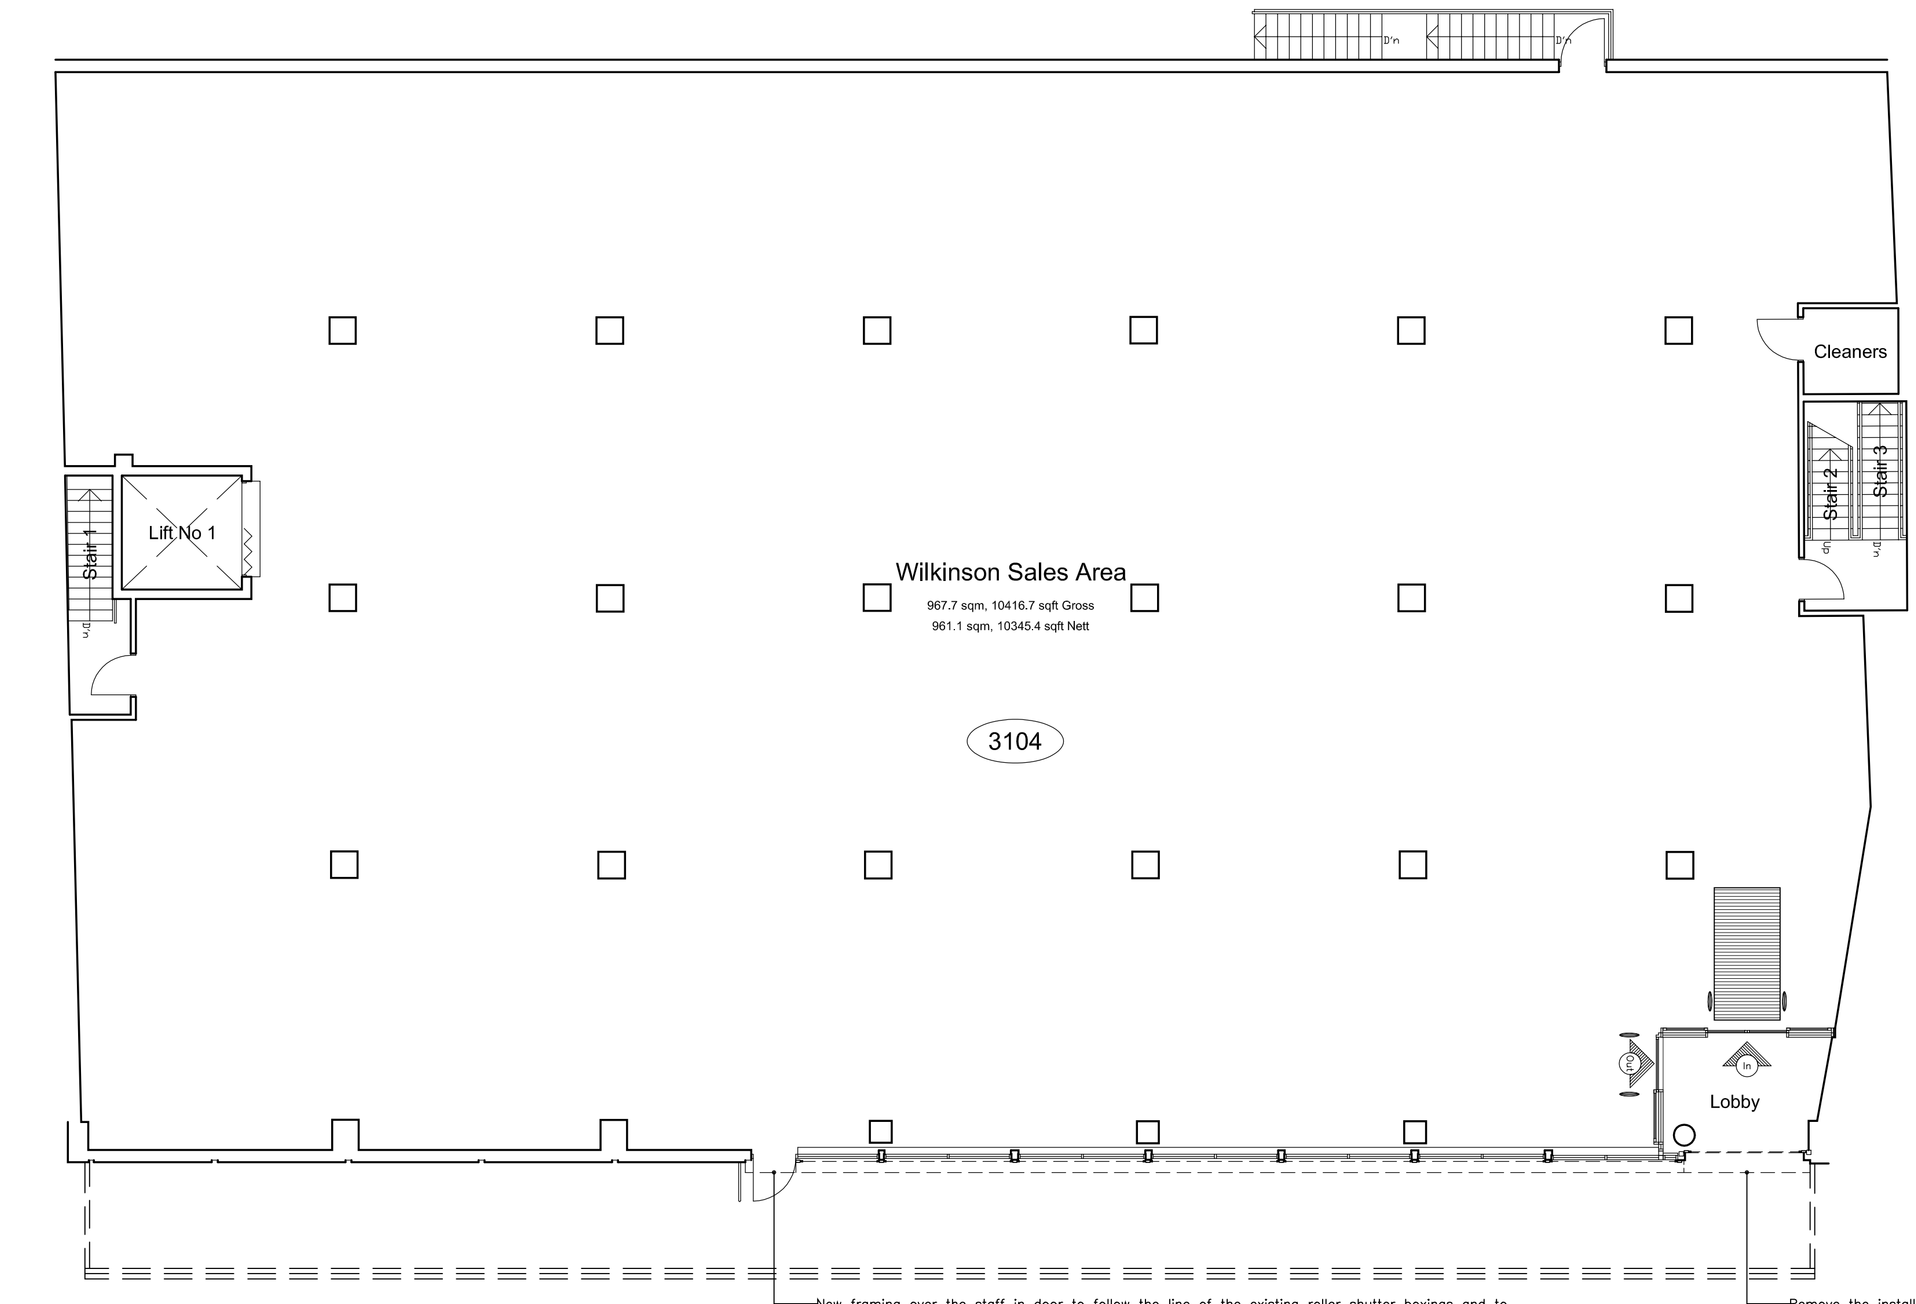

Ground Floor Plan

New framing over the staff in door to follow the line of the existing roller shutter boxings and to allow sufficient clearance for the opening of the staff in door. Framing formed from 18mm WBP sheathing ply to receive a 3mm thick polyester powder coated RAL 3003 a 60% gloss, dark red aluminium panel over allowing for any RAL 3003 polyester powder coated edge cloaking strips. Back board to receive yellow applied vinyl "The home of family value" strap line lettering. See drawing 06.

Remove the installed boxing over the lobby and reform boxing as required providing a mount for a new illuminated sign, all in the same line as the existing shopfront roller shutter boxings. The "Wilkinson" sign is to be formed from a polyester powder coated 2mm thick aluminium laser cut back board to be RAL 3003 60% gloss, dark red. The lettering is to be formed from 3mm 040 Opal perspex & 3mm 2252 yellow perspex. The perspex lettering is to be flush with the the red 120mm deep sign back board. The sign is to be internally illuminated with gear trays containing fluorescent tubes & electronic ballast providing 700 Candela per sq M. See drawing 06.

PLANNING ISSUE

Rev B 13.09.11 Sign over Staff in door shown and notation added.
Drawing name amended as per the WHS protocol.
Rev A 05.08.11 Lower gournd floor plan omitted from the drawing.

OLDROYD ASSOCIATES
ARCHITECTURAL DESIGN

Date	Job No.	Dwg No.	Rev.
30.06.11	11.07	01	B

Drawn	Checked	Scale	Page Format
ASM	PGB	1:100	A1

Drawing: WOMBWELL 301 GROUND FLOOR PROPOSED

Project: WOMBWELL STORE ONE TOUCH

Client: wilkinson

First & Second Floor, 55 Prospect Street, Alfreton, Derbyshire DE55 7GY Tel: 01773 833899 Fax: 01773 520327 Email: info@oldroyd-associates.co.uk
OLDROYD ASSOCIATES is a trading name of OLDROYD ASSOCIATES LTD, a limited liability company registered in England – No: 4896162