
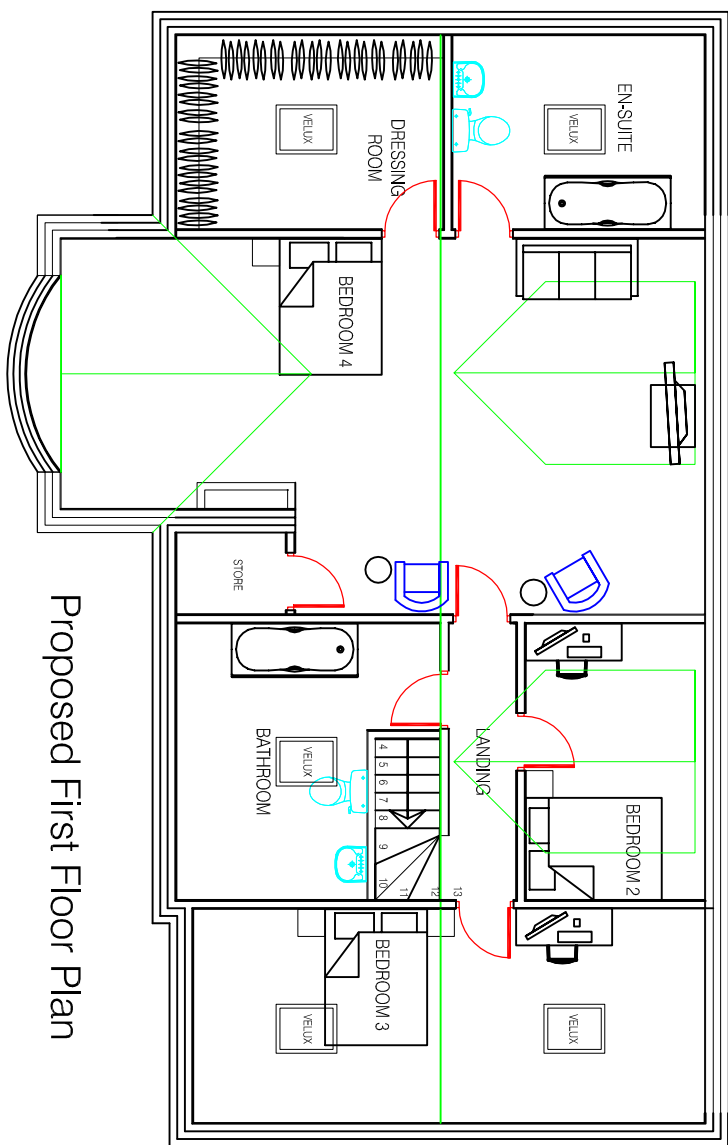
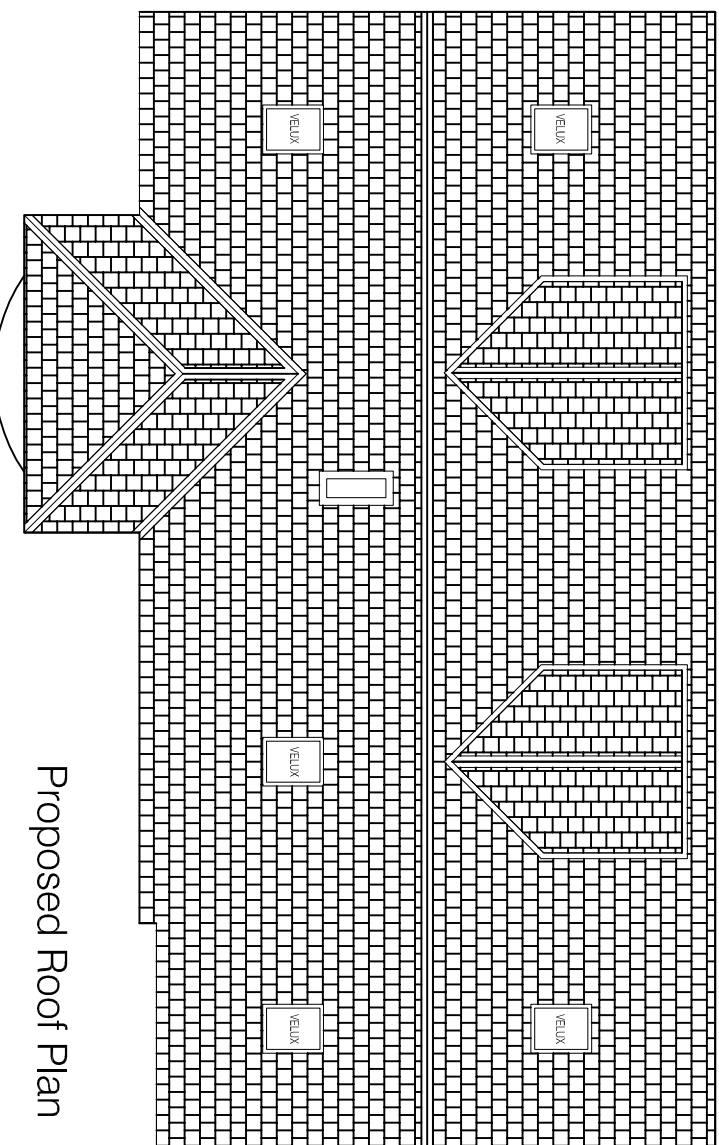
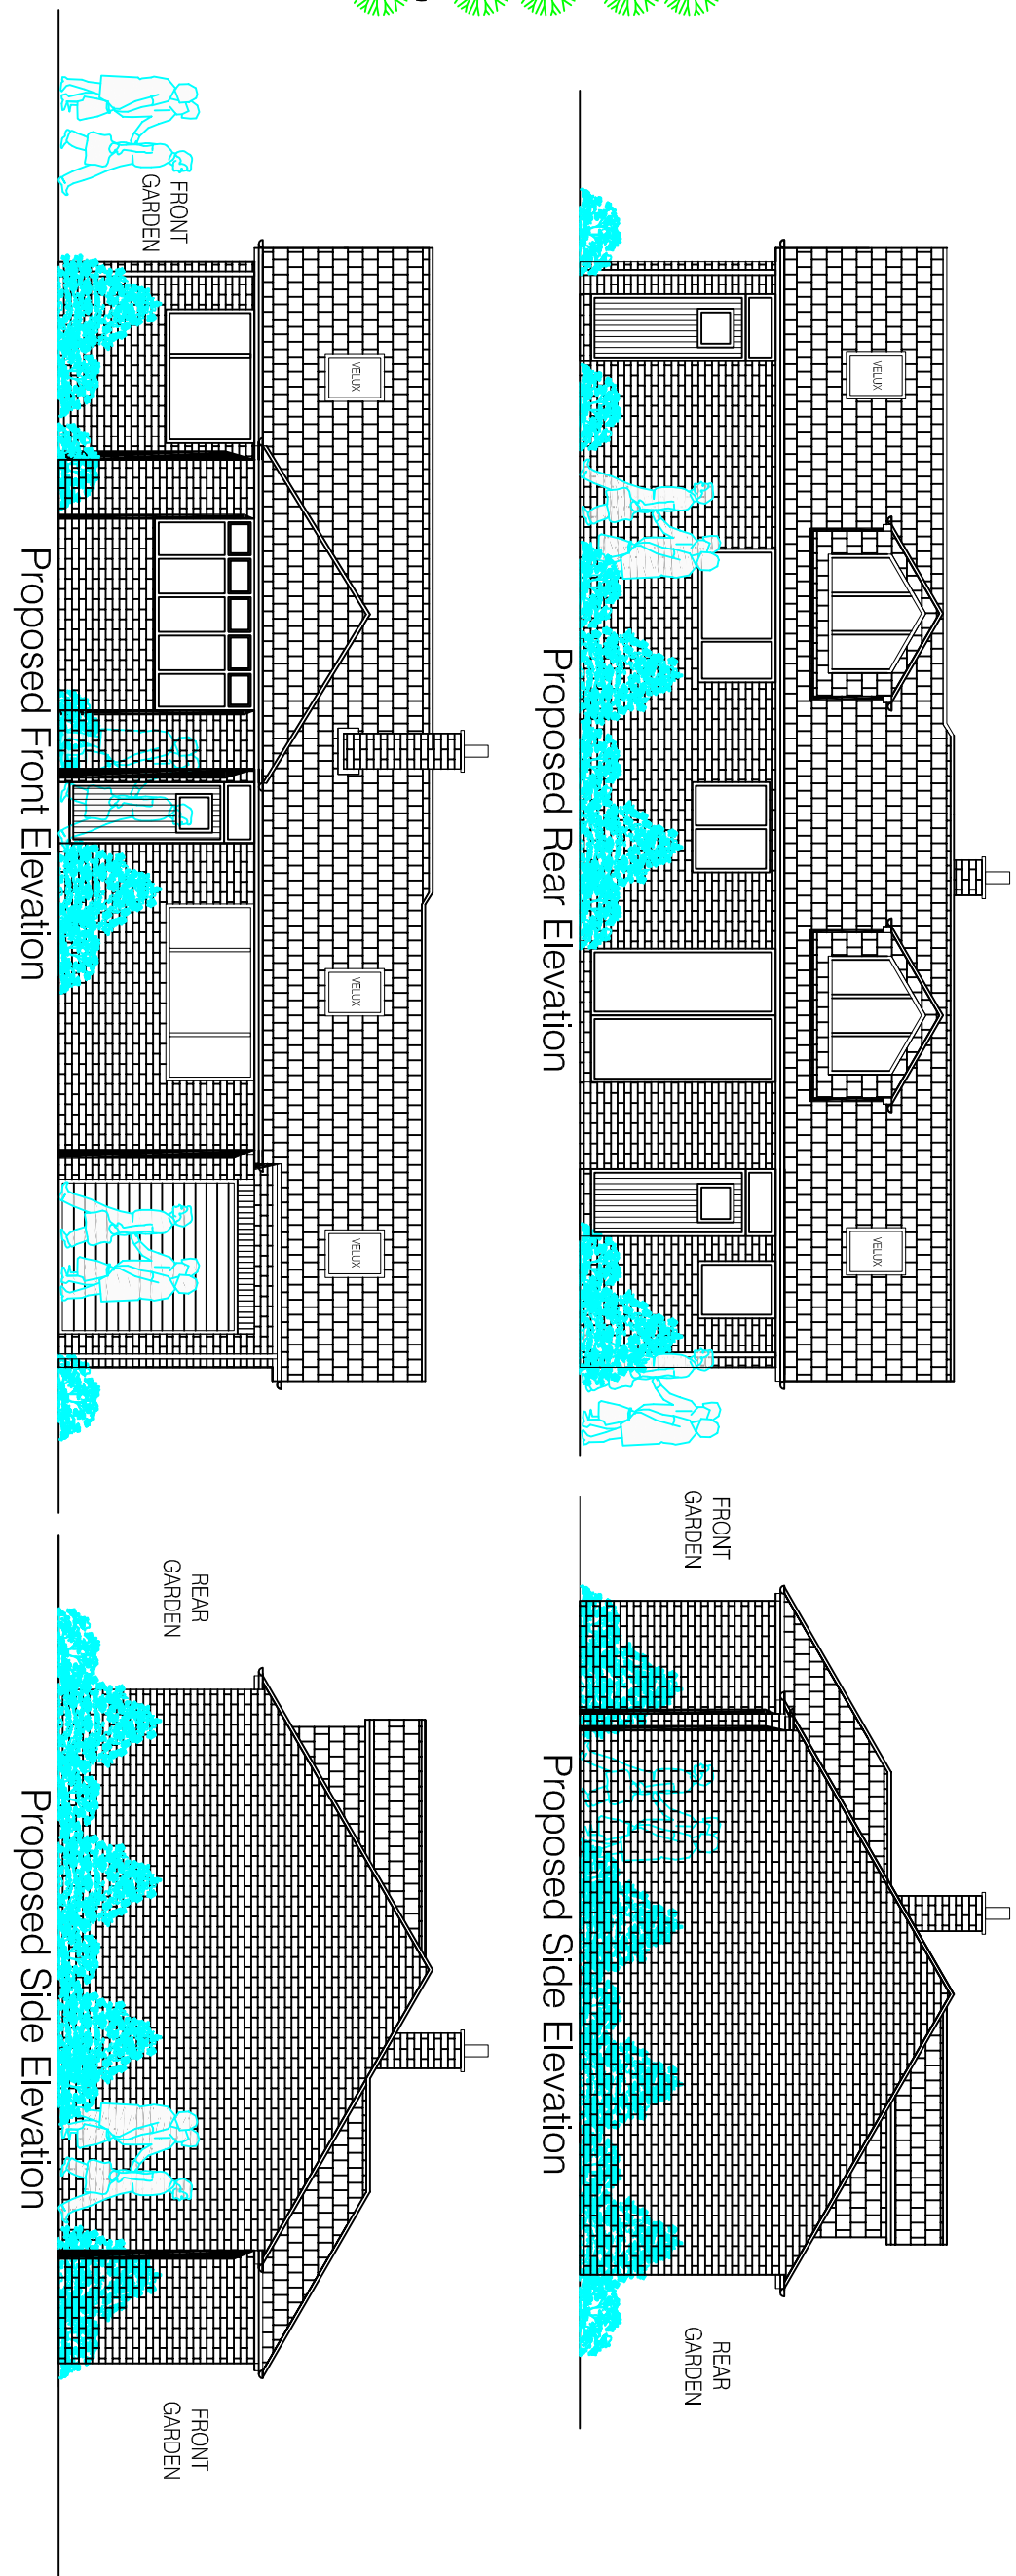
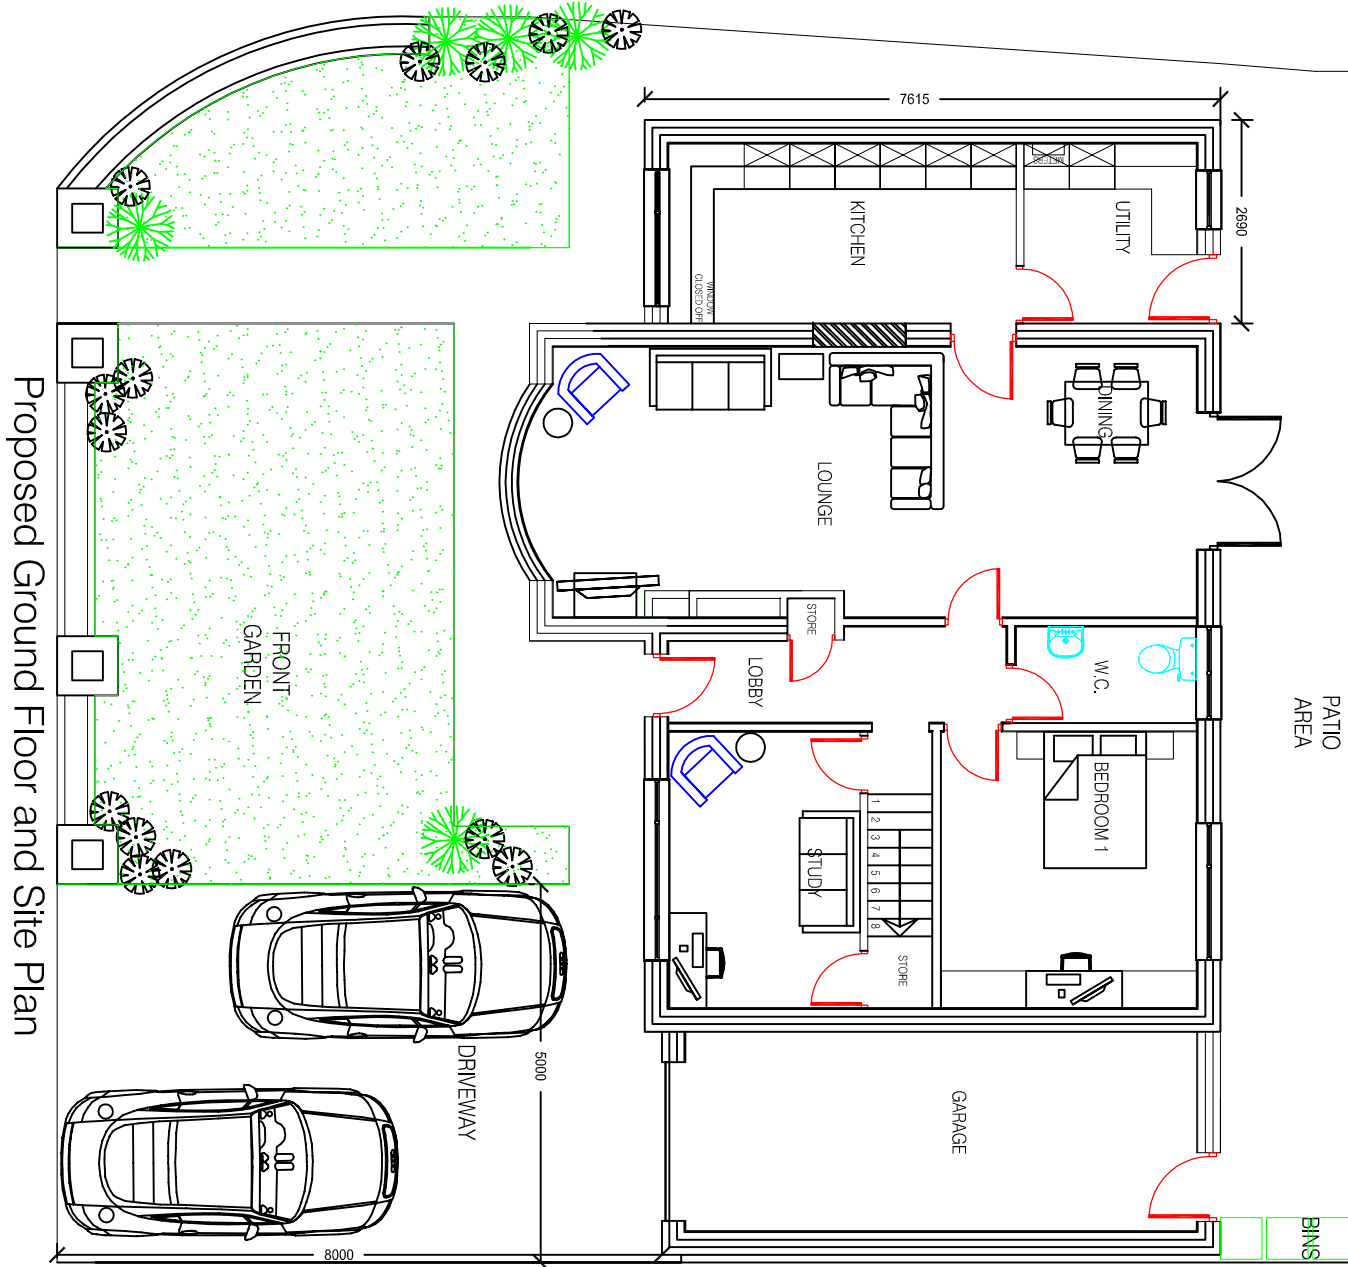
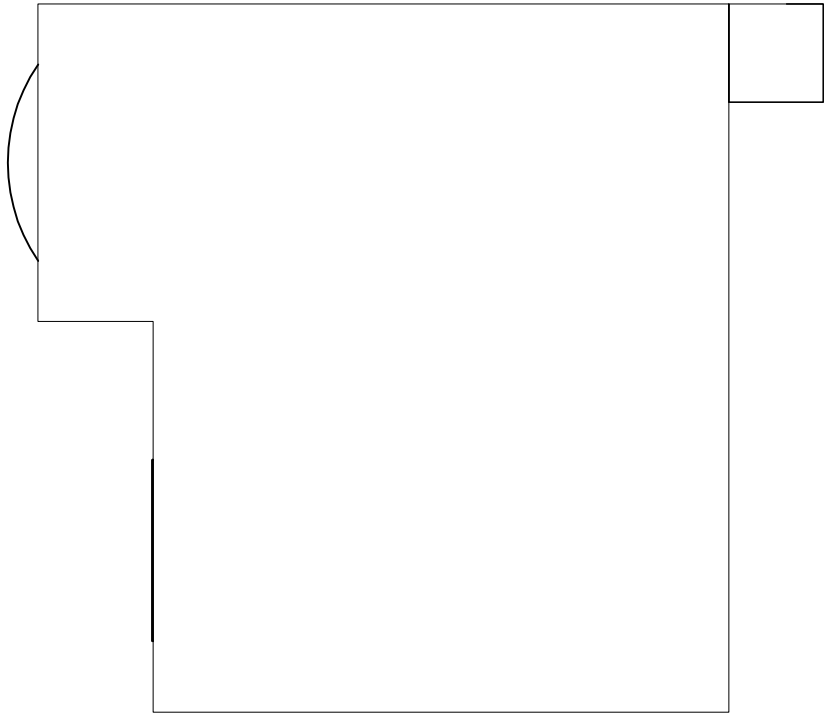


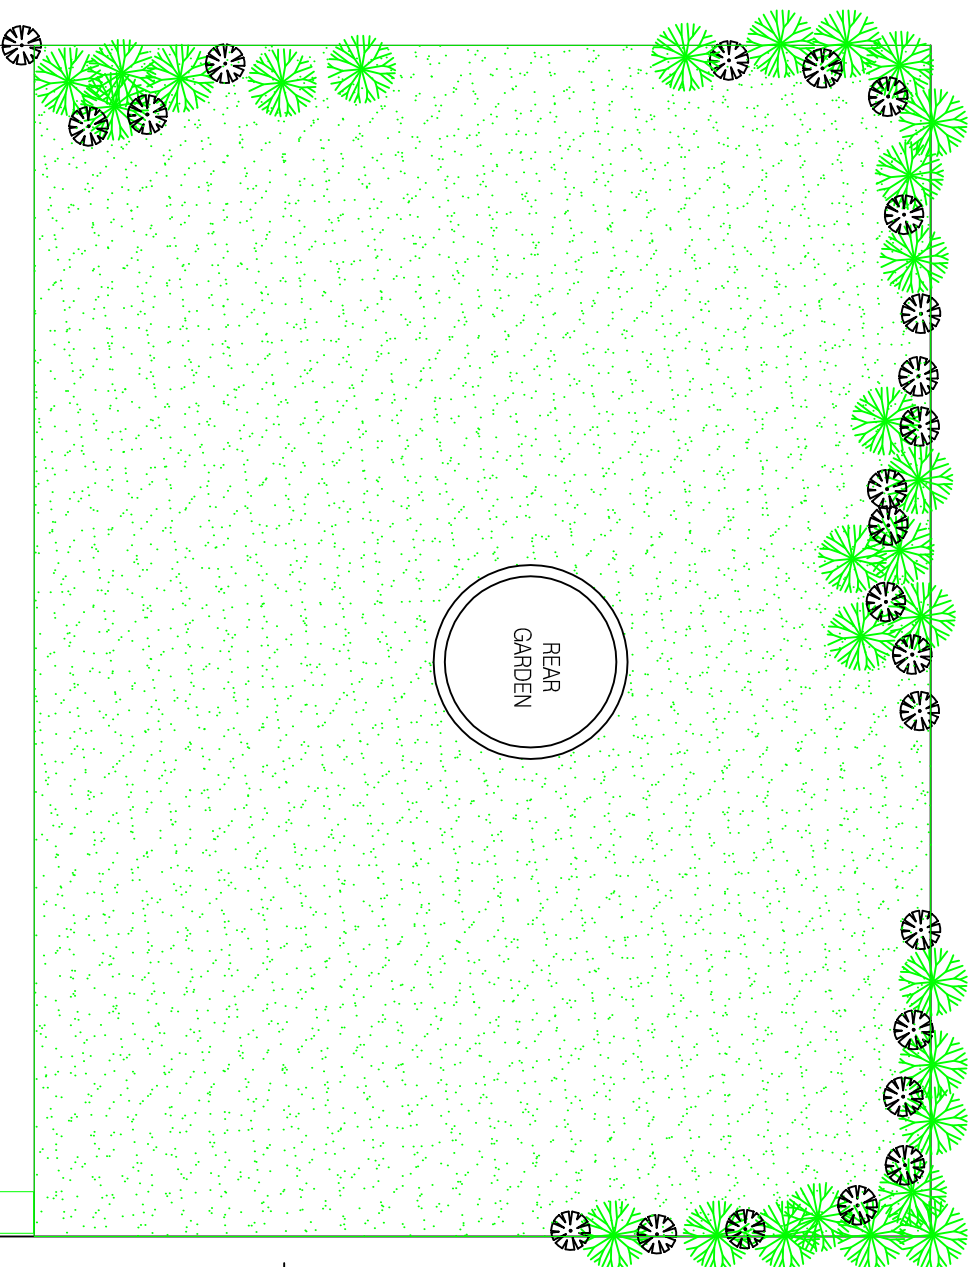

Site location plan
@1:1000 scale

REVISION - A

PART 2 STOREY FRONT ELEMENT REINSTATED TO ORIGINAL ROOF. UPPER GLAZING ELEMENTS REMOVED GARAGE NOW SET BACK AND DROPPED HEIGHT. DOOR SIZE REDUCED TO GARAGE HEIGHT. ALL DORMERS TO FRONT REMOVED AND REPLACED BY VELUX. ROOF GABLED EITHER END AS AGREED WITH PLANNING OFFICER.

Architectural design Planning & Building Regulations Landscape architecture 3D Visualisation & model making			
CLIENT			
MR.TIM.BRAIN			
1.CUMBERLAND,CLOSE, WORSBROUGH, BARNLSLEY S70.5HP			
DRAWING OF			
PROPOSED.EXTENSION.TO.DWELLING TO.SIDE.WITH.PORCH.REMOVAL &.RE-BUILDING.OF.GARAGE.LOFT.CONVERSION &.INTERNAL.ALTERATIONS			
PROPOSED.PLAN&ELEV			
drawing no	rev	date	
DWG-002	A	OCT-17	
scale	drawn	checked by	checked date
1:100@.A1	SMT	TB	OCT-17