

B.Jarvis

Associates Ltd

Chartered Architectural Technologist &
Sustainable Design Consultants

Tel 07 5959 187 85


Notes

Do Not scale these drawings all dimensions to be checked and verified on site prior to any work commencing any discrepancies to be reported to author for clarification.


The Author of these drawing will not be acting principle designer unless authorised and agreed in writing

All construction work will comply to relevant British Standard and code of practice and be to the satisfaction of the regulating authority
it is the principle contractor reasonability to request site visits at critical stages of the construction phase.

The principle contractor will be reasonable for Notifying HSE and implementing good health and safety practices on site in accordance CDM regulations.
The principal Contractor has a duty of care to provide a compliant building
Client
Clients have a duty of care to ensure that the health and safety of worker is adequatley protected.
Work is carried out by a compitant person that is adequatly trained.
Adequate funding is provided for safe access and work is carried out in a safe and professional way.
Advice is available from HSE.Gov.uk

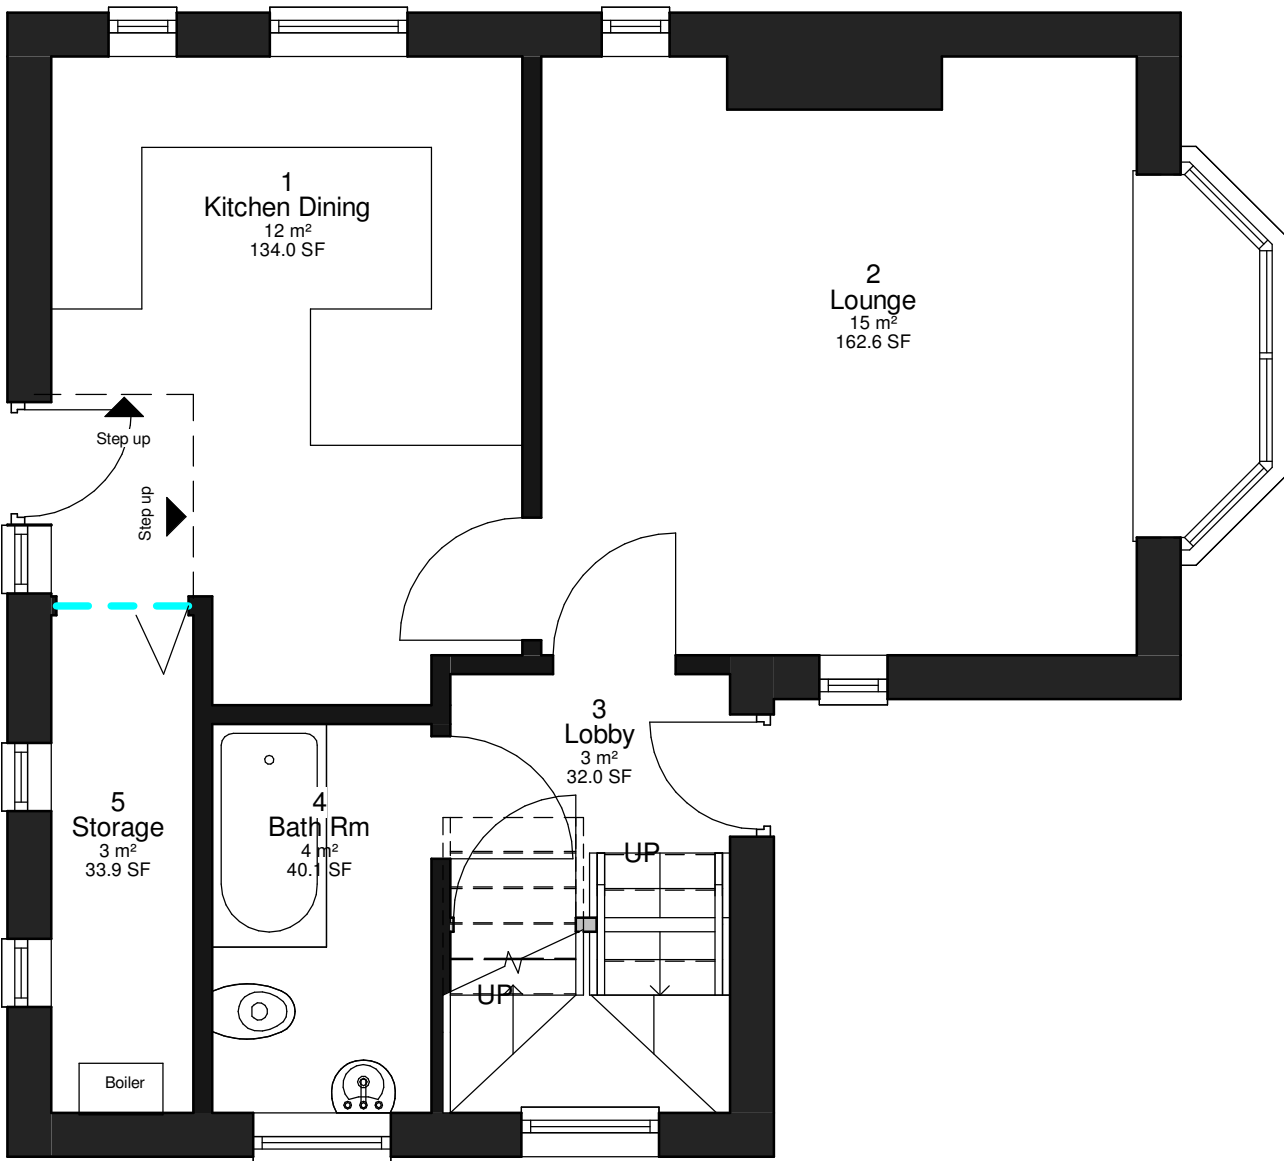

Level 0
1 : 50

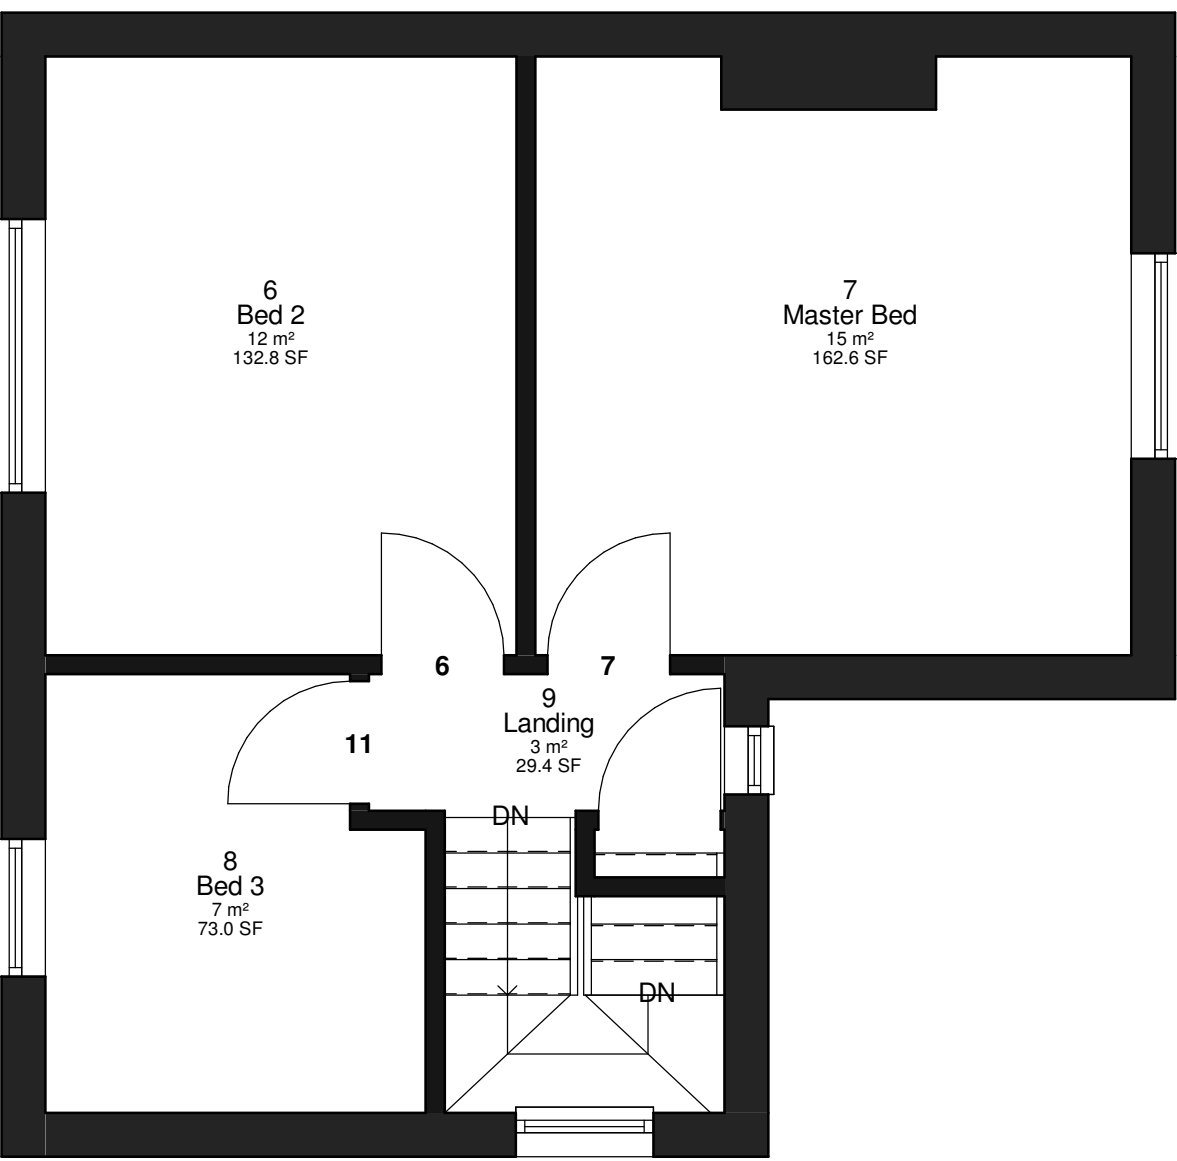

Level 1
1 : 50

PROJECT
Park House, Church Street, Carlton,
Barnsley S71 3EU

TITLE

Floor Plans Existing

CLIENT
Esland Care

DRAWN BY Author	CHECKED BY Checker	DATE 06/04/21
SCALE (@ A1) 1 : 50		PROJECT NUMBER Project Number
DRAWING NUMBER A102		REV