


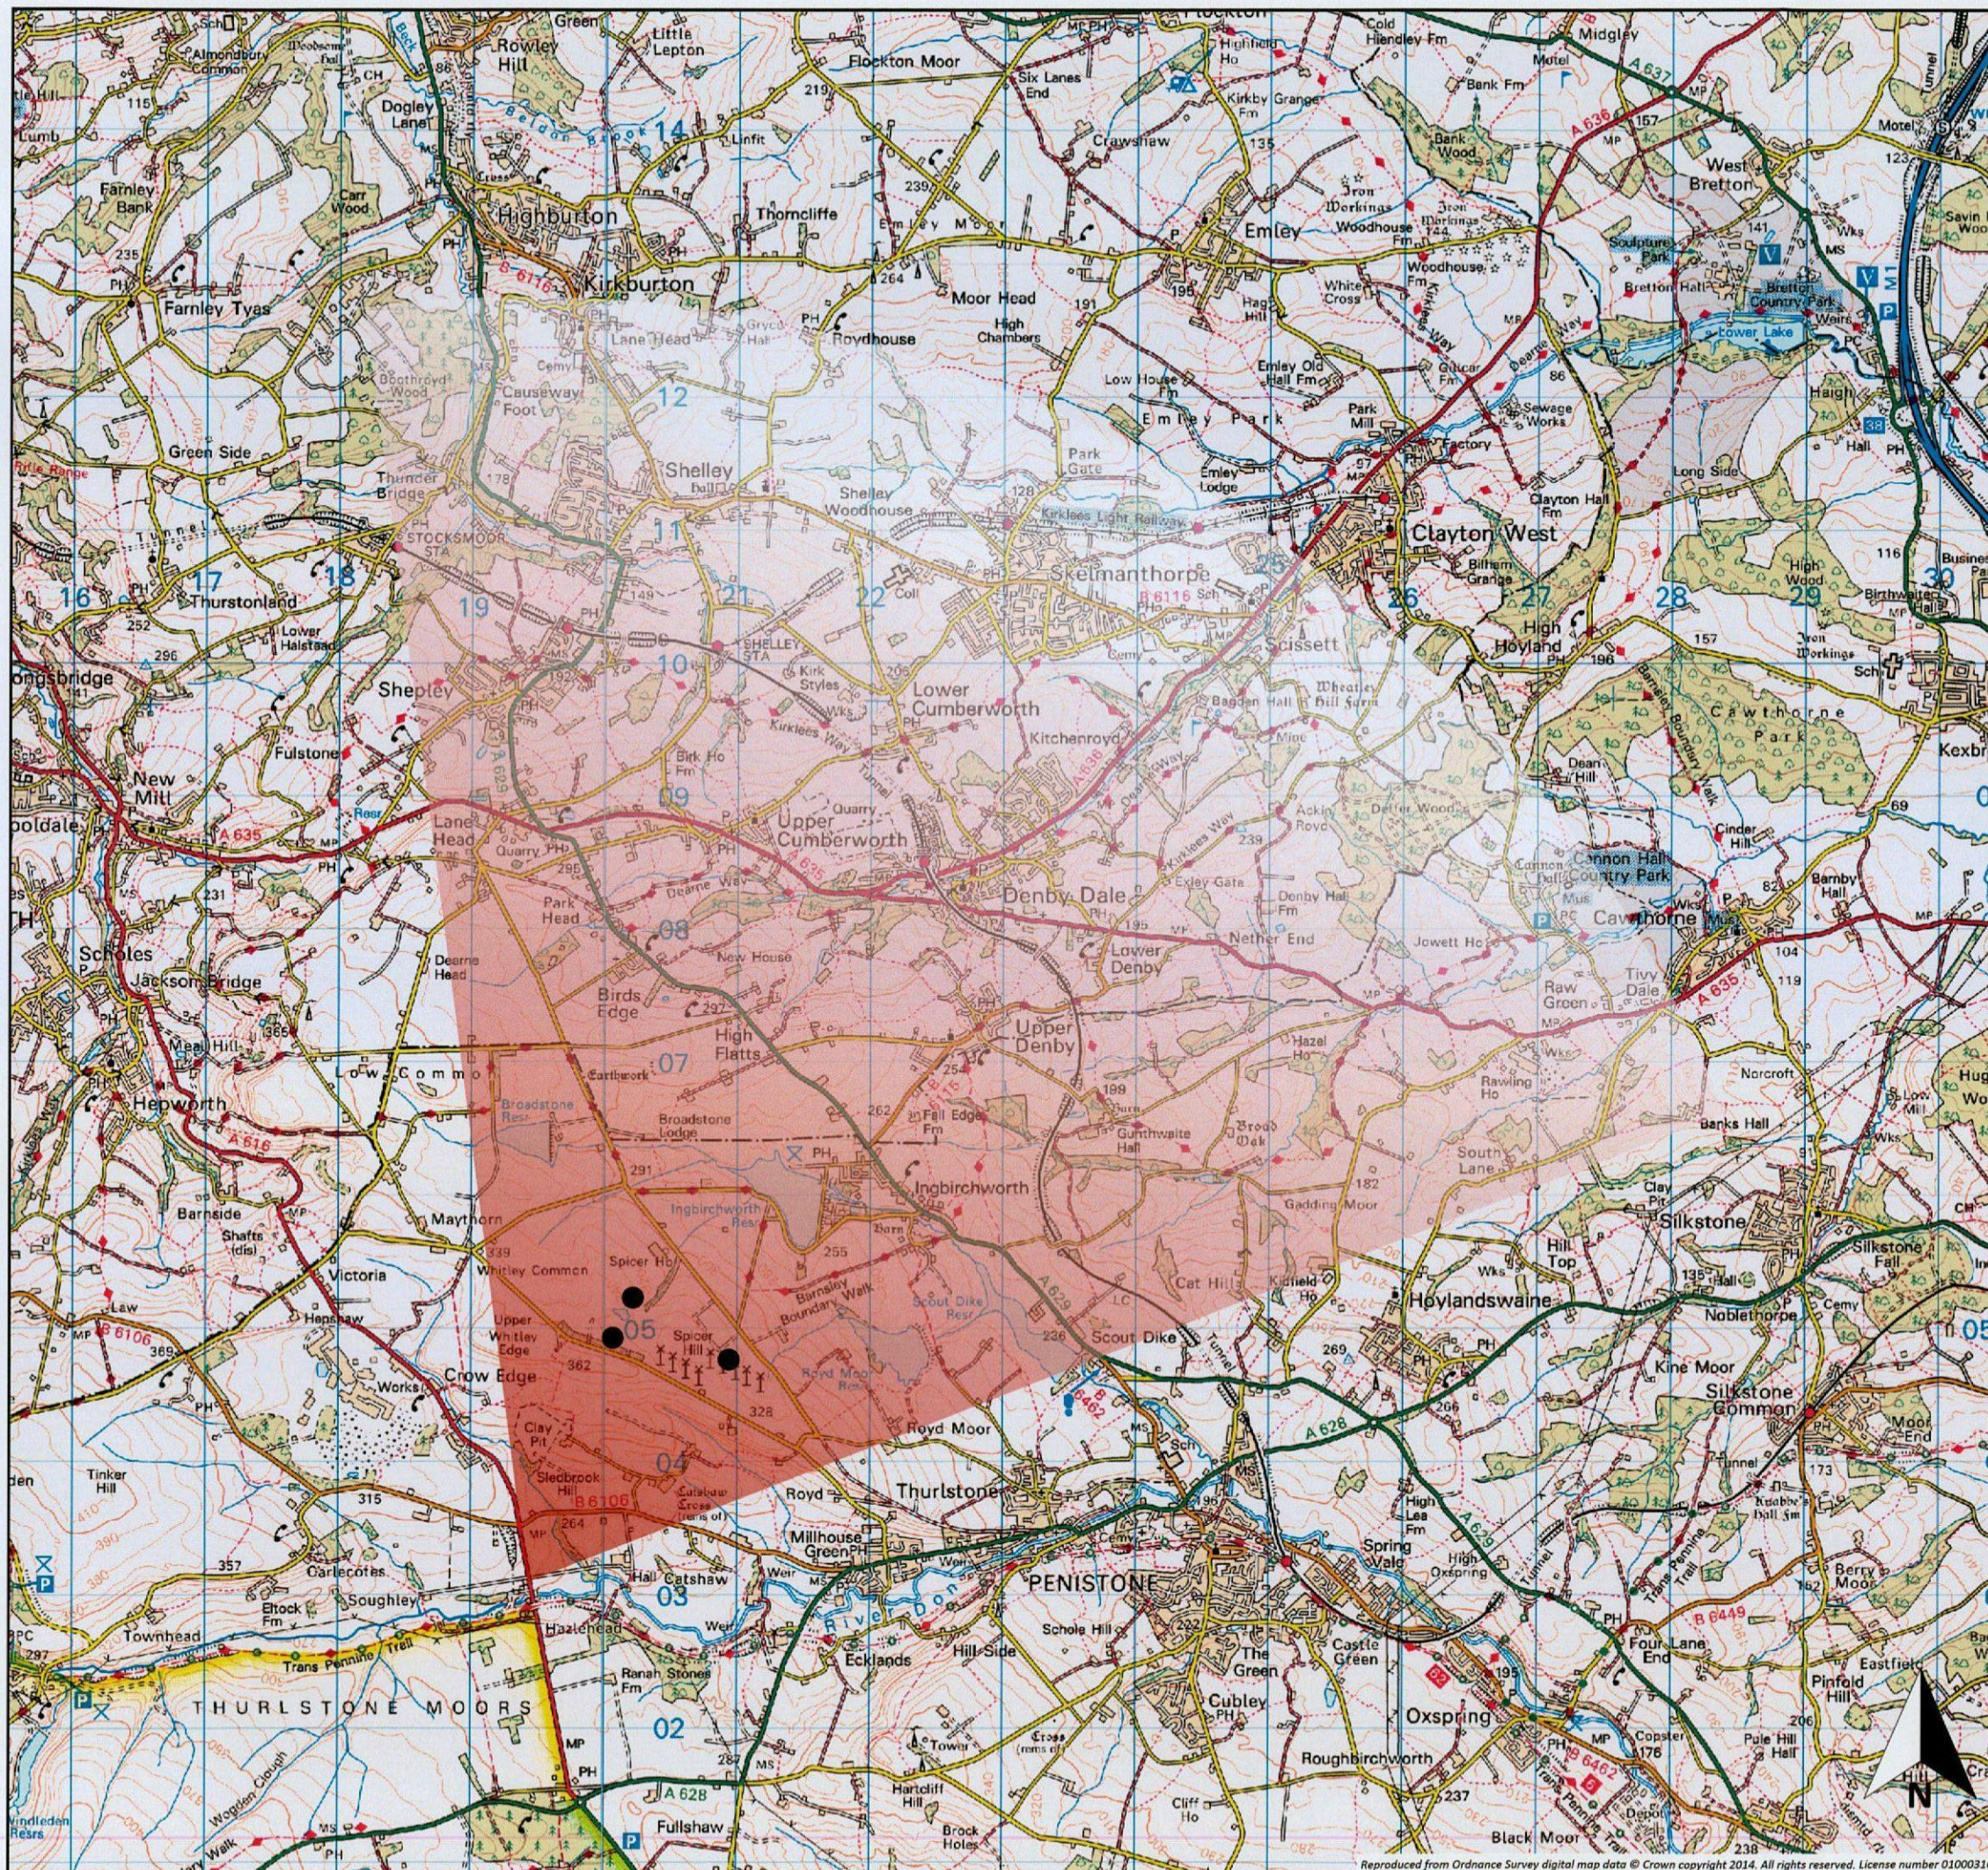

Project Name: Spicer Hill Extension
Document Title: VP09 - Transpennine Trail at Hazelhead
Scale: 1:50,000 @ A3

Key:
● Proposed Turbine Location
 76° Field of View

Viewpoint Information

Viewpoint Location: E419456 N403049
Viewpoint Elevation: 253m (A.O.D.)
View Direction: 30°
Distance to Turbine: 2.0km
Visibility: 4 Projects
Camera Type: D3100
Focal Length: 35mm
Effective Focal Length: 54.6mm
Date Taken: 24/03/2014
Time Taken: 10:32
Height above elevation: 1.5m

Visual Impact

Sensitivity: High
Magnitude: Low
Overall: Moderate

Please note for a 76° field of view, a viewing distance of 300mm is recommended.

Client: JG Pears Ltd
Drawing by: Green Cat Renewables Ltd


Document Number: C1490-395/Fig 7.17
Version: 1.0
Author: SS
Checked by: AW
Approved By: GM
Date: 15/08/2014



VP09 TRANSPENNINE TRAIL AT HAZLEHEAD - PHOTOGRAPH OF EXISTING VIEW




VP09 TRANSPENNINE TRAIL AT HAZLEHEAD - WIRELINE DRAWING

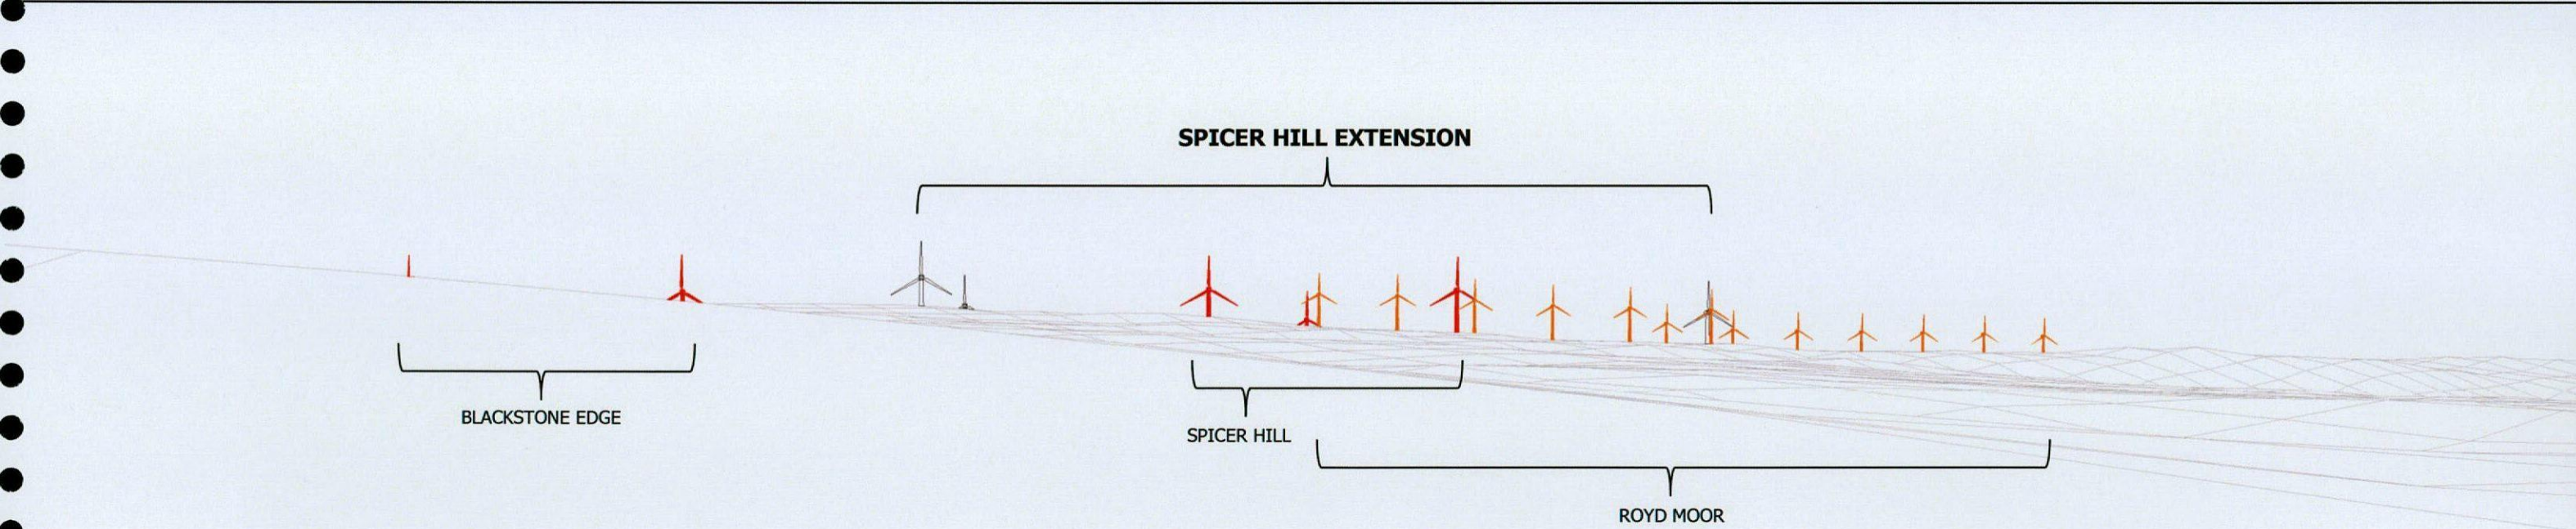

P09 TRANSPENNINE TRAIL AT HAZLEHEAD - PHOTOMONTAGE OF PROPOSAL


76° VIEWING ANGLE
300MM VIEWING DISTANCE

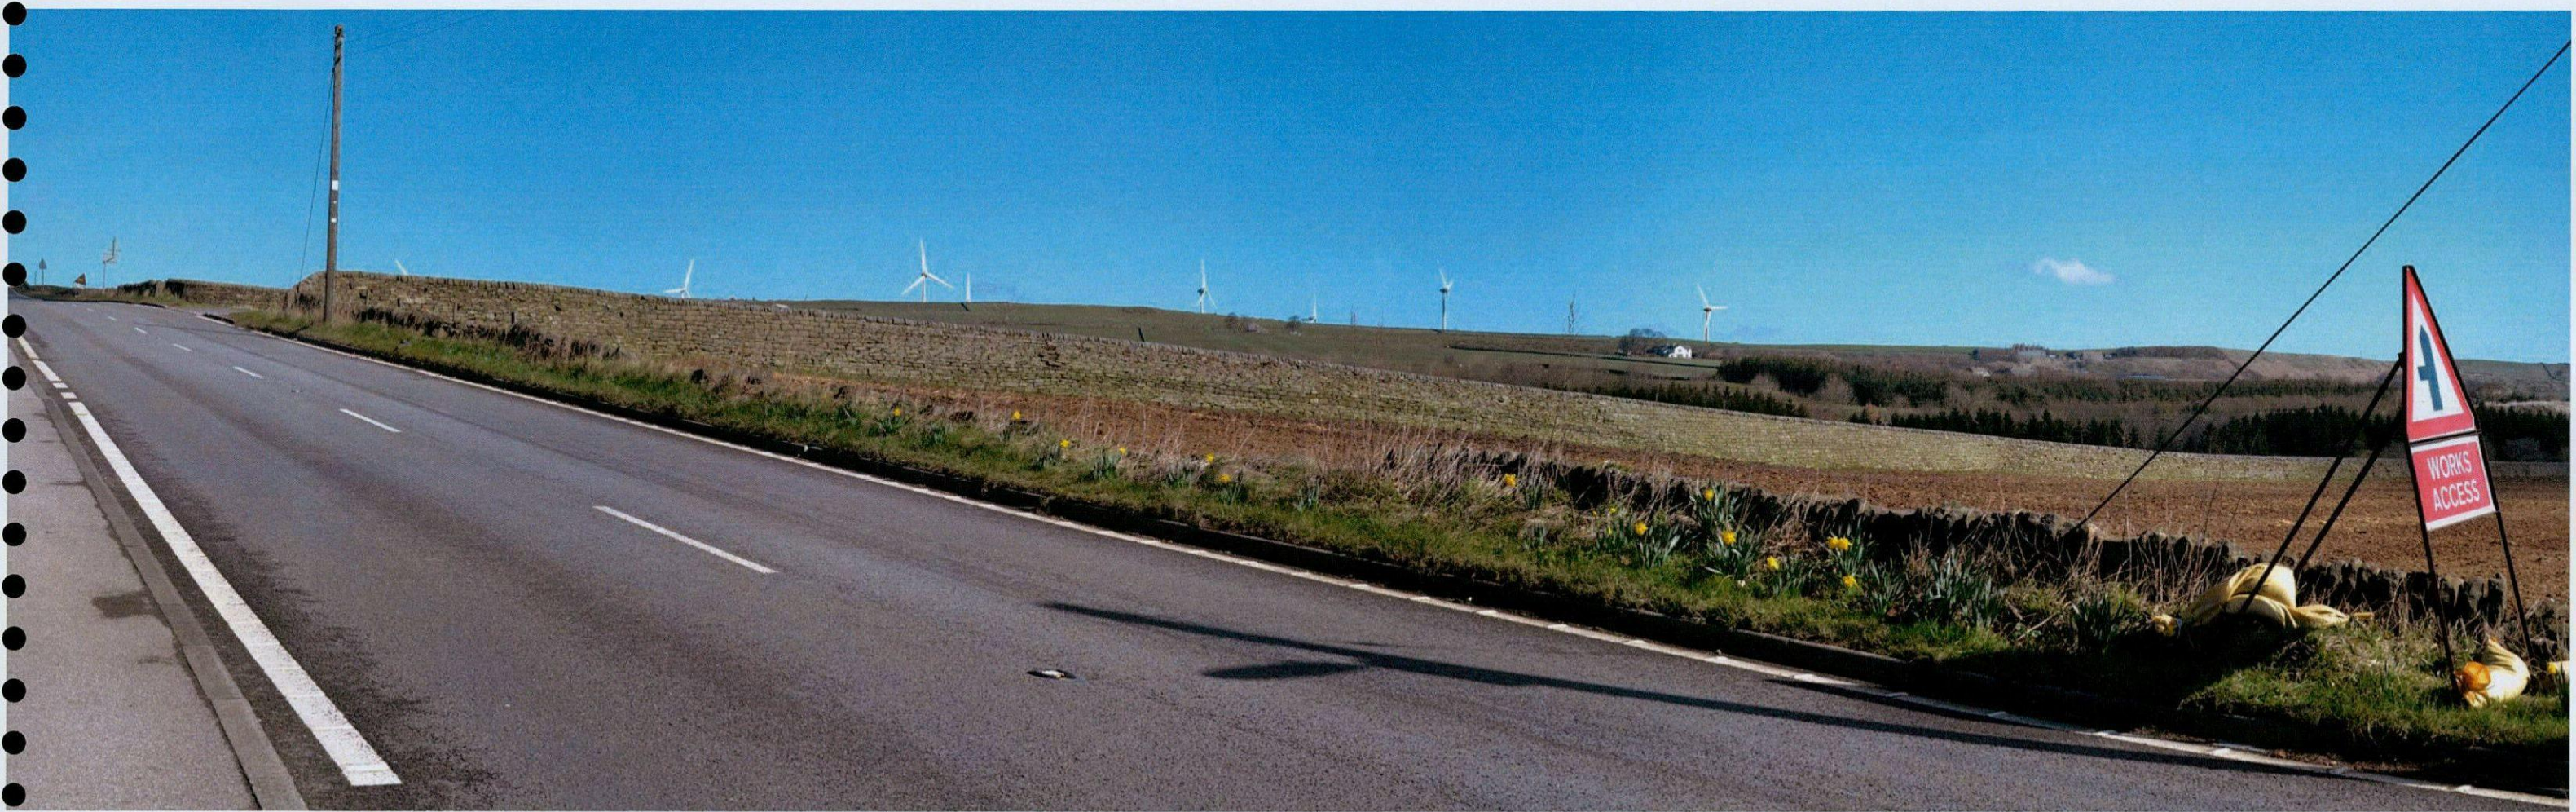



VP09 TRANSPENNINE TRAIL AT HAZLEHEAD (50mm Single Frame)

When viewed at a comfortable arms length, this image is representative of the Maximum field of view of clear vision but is not representative of scale and distance

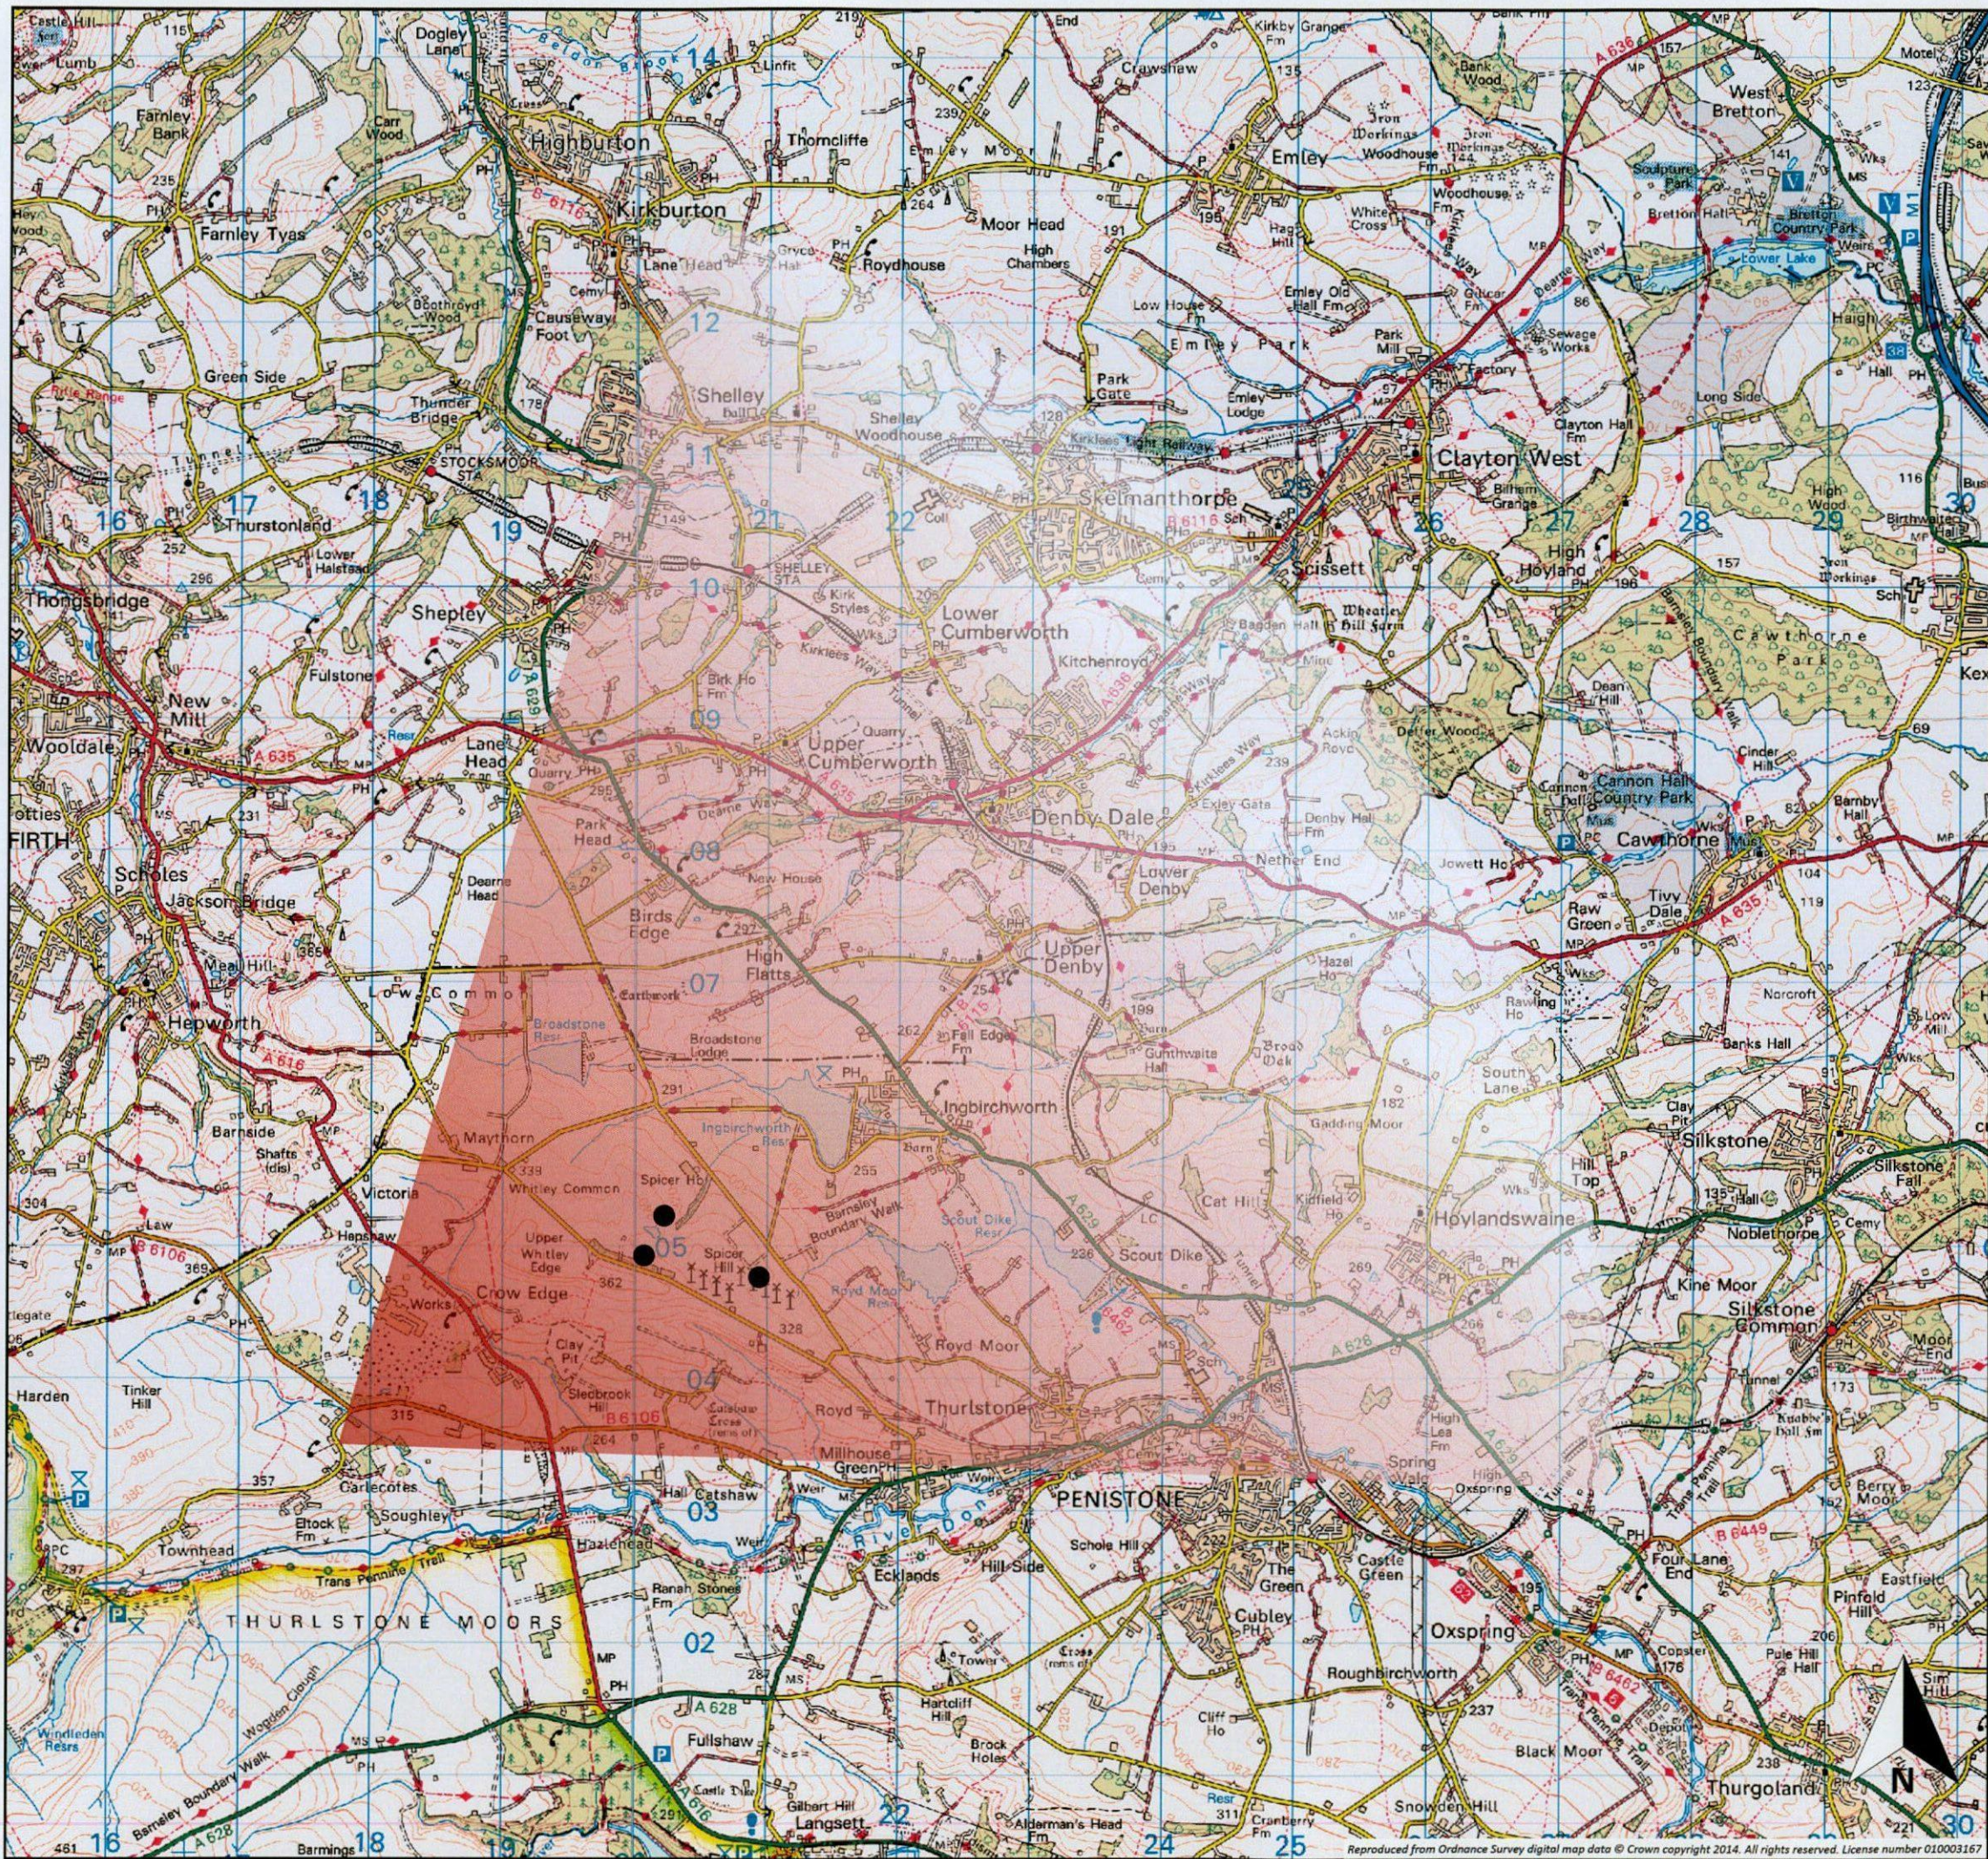

Project Name: Spicer Hill Extension
Document Title: VP10 - Carlecotes Village
Scale: 1:50,000 @ A3

Key:

- Proposed Turbine Location
-  76° Field of View

Viewpoint Information

Viewpoint Location: E417772 N403451
Viewpoint Elevation: 332m (A.O.D)
View Direction: 62°
Distance to Turbine: 2.7km
Visibility: 5 Projects
Camera Type: D3100
Focal Length: 35mm
Effective Focal Length: 54.6mm
Date Taken: 24/03/2014
Time Taken: 10:41
Height above elevation: 1.5m

Visual Impact

Sensitivity: High
Magnitude: Low
Overall: Moderate

Please note for a 76° field of view, a viewing distance of 300mm is recommended.

Client: JG Pears Ltd
Drawing by: Green Cat Renewables Ltd

Document Number: C1490-395/Fig 7.18
Version: 1.0
Author: SS
Checked by: AW
Approved By: GM
Date: 15/08/2014

