



LANDSCAPE SCHEDULE

SHRUB PLANTING

GROUND COVER (4 PER SQ.M)
G1. EUONYMUS EMERALD AND GOLD
G2. HYPERICUM CALYCIUM
G3. LONICERA PILEATA

SMALL (3 PER SQ.M)
S1. BERBERIS WILSONAE
S2. CYSTISSUS 'ALL GOLD'
S3. HEBE AUTUMN GLORY

MEDIUM (2 PER SQ.M)
M1. BERBERIS DARWINII
M2. CORNUS ALBA 'ELEGANTISSIMA'
M3. LONICERA NITIDA 'BAGGESSENS GOLD'

SHRUB MATERIAL SHALL BE FIRST QUALITY, STURDY, NON REFRIDGERATED CONTAINER GROWN STOCK WITH A WELL DEVELOPED BRANCHED SYSTEM AND FIBROUS ROOTS. SHRUBS SHALL BE PLANTED INTO A MINIMUM OF 450MM GOOD QUALITY, FRIABLE TOP SOIL AND IN ACCORDANCE WITH ALL GOOD HORTICULTURAL PRACTICE. PLANT MATERIAL SHALL COMPLY WITH BS 3936 PART I AND BS 4428. FINISHED BEDS SHALL BE LIGHTLY FORKED OVER AND DRESSED WITH 50MM COARSE FOREST BARK MULCH.

TREE PLANTING

A. MALUS TSCHONOSKII (FLOWERING CRAB)
B. PYRUS SALICIFOLIA (WILLOW LEAFED PEAR)
C. SORBUS AUCUPARIA 'EMBLEY' (ROWAN)
D. BETULA PENDULA YOUNGII (SILVER BIRCH)

TREES TO BE SELECTED STANDARDS 10 TO 12 CMS GIRTH TO HAVE STURDY, CLEAR STEMS TO 1.8M ABOVE GROUND LEVEL WITH WELL DEVELOPED BRANCHING HEADS AND SINGLE CENTRE LEADER TO SPECIFIED HEIGHTS WITH A FIBROUS ROOTING SYSTEM.TREES SHALL BE PLANTED INTO PITS OF APPROPRIATE SIZE TO ACCOMMODATE THEIR ROOT SYSTEM WITHOUT CONSTRICTION AND SECURED USING 2NO. TREE TIES WITH RUBBER SPACERS TO 1NO. MACHING ROUNDED TREE STAKE.




KEY

HOUSETYPE SCHEDULE		
TYPE	ACCOMODATION	No
A	3/4 Bedroom Detached House	1
Ah	3/4 Bedroom Detached House	1
B	3 Bedroom Detached House	1
C	3 Bedroom Semi - Detached House	2
TOTAL		5


 denotes proposed shrub planting

 denotes proposed tree planting

 denotes extent of extg hedge/trees

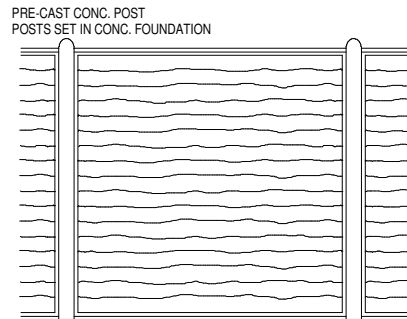

1800 HIGH LARCH LAP FENCE

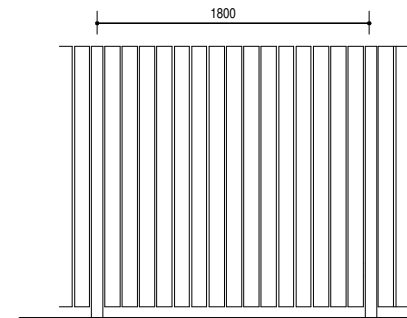

1800 HIGH SCREEN FENCE

reshape

architecture + design ltd

prime business centre millfield industrial estate
millfield road bentley doncaster DN5 0SJ
T 01302 875211 E info@reshape-design.com
W www.reshape-design.com

MR W COOKE

PROPOSED DEVELOPMENT TO
PINFOLD LANE,
ROYSTON
BARNSELY

LANDSCAPE PLAN

scale	date	drawn	checked
1:500 @ A2	JULY 15	PB	DG
drawing no		revision	

15 - ROYSTON - 8

This drawing is ©Reshape Architecture + Design Ltd. If in doubt ASK. Drawing measurements shall not be obtained by scaling. Verify all details and dimensions prior to construction. Immediately report any discrepancies on this drawing. The drawing shall be read in conjunction with associated specifications and related consultants documents.