


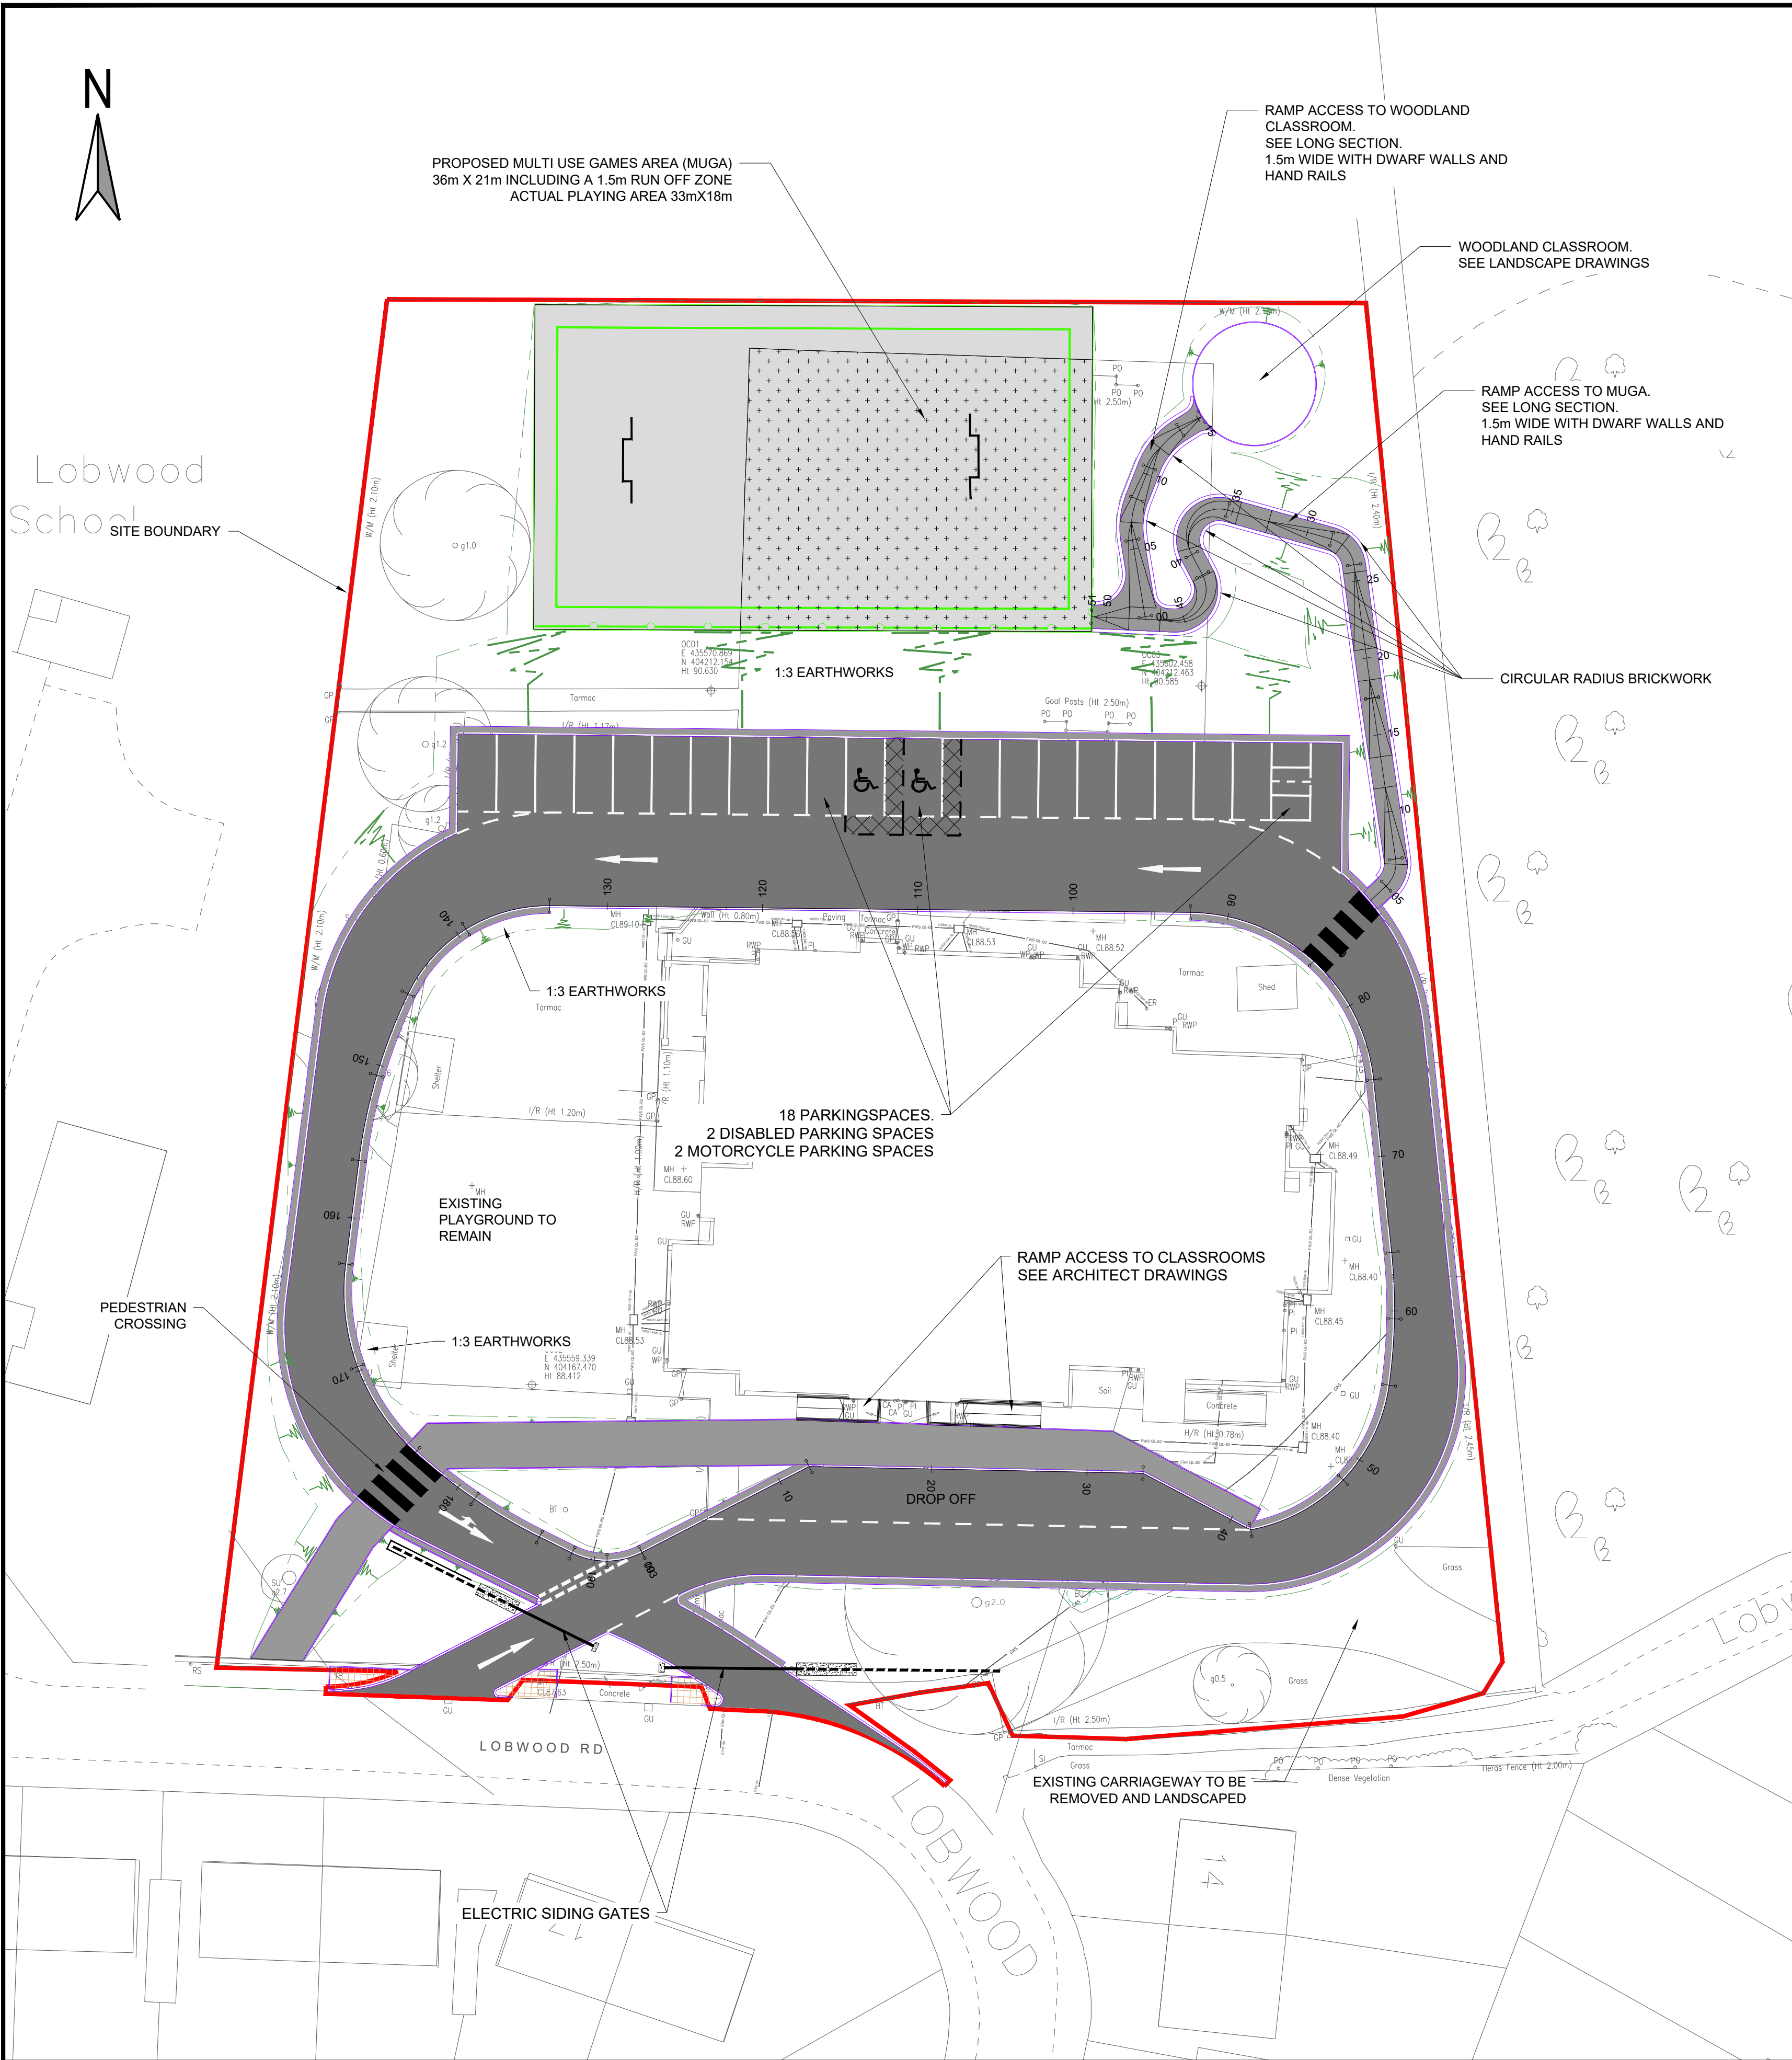

0 2.5 5 7.5 10 12.5m

SCALE 1:250 @ A1; 1:500 @ A3


COMPUTER FILE NAME

KEY


FOOTWAY & MUGA CONSTRUCTION
APPENDIX 11/1- GROUP 1

CARRIAGEWAY CONSTRUCTION

20mm BOUND SURFACING COURSE	40mm BOUND SURFACING COURSE
60mm BINDER COURSE	60mm BINDER
90mm BASE	90mm BASE
150mm SUB-BASE	260mm SUB-BASE TYPE 1

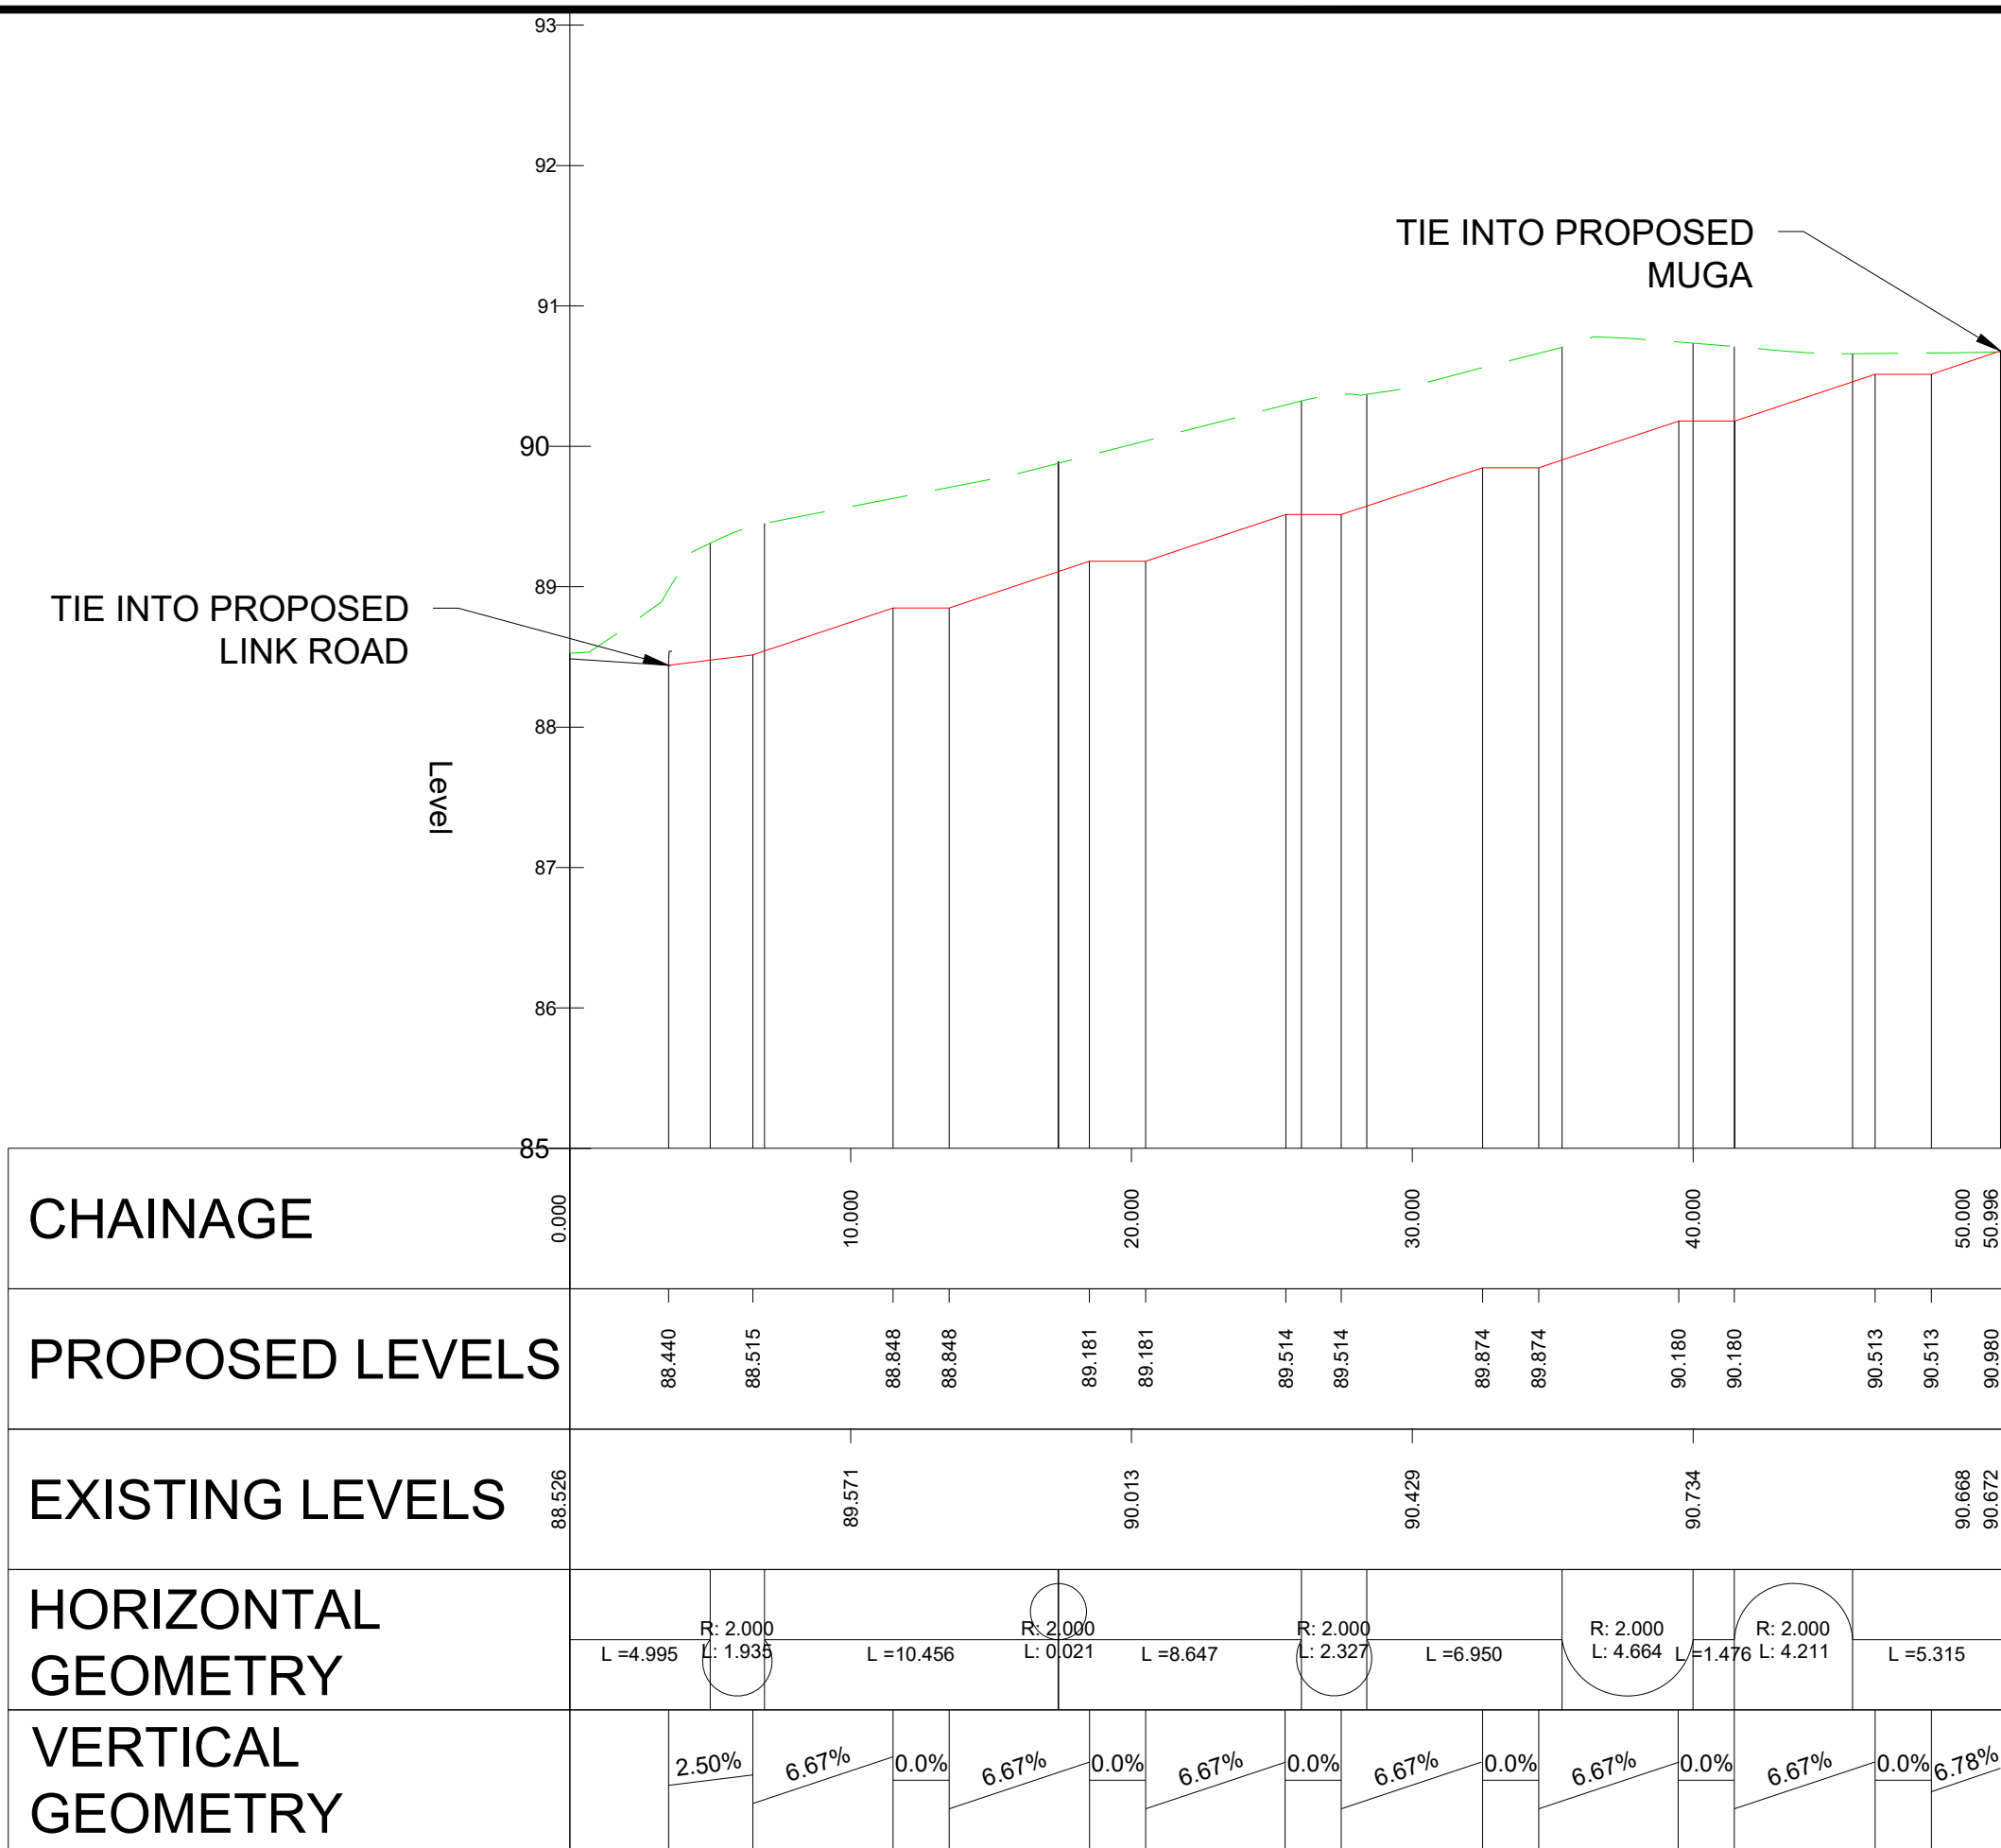

ALIGNMENT - DDA RAMP 2 - LONG SECTION
SCALE: H 1:200,V 1:40. DATUM: 85.000

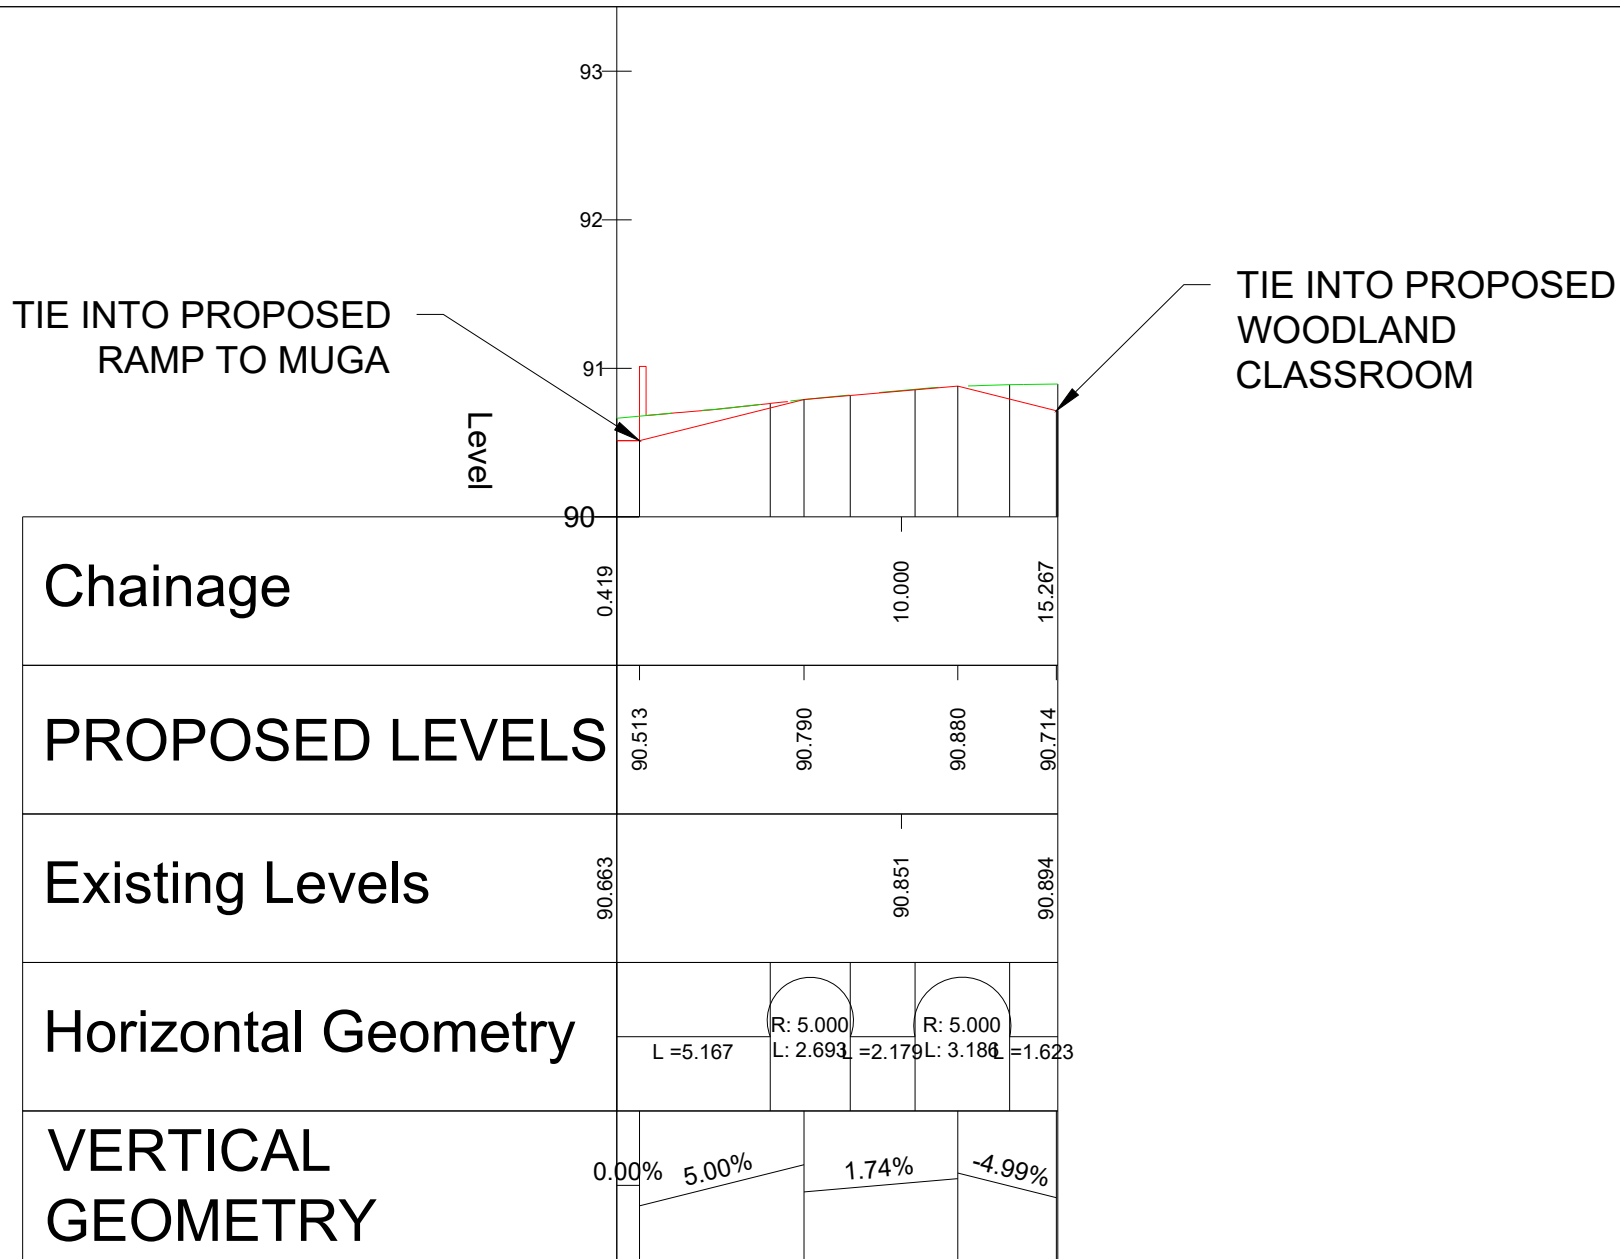

WOODLAND LINK - LONG SECTION
SCALE: H 1:200,V 1:40. DATUM: 90.000

- NOTES
- SEE DRAWING BMBC1004-TS-P-01 FOR SECTIONS A-A, B-B AND C-C.
 - FOR LOCATION OF BOUNDARY FENCING SEE ARCHITECTS DRAWINGS.
 - SITE TO BE DRAINED USING GULLIES. RUN-OFF TO BE COLLECTED IN STORAGE TANK AND DRAINED INTO EXISTING YORKSHIRE WATER SURFACE WATER SEWER IN LOBWOOD LANE. **SUBJECT TO CONSULTATION**

This map is reproduced from Ordnance Survey material with the permission of Ordnance Survey on behalf of the Controller of Her Majesty's Stationery Office © Crown Copyright & Database Rights (2023). Unauthorised reproduction infringes Crown copyright and may lead to prosecution or civil proceedings. AC0000851104 (2023).

Rev.	By	Amendments	Date
A	ICG	FIRST ISSUE	21.07.26
B	ICG	LOCATION OF WOODLAND CLASSROOM AND RAMPS REVISED	28.09.26
C	ICG	CONSTRUCTION KEY ADDED	19.10.26

BARNSELEY
Metropolitan Borough Council

Project

MILL SITE ENTRANCE

Drawing title

**PLANNING APPLICATION
GENERAL ARRANGEMENT**

Scale	Drawn	Checked	Date
AS SHOWN	ICG		JULY 2026

Drawing No.

BMBC1004-GA-08-C

Paul Castle Service Director
Growth & Sustainability Directorate
Environment & Transportation (Business Unit 6)
P.O. Box 601, Westgate Plaza One, Westgate
Barnsley S70 9FA
Tel. (01226) 770770